




MATERIALS:
POLYCARBONATE ROOF ON TIMBER
RAFTERS AND TIMBER POSTS

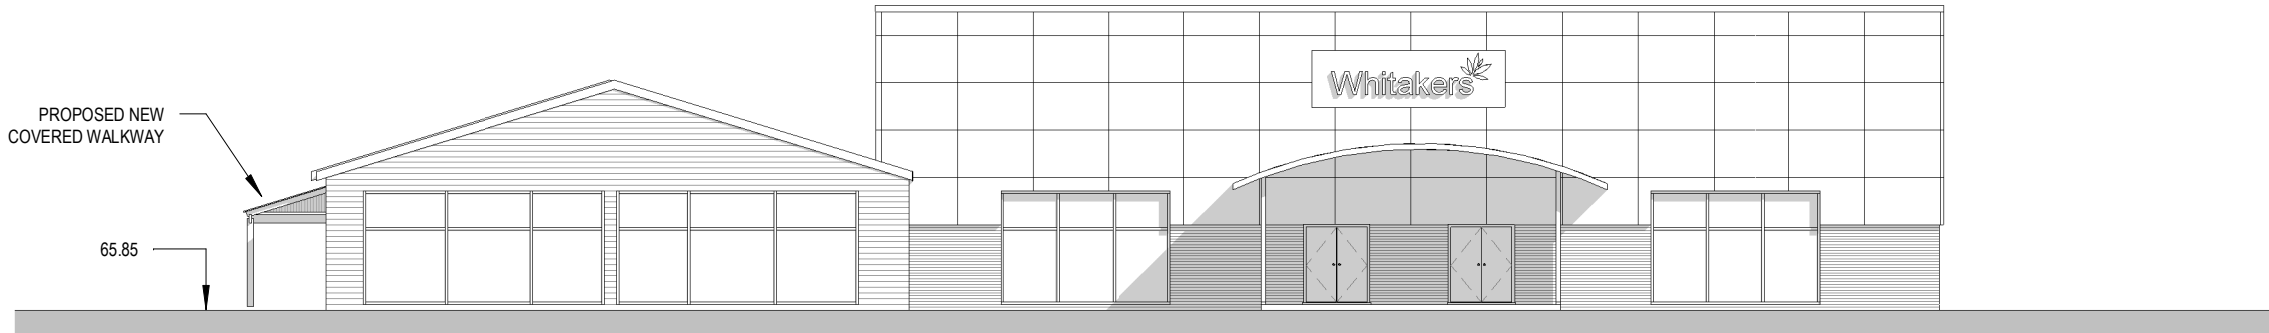


FRONT (EAST) ELEVATION

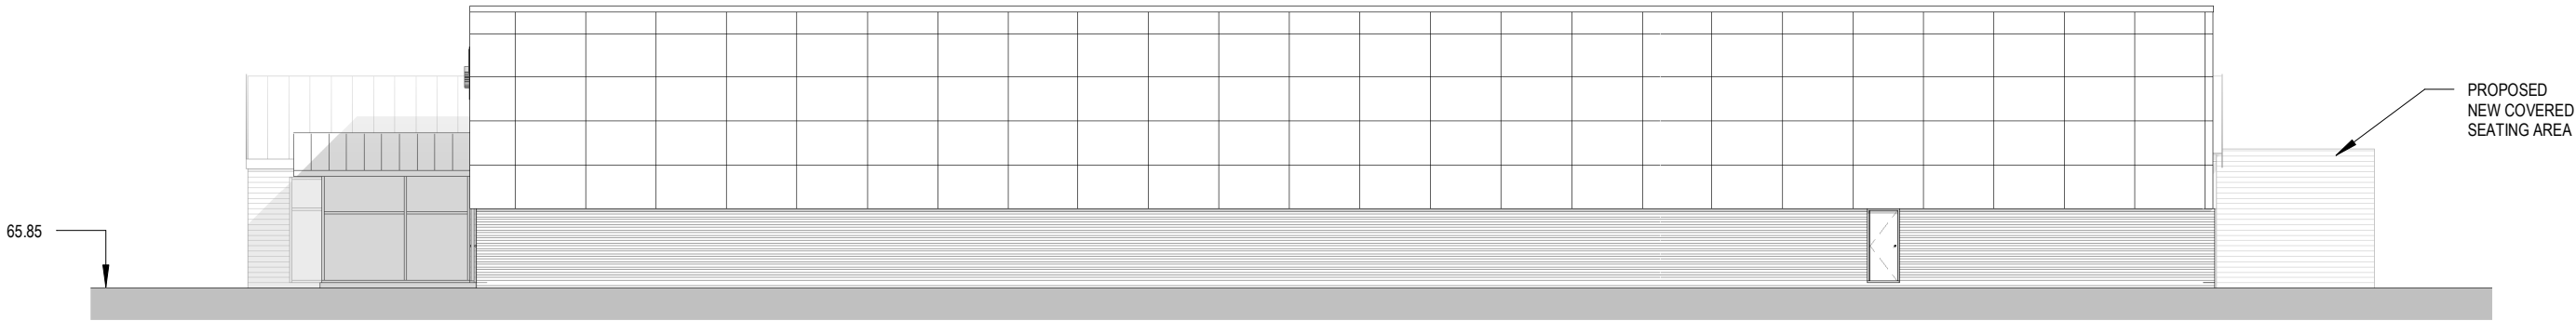

SIDE (NORTH) ELEVATION

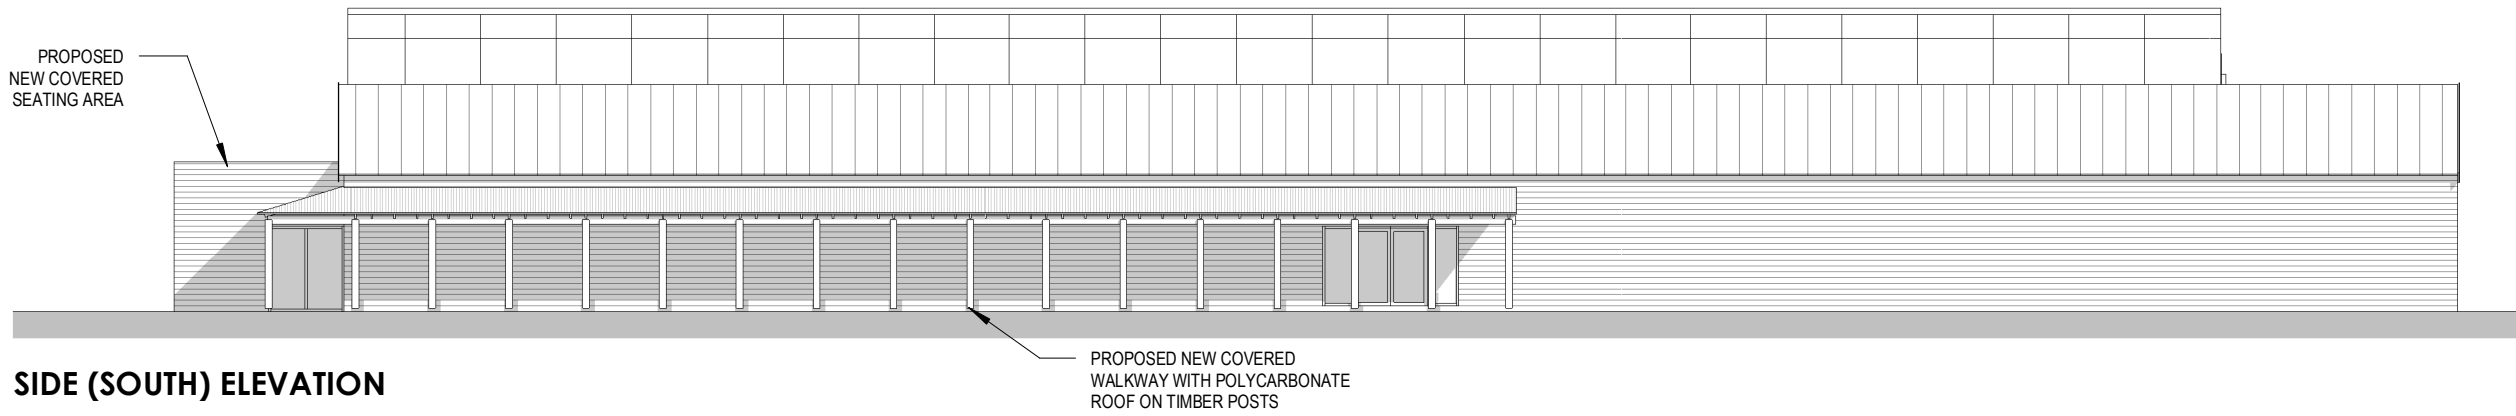

SIDE (SOUTH) ELEVATION

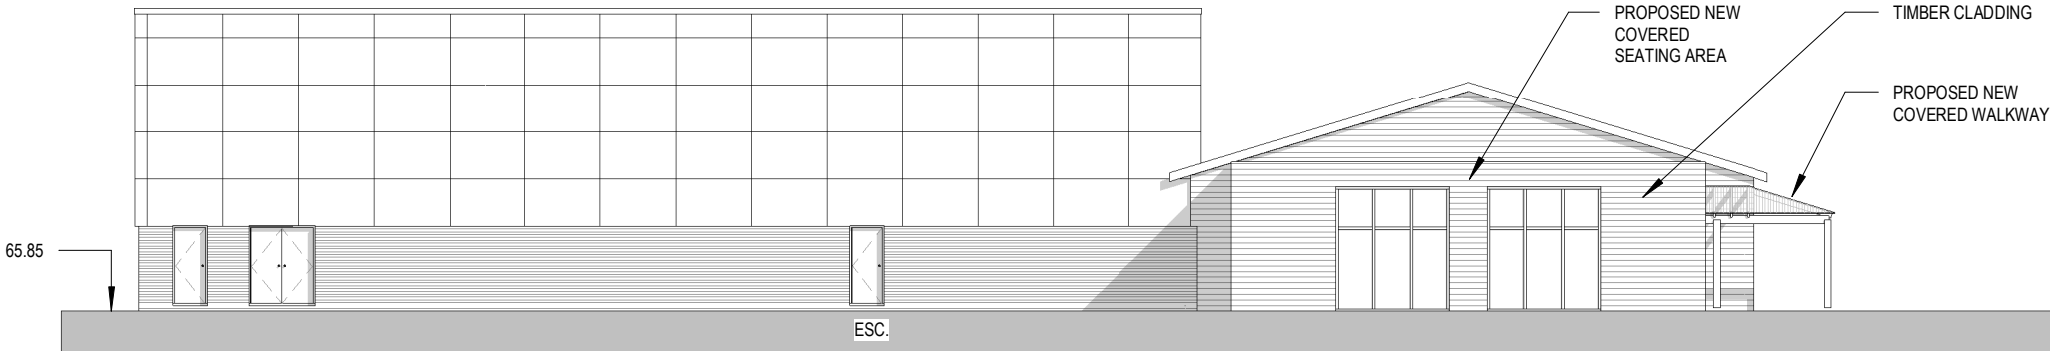

REAR (WEST) ELEVATION

A - Covered seating area amended. Jan 2024

Life Architecture Ltd



16 Column Road, West Kirby, Wirral CH48 8AX
T: 0151 625 6635
M: 07885 518 154
E: andrew@lifearchitecture.co.uk

Client: Whitaker's Garden Centre			
Job Title: Proposed new Garden Centre at Manchester Road, Prescott			
Drawing Title: Elevations as Proposed			
Date:	Scale:	Rev:	Dwg No:
Sept 2023	1 : 200	A	PL04