
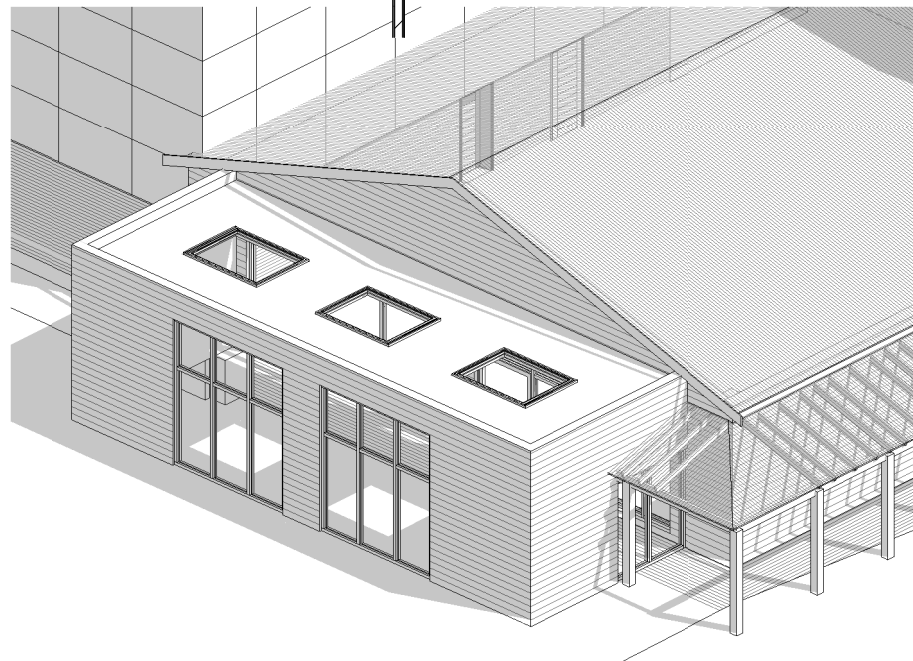


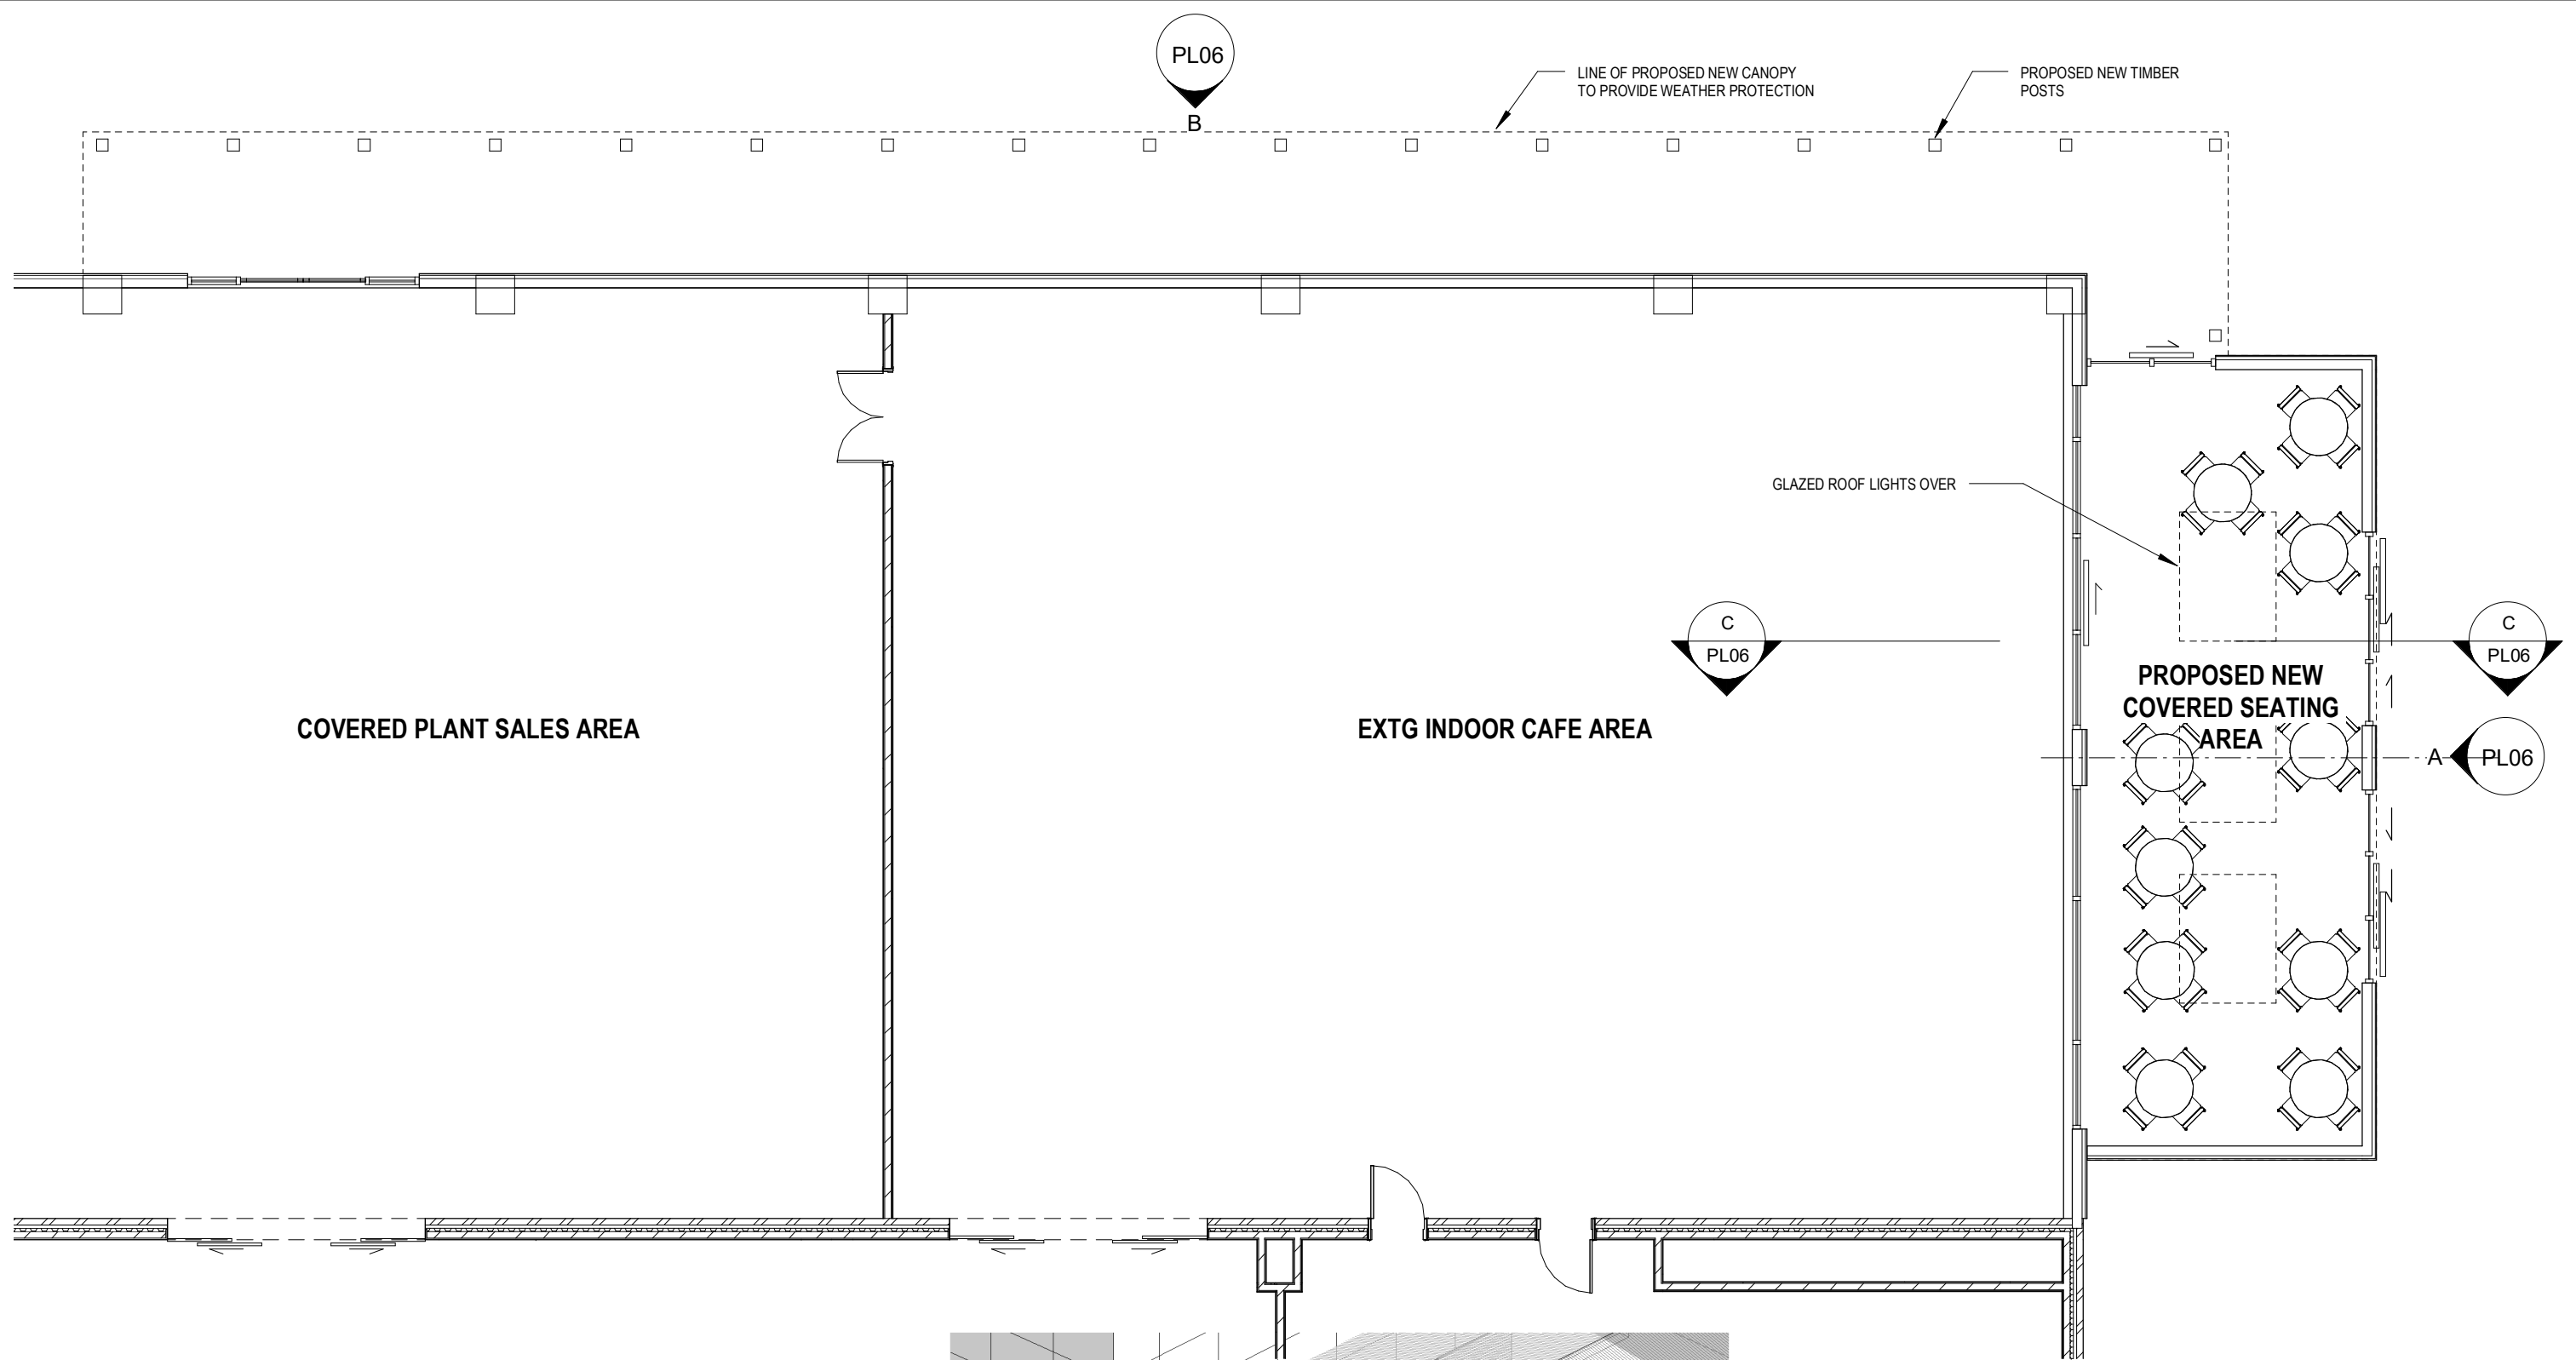

A - Covered seating area amended. Jan 2024

Life Architecture Ltd			
			
16 Column Road, West Kirby, Wirral CH48 8AX T: 0151 625 6635 M: 07885 518 154 E: andrew@lifearchitecture.co.uk			
Client: Whitaker's Garden Centre			
Job Title: Proposed new Garden Centre at Manchester Road, Prescott			
Drawing Title: Covered Seating Area Plan as Proposed			
Date:	Scale:	Rev:	Dwg No:
Sept 2023	1 : 100	A	PL05