


- Notes:
- All drawings are subject to Planning and Building Control consent.
 - The details shown are for design intent purposes only and are subject to further design development with suppliers and sub-contractors
 - Proposals subject to consultation and approval from Local Authority Building Control or an Approved Inspector
 - All setting out dimensions should be checked on-site prior to construction and any discrepancies and/or omissions should be reported to the Architect immediately

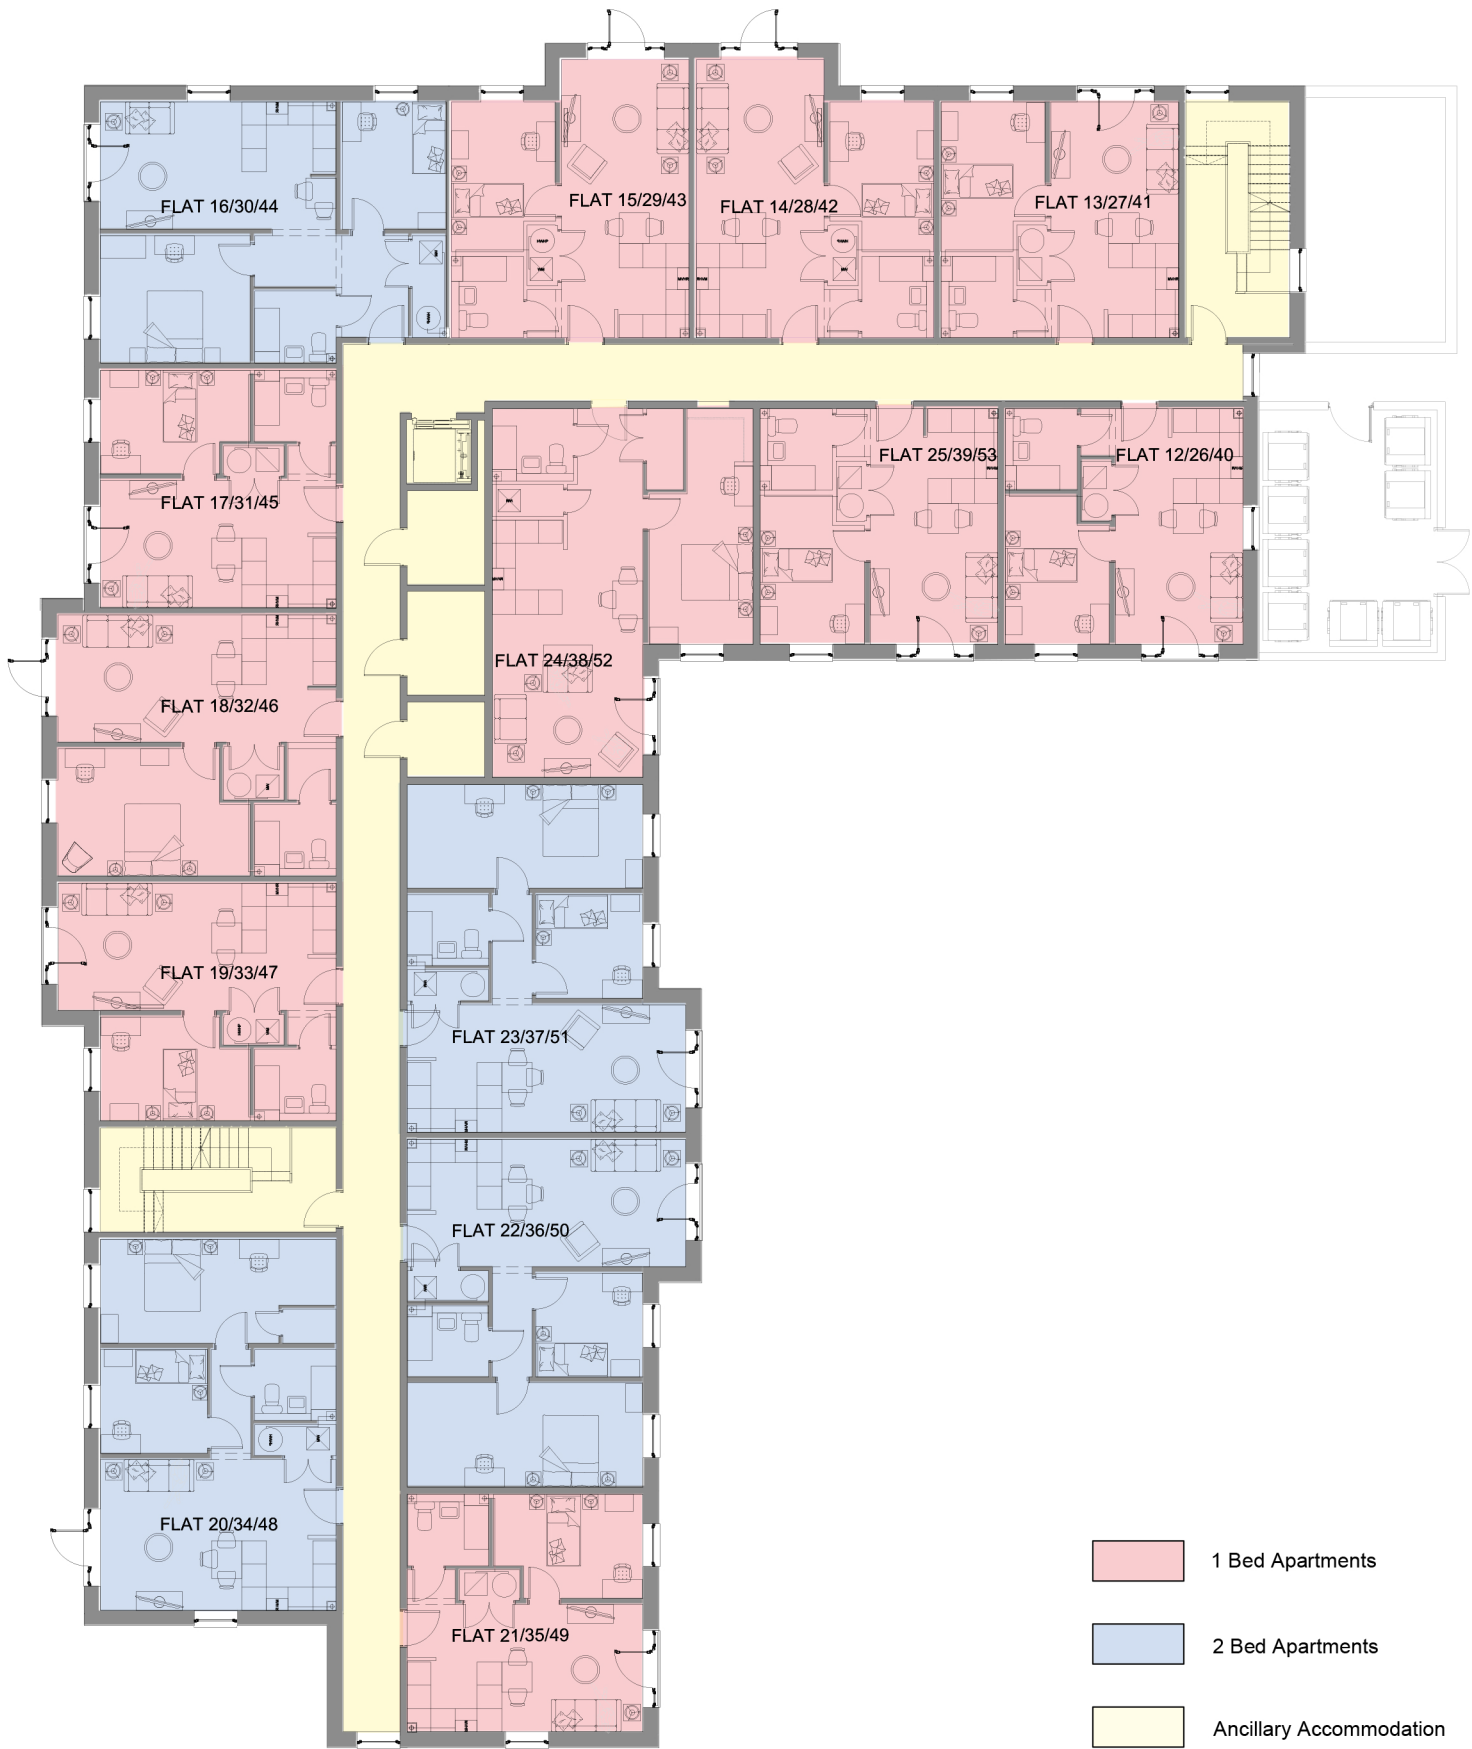

1005
01 Upper Floors Plan
Scale 1:200



Notes:

P1A13.04.23Additional windows to NE staircase and SW flat

ALMA

P103.02.23Planning Issue

ALMA

Rev.

Date

Details

Drawn

Checkd

Drawn By:
AL
Date:
22.08.22

Checked By:
AL
Date:

Project No:
22053
Scale:
1:200 @A3

Dwg No:
1005
Rev: P1A

Issued for:

PLANNING

Project/Client:
McCarthy Stone
Huyton, Liverpool

Drawing:
Proposed Upper Floors Plan

BrightSPACE
architects

27 Glasshouse Studios, Fryern Court Road, Fordingbridge, Hampshire, SP6 1DX
T: (01425) 655806
www.brightspacearchitects.com

© Brightspace Architects Ltd. Contractors must work only to figure dimensions which are to be checked on site.
Registered Office: 27 Glasshouse Studios, Fryern Court Road, Fordingbridge, Hampshire, SP6 1DX