



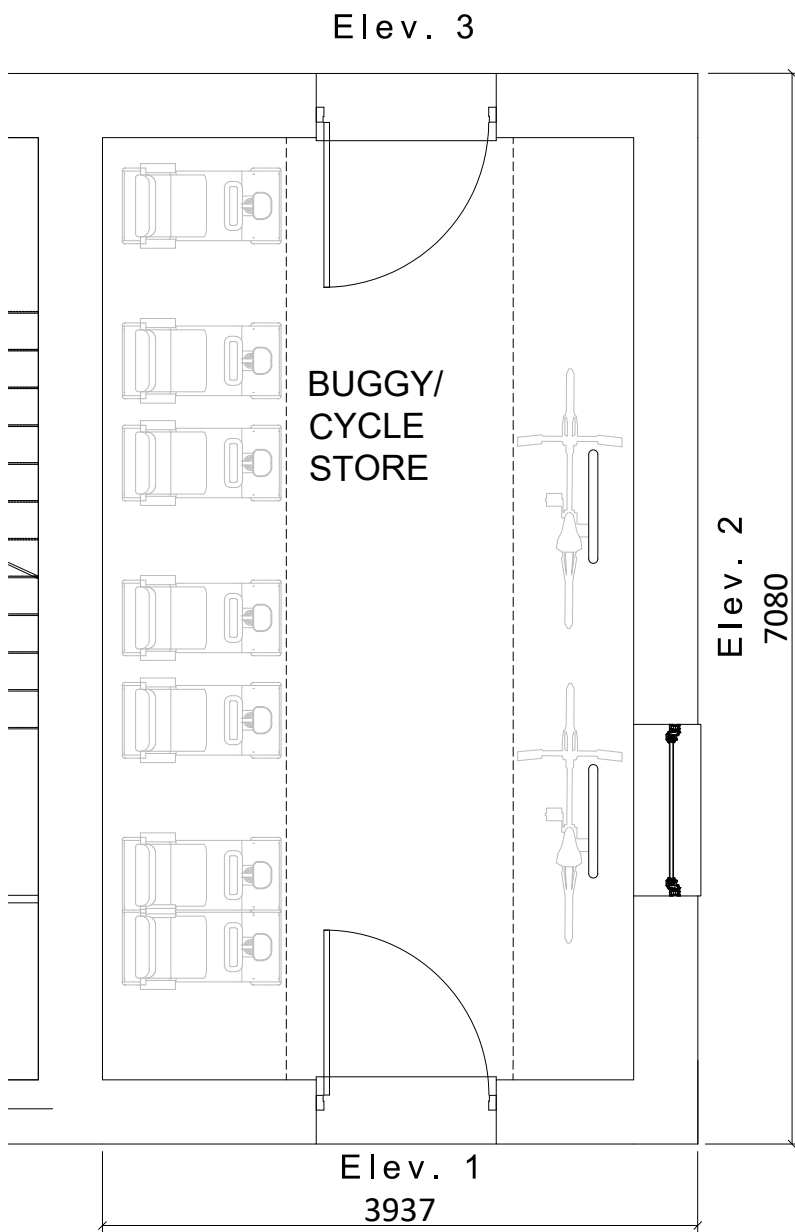


2004
01

Proposed Plan
Scale 1: 50

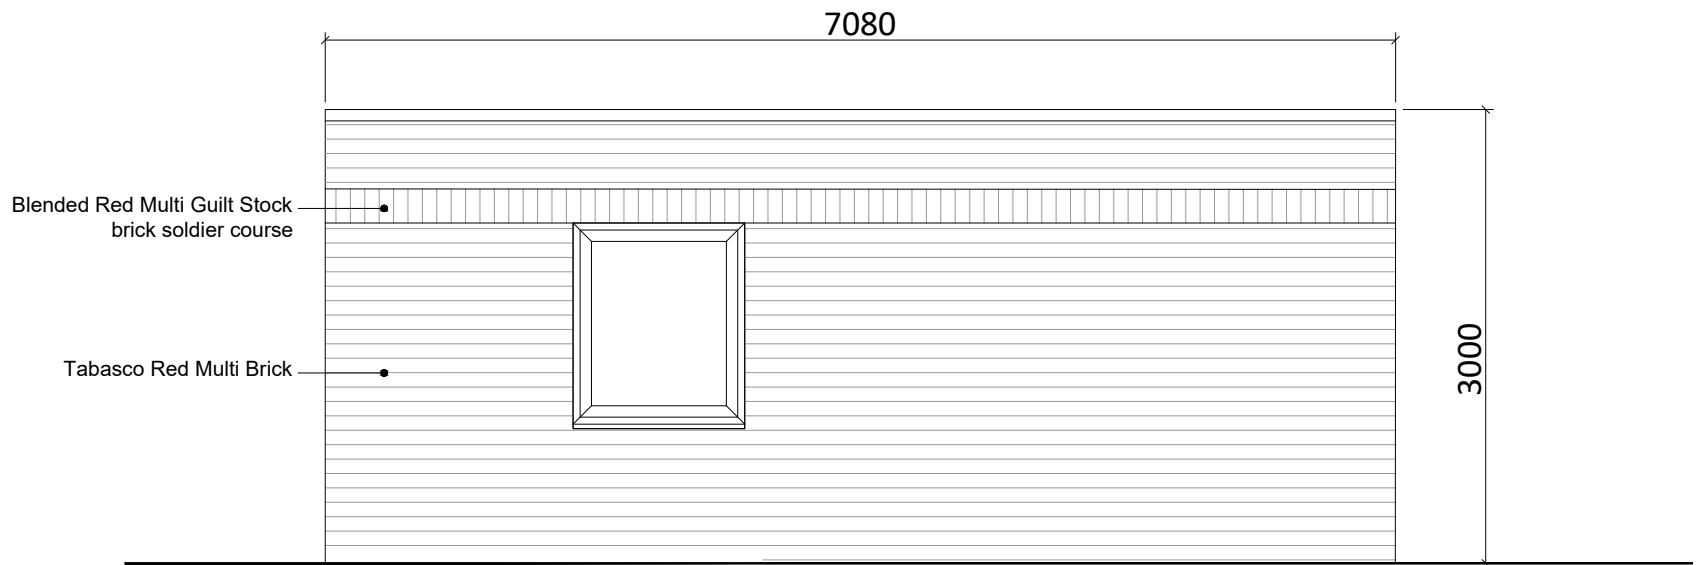


2004
02

Proposed Elevation 2
Scale 1: 50

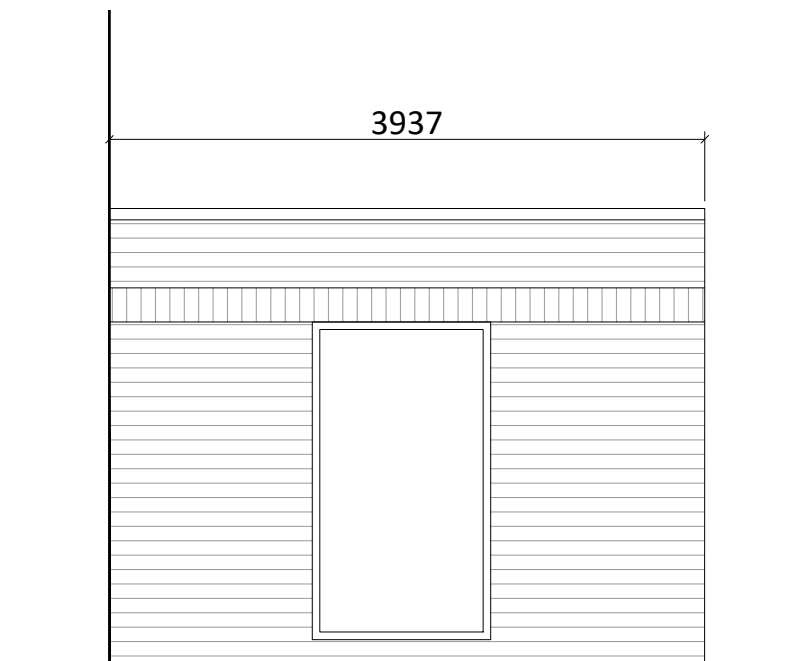


2004
03

Proposed Elevation 1
Scale 1: 50

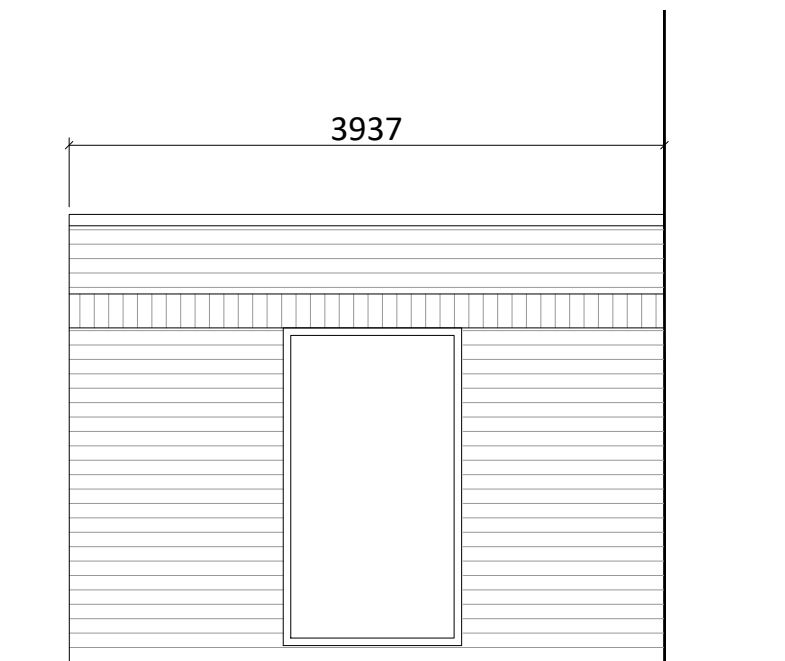

2004
04

Proposed Elevation 3
Scale 1: 50

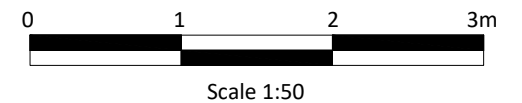

- Notes:
- All drawings are subject to Planning and Building Control consent.
 - The details shown are for design intent purposes only and are subject to further design development with suppliers and sub-contractors
 - Proposals subject to consultation and approval from Local Authority Building Control or an Approved Inspector
 - All setting out dimensions should be checked on-site prior to construction and any discrepancies and/or omissions should be reported to the Architect immediately

Rev. Date Details

Drawn Chkd

P1A 20.03.23 Addition of window & bike storage
P1 03.02.23 Planning Issue

AL MA
AL MA

Drawn Chkd

Drawn By: AL
Date: 15.12.22
Checked By: MA
Date: 15.12.22
Project No: 22053
Scale: 1:50 @A3
Dwg No: 2004
Rev: P1A

Issued for:
PLANNING
Project/Client: Huyton Lane, Huyton
McCarthyStone
Drawing: Proposed Buggy/Cycle Store

BrightSPACE
architects

27 Glasshouse Studios, Fryern Court Road, Fordingbridge, Hampshire, SP6 1QX
T: (01425) 655806 www.brightspacearchitects.com
© Brightspace Architects Ltd. Contractors must work only to figured dimensions which are to be checked on site.
Registered Office: 27 Glasshouse Studios, Fryern Court Road, Fordingbridge, Hants, SP6 1QX. Registered Number: 07399508