





- NOTES:-
1. All dimensions must be checked on site and not scaled from this drawing.
 2. The Contractor shall make a survey of the site and shall be responsible for obtaining all dimensions and levels necessary for the proper fabrication of the structure as indicated.
 3. All levels shown on this drawing are relative to Agreed Datum.
 4. This drawing is to be read in conjunction with 29652/100 Series Drawings.
 5. All existing invert levels are to be confirmed by contractor prior to construction. Connection subject to approval.

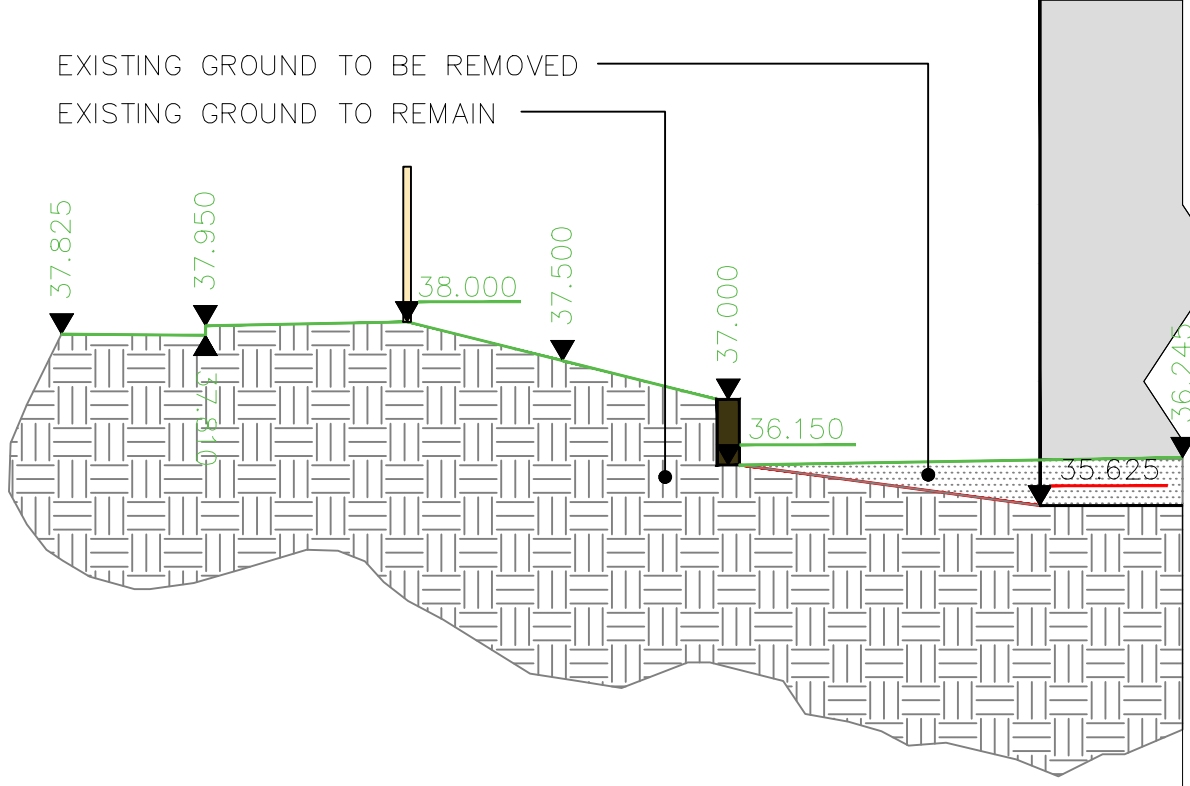

PROPOSED SECTION THROUGH A – A
SCALE 1:100 @ A1

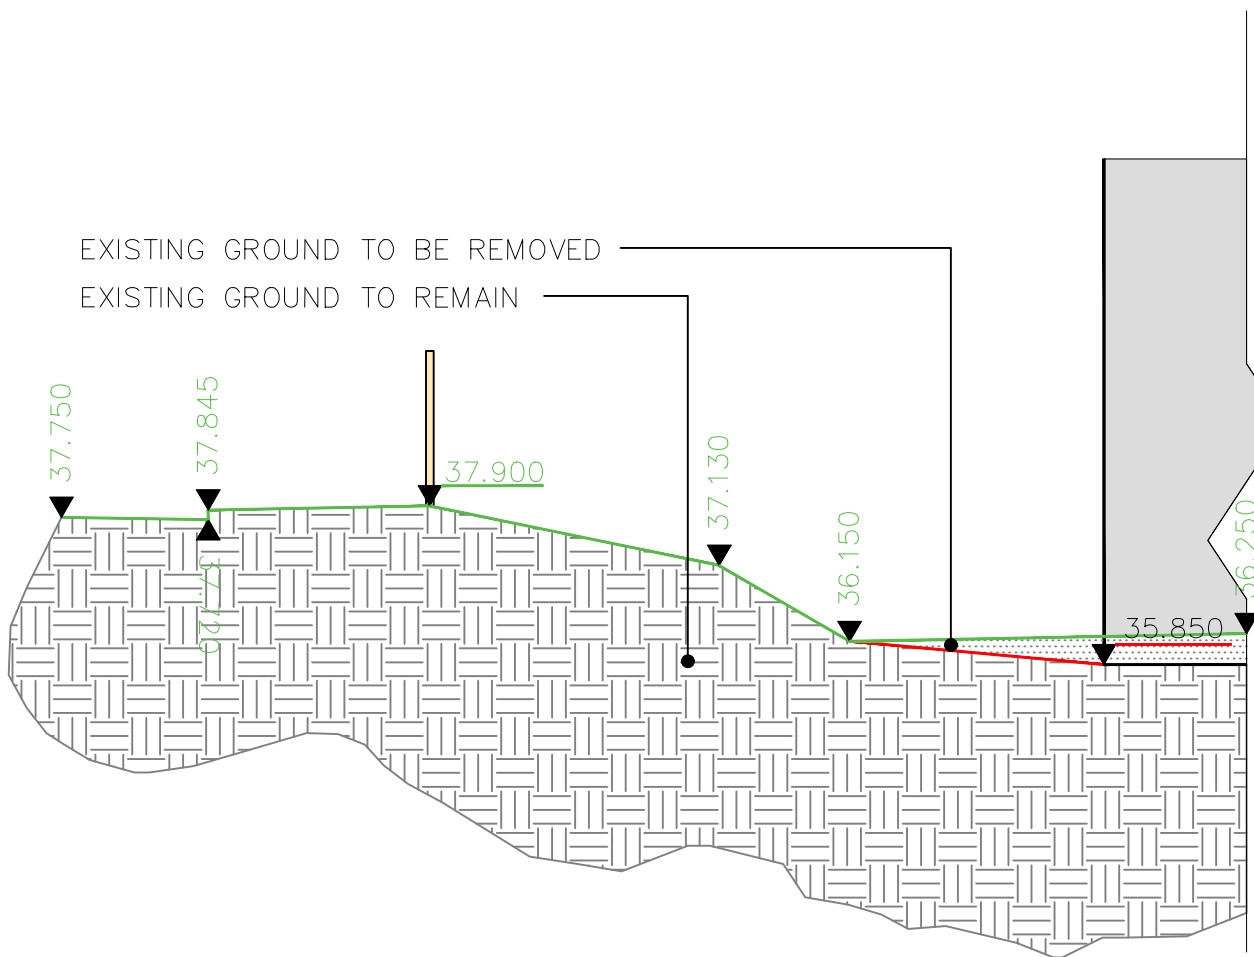

PROPOSED SECTION THROUGH B – B
SCALE 1:100 @ A1

Rev	Date	ISSUED FOR APPROVAL	Description	DR	CH
A	14/04/23	ISSUED FOR APPROVAL		WD	WD

© copyright

CONSULTING ENGINEERS
PROJECT MANAGEMENT

2 Hallam Road
Priory Park East
HULL HU4 7DY
United Kingdom

Telephone(+44) 01482 627963
Fax (+44) 01482 641736
Email info@ggpconsult.co.uk

Client **MCCARTHY STONE**
Life, well lived

Job Title
Huyton Lane,
Huyton,
Liverpool

Drawing Title
Proposed Sections Through

Status APPROVAL

Scale AS SHOWN @ A1 Date April' 23

Drawn By W. Brown Checked W.B Approved J.H.C

Drw. No.	Rev
29652 / 110	A

NOT FOR CONSTRUCTION