
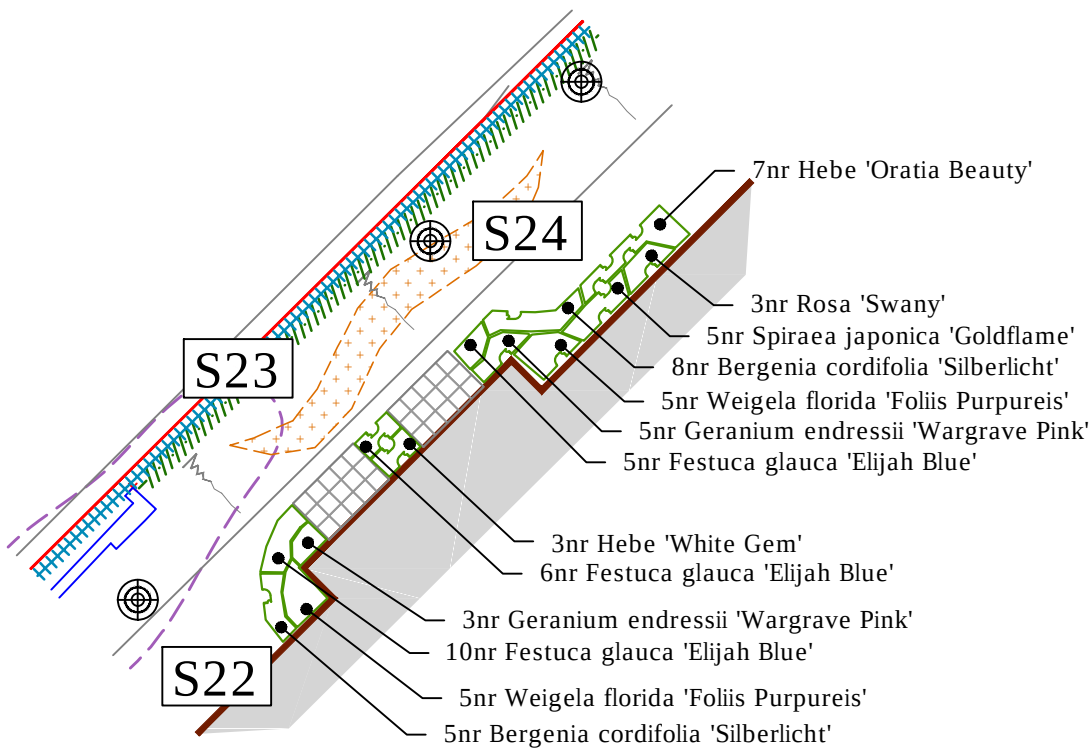
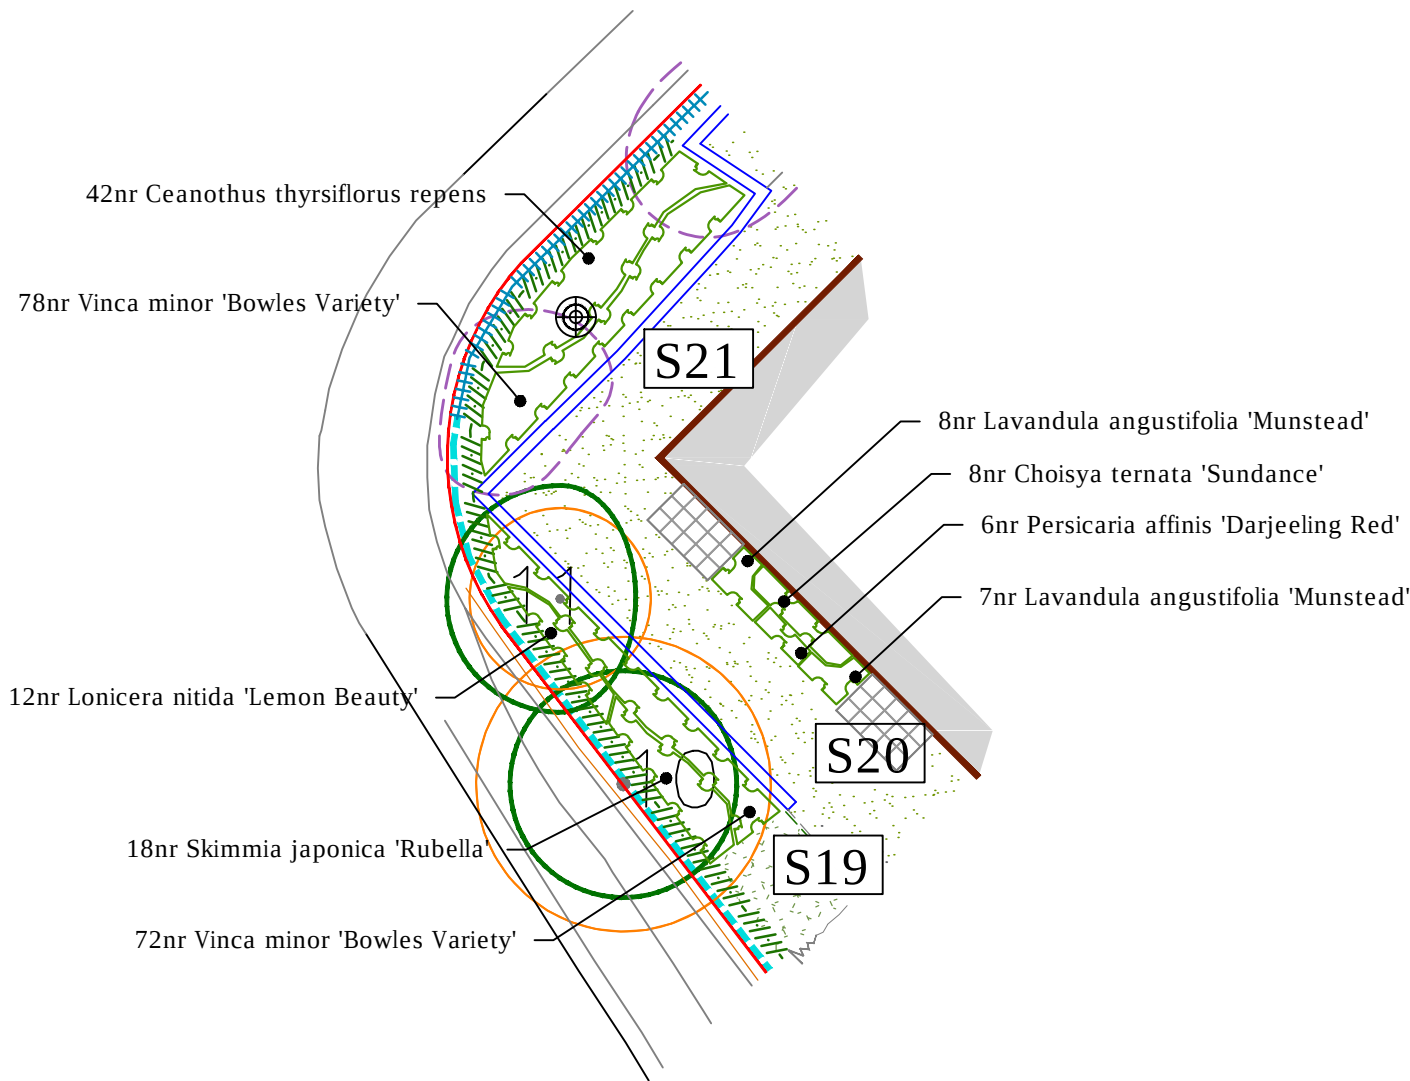
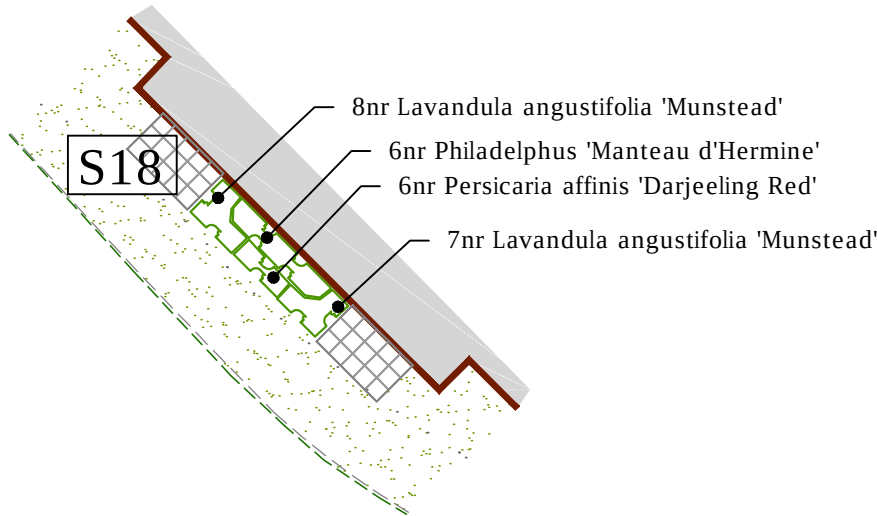


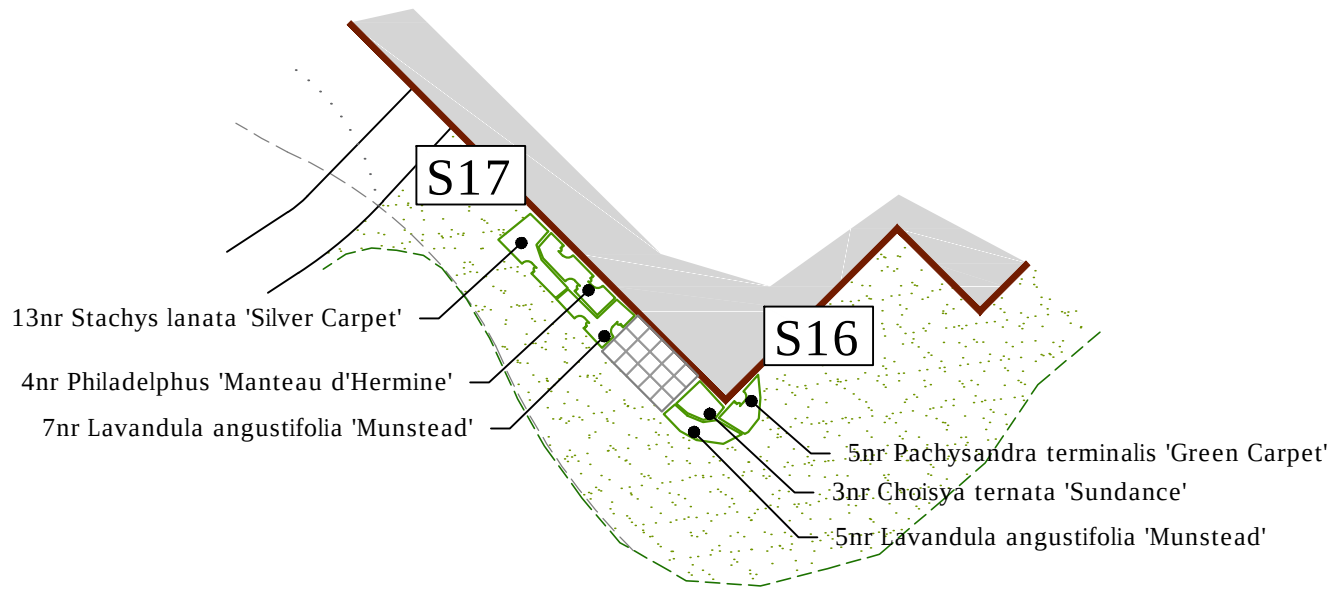

Sue Farmer BA MALD MLI
Landscape Architect

fdalandscape

Westleigh Hall
Wakefield Road
Denby Dale
Huddersfield HD8 8QJ
telephone 01484 861611
fax 01484 861616
isdn 01484 866900
email info@fdalandscape.co.uk
www.fdalandscape.co.uk

client
McCarthy Stone

project
Proposed Residential Development

HUYTON LANE,
HUYTON

drawing title
LANDSCAPE DETAILS
Shrub Beds S16 - S27

scale 1:200 @A2	date April 23	drwn by SF	drawing no R/2671/4
-----------------------	------------------	---------------	------------------------