
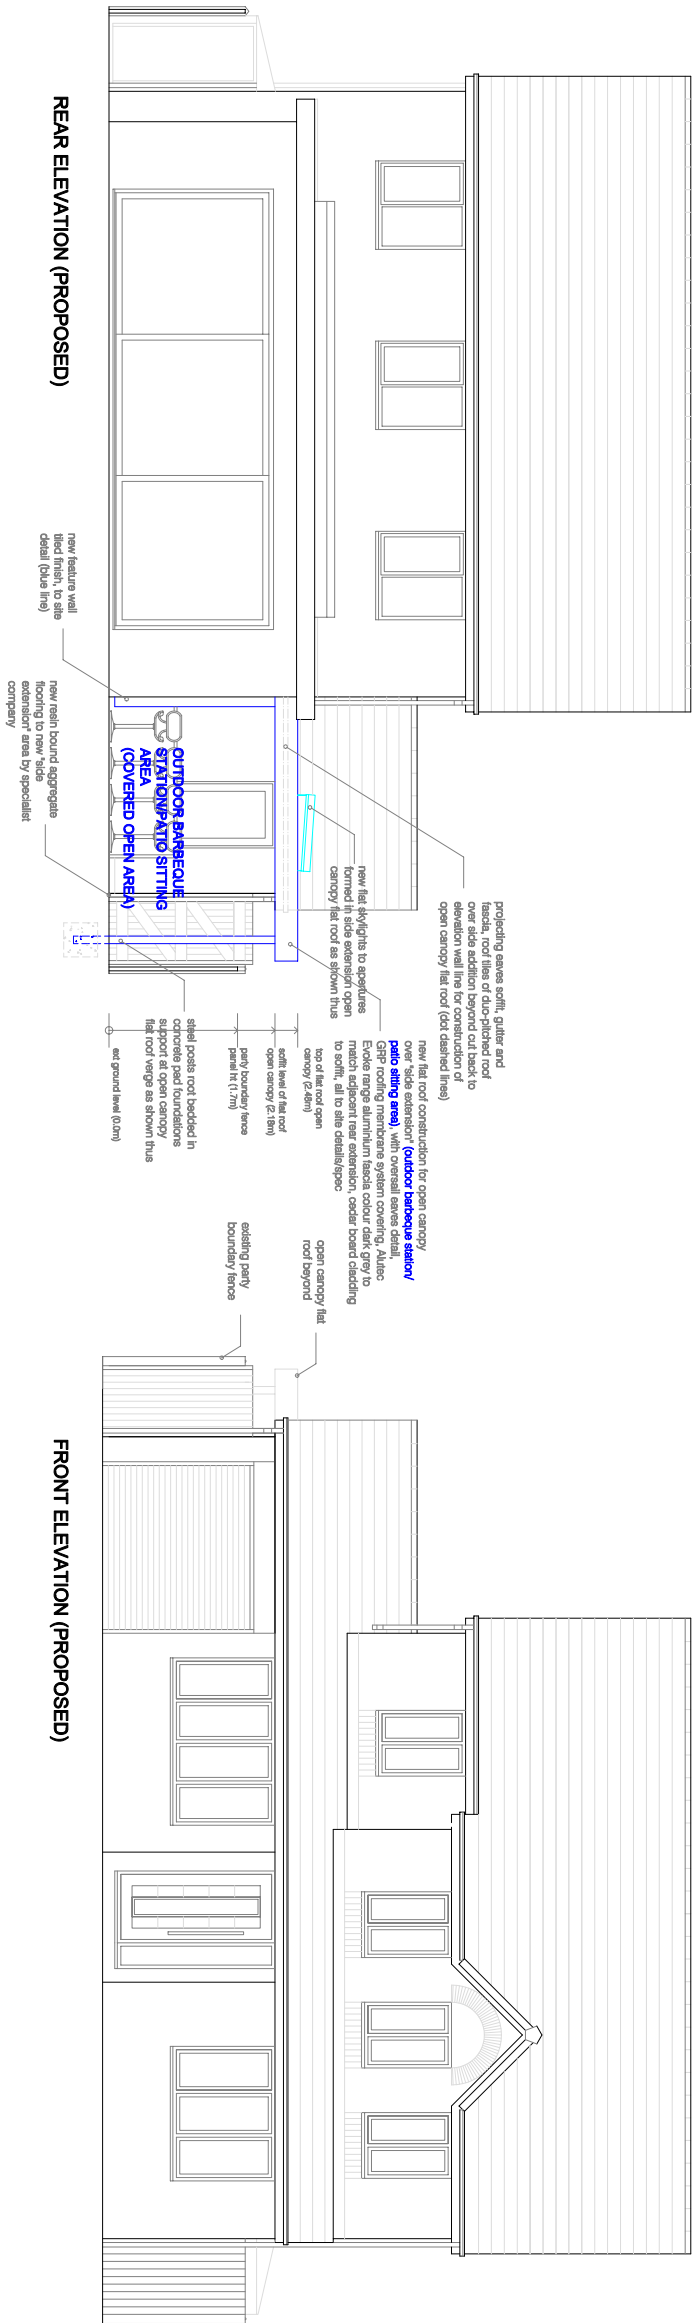
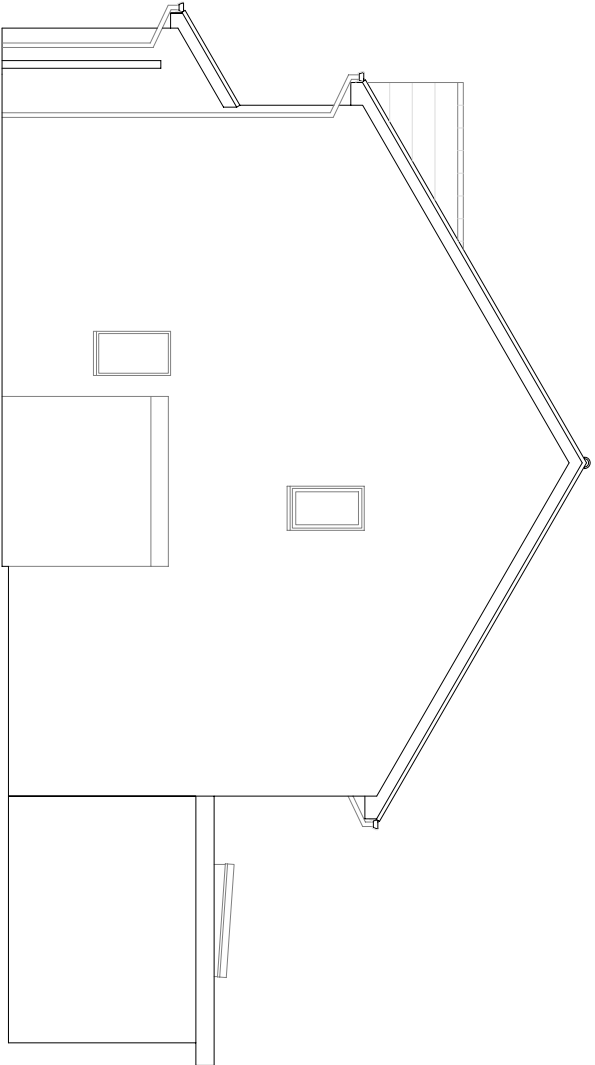


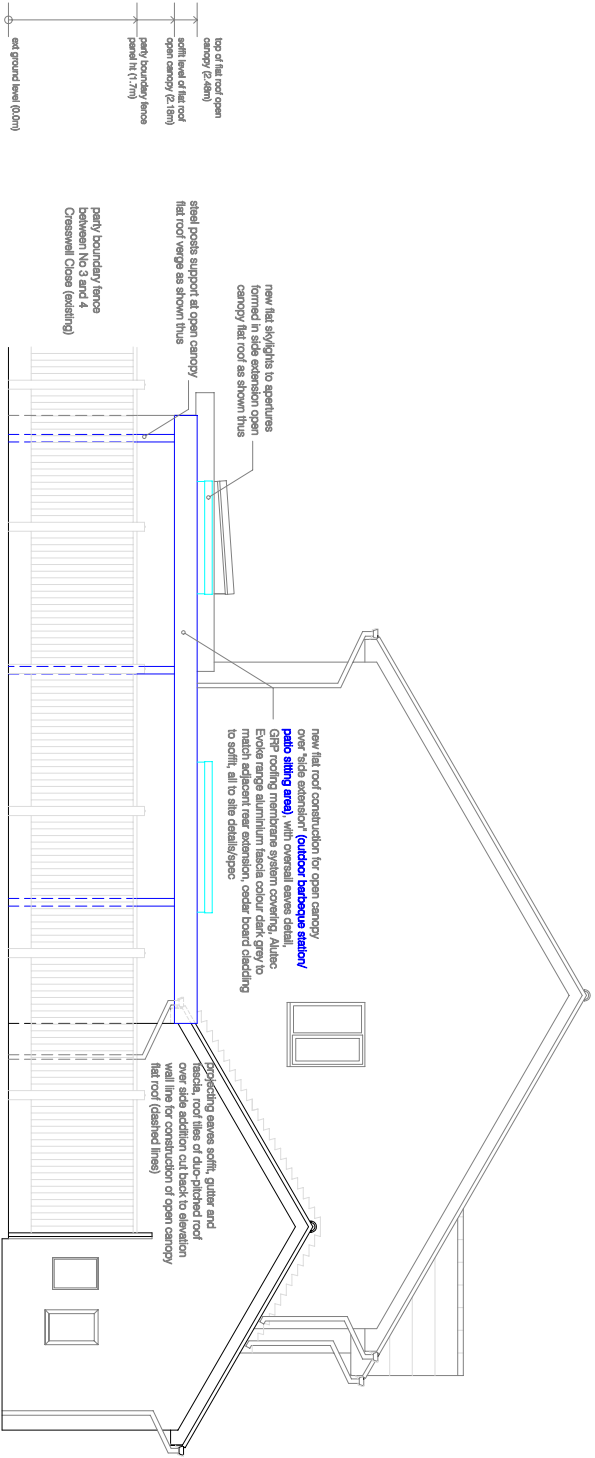

T2D (Team2Design) Architectural and Structural Design Consultancy Building Construction and Remediation Consultancy Project and Property Management Consultancy email: team2design@btconnect.com tel: 07580 807827 (mobile) 0161 8391216 (office)			
client	Mrs. Jenny/Mr Robin HULBERT		
project	To retain side extension with open canopy flat roof over barbeque/patio sitting area 4 CRESSWELL CLOSE, HALEWOOD KNOWSLY, MERSEYSIDE L26 6NB		
drawing title	ELEVATIONS AS PROPOSED		
scale	1:100 @ A3	date	May 2022
		dwg no	4CC/CANOP704