






Key Plan (NTS)

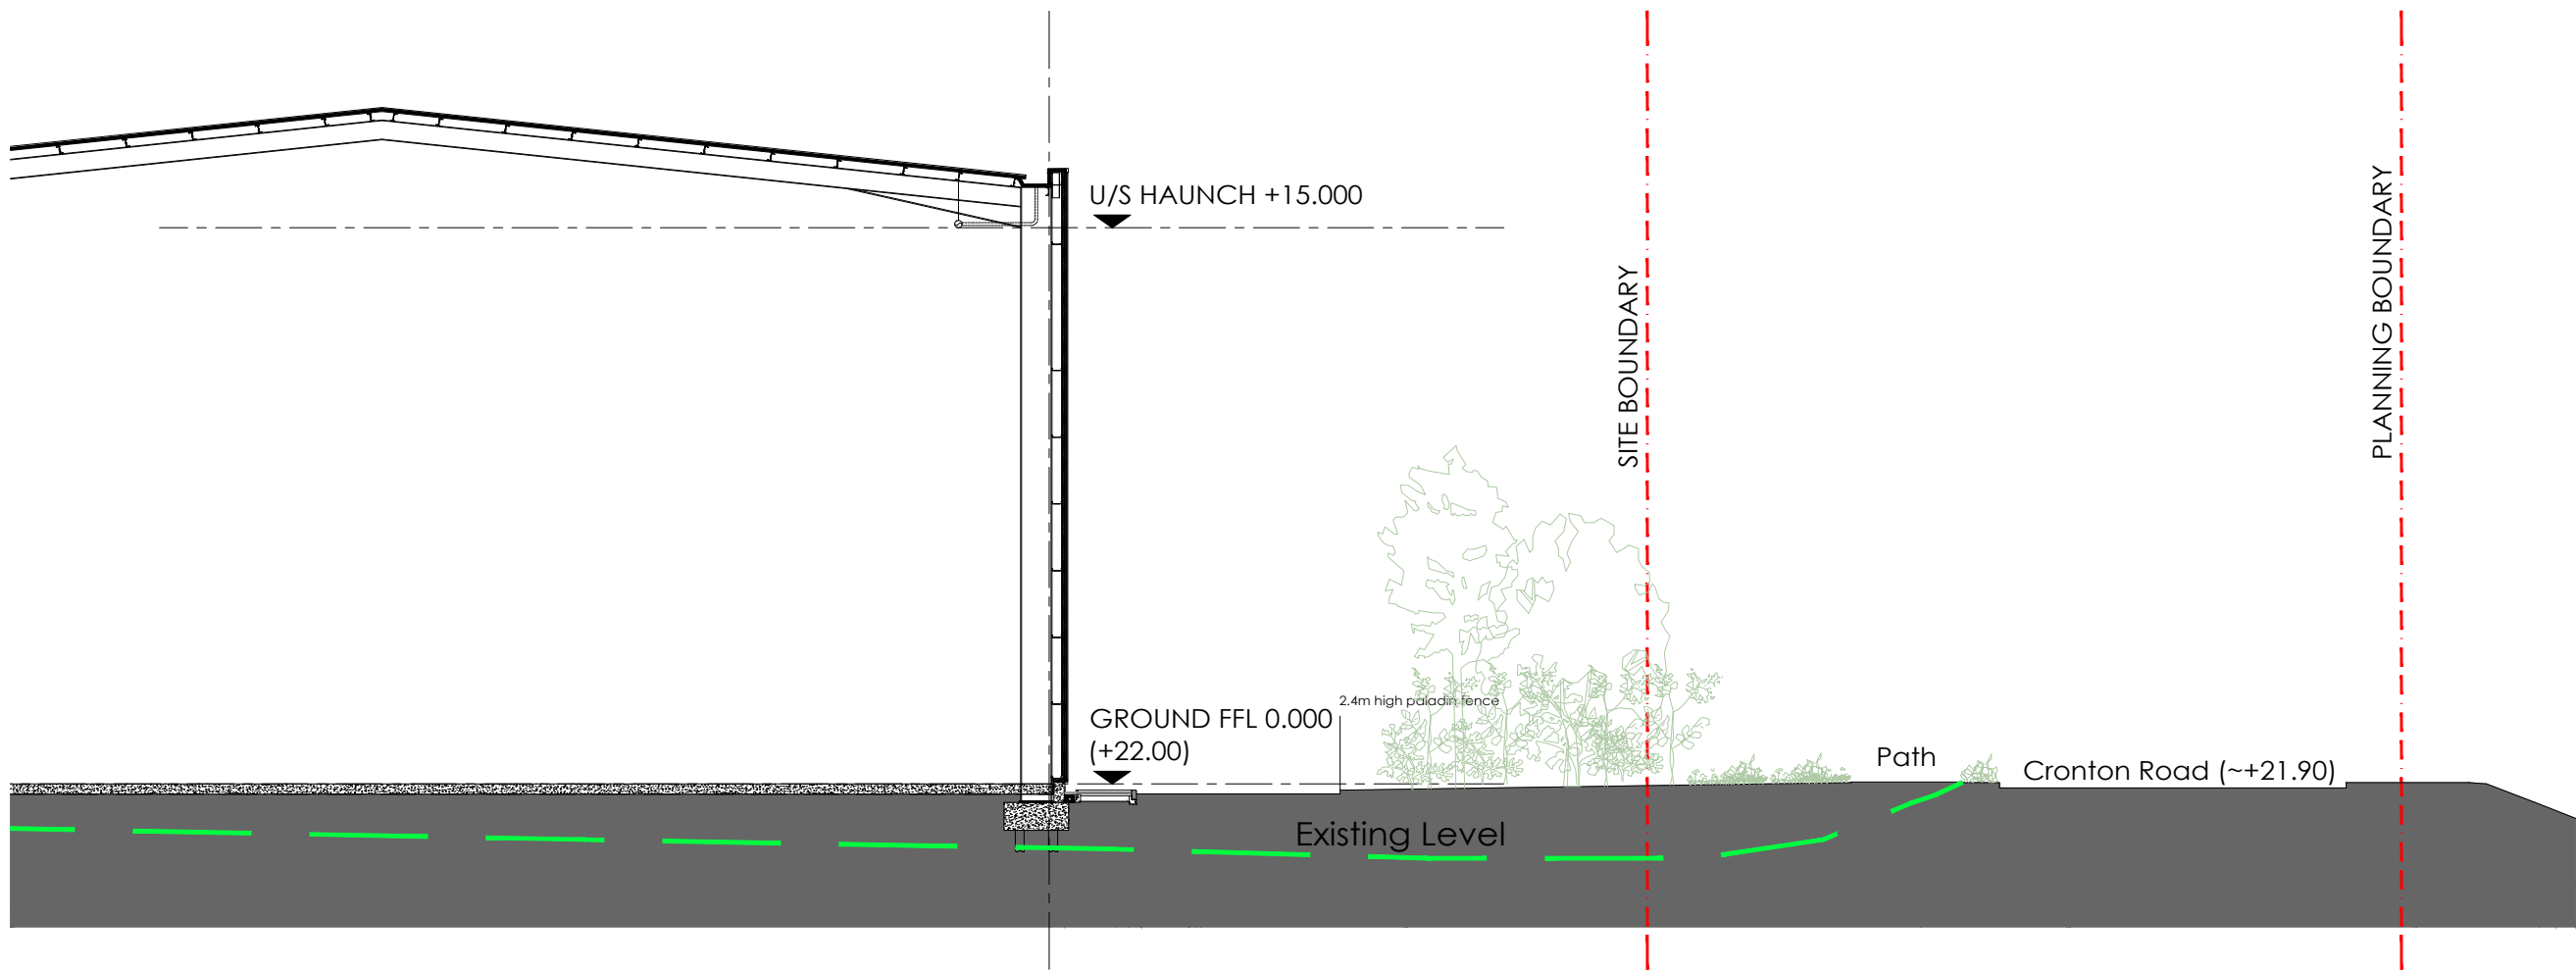


Site Section B

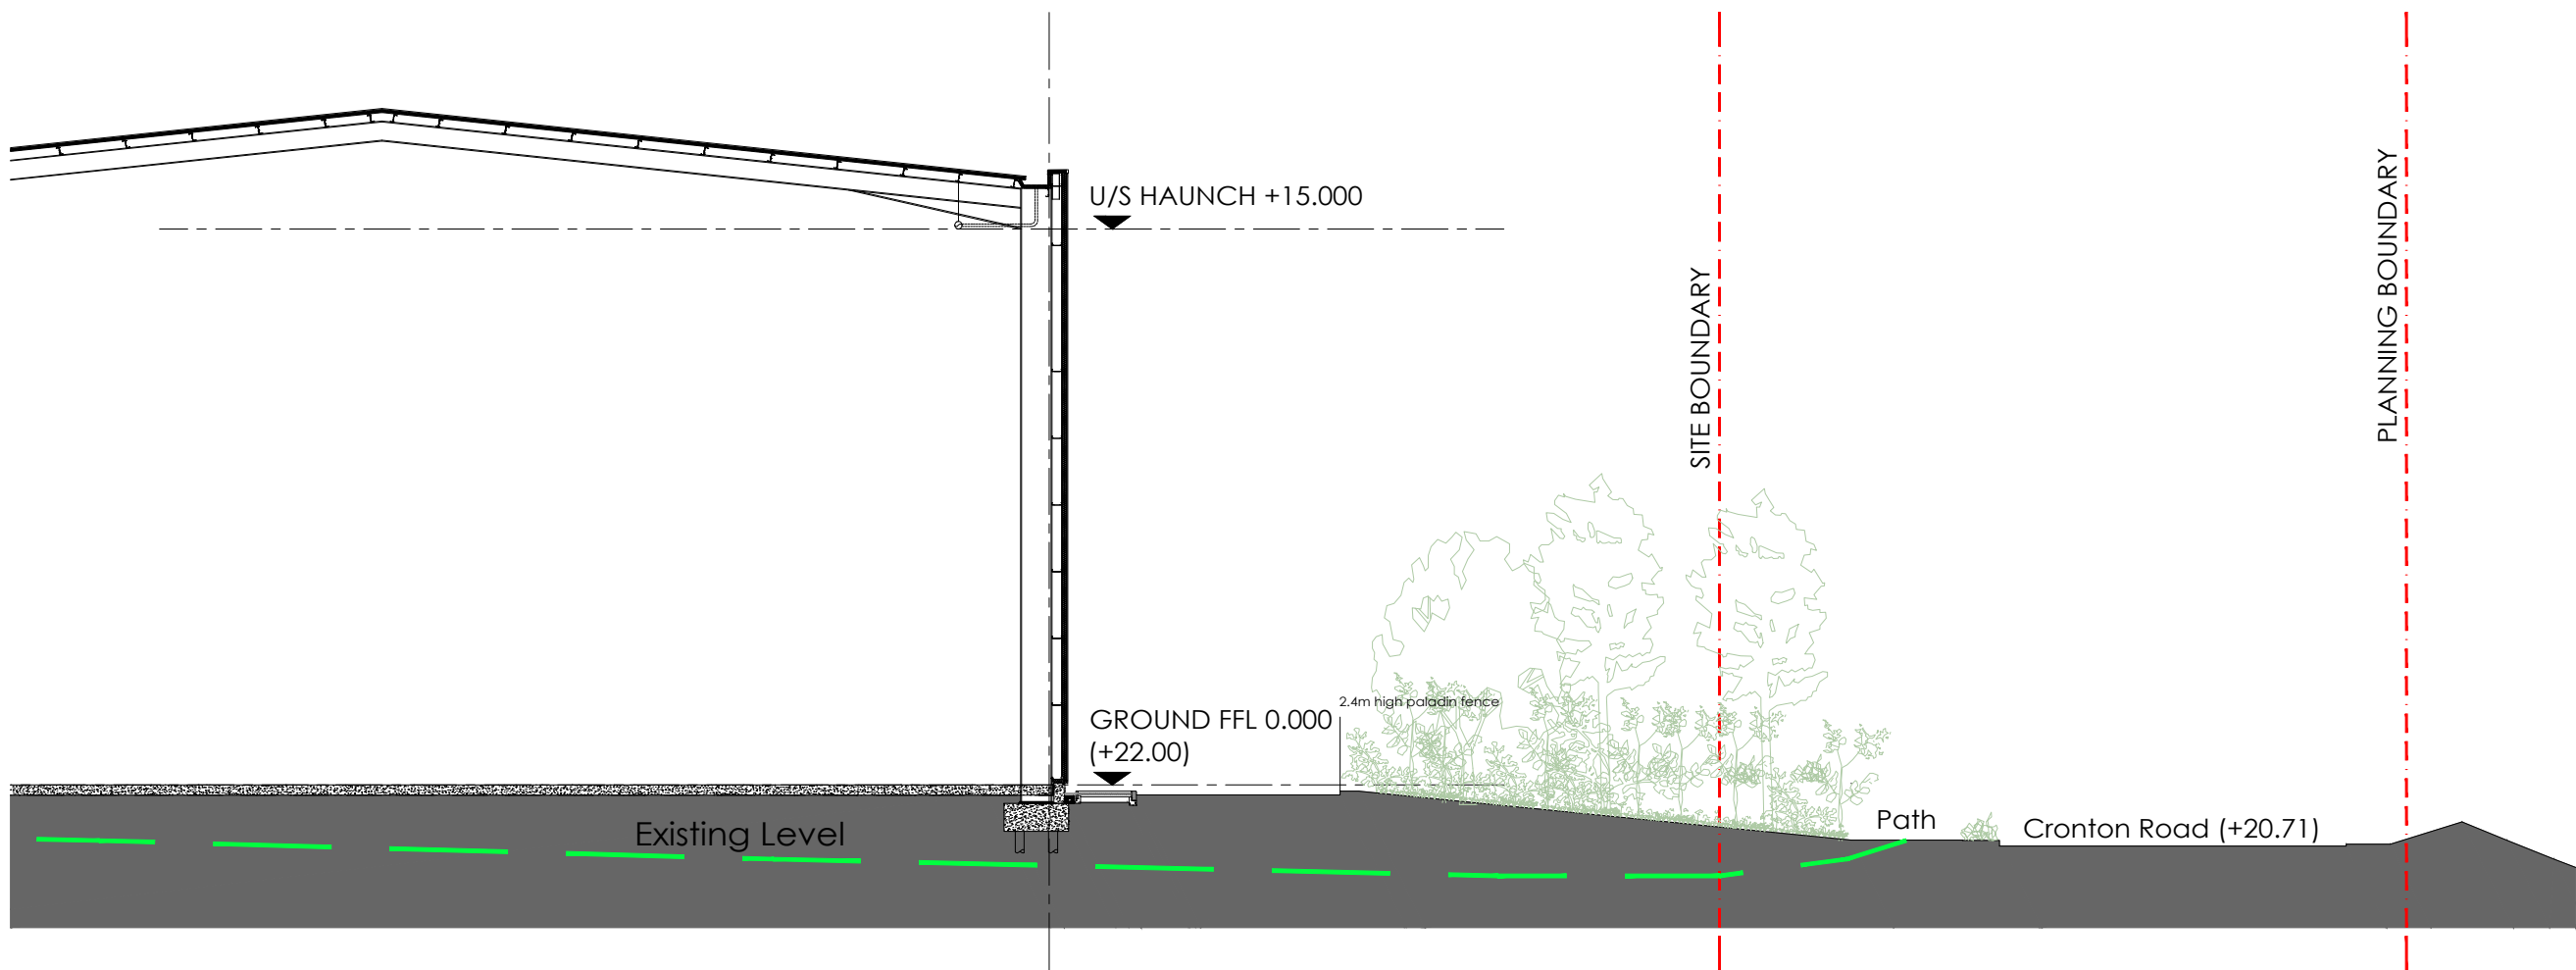

Site Section C

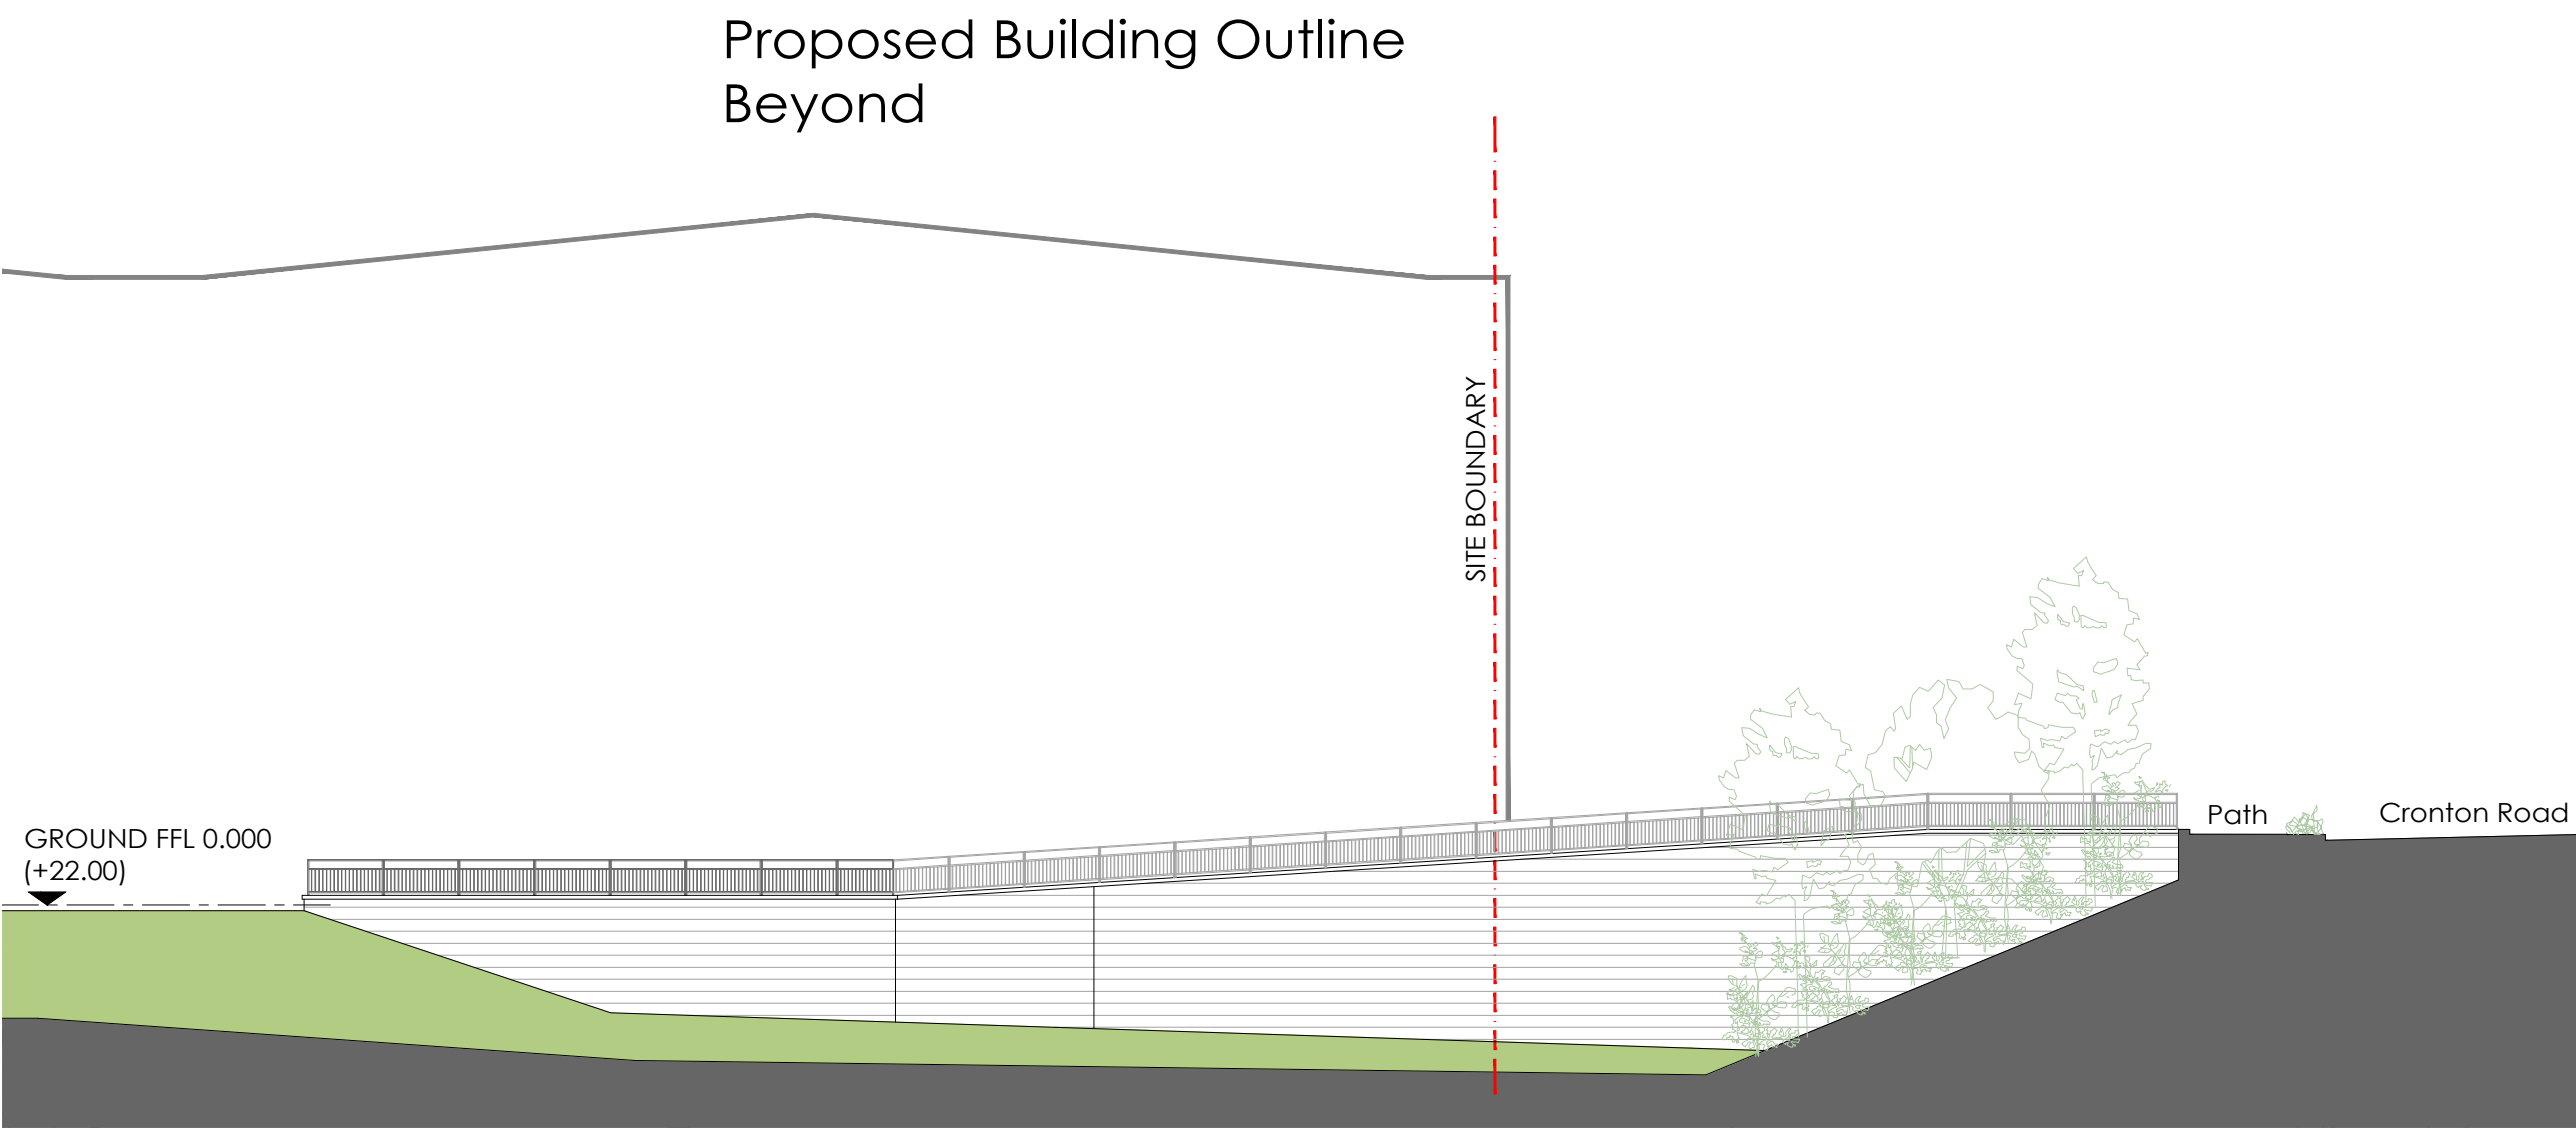

Site Section A

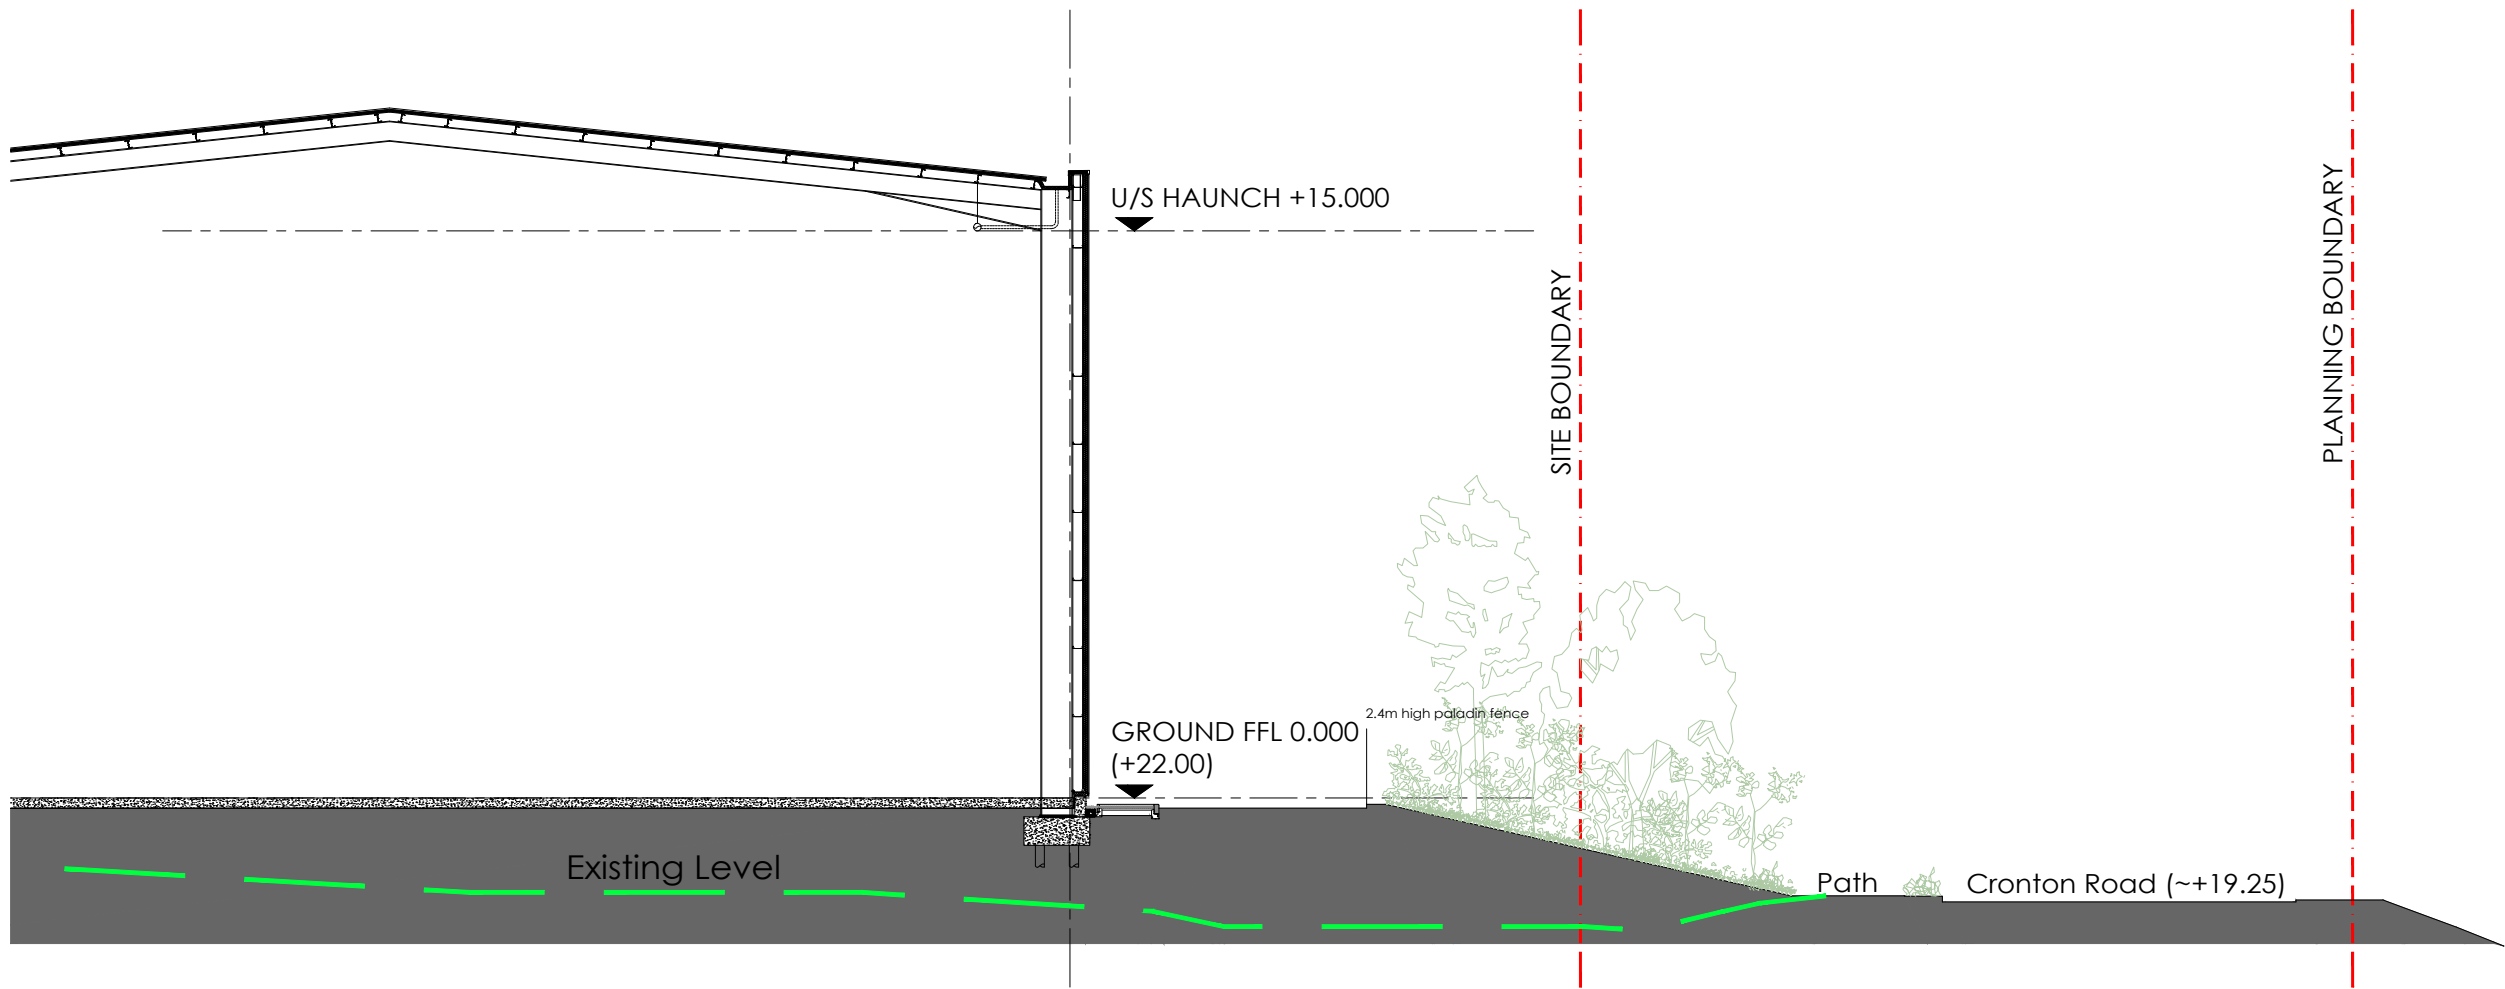

Site Section D

General Notes

All site dimensions shall be verified by the Contractor on site prior to commencing any works.

Do not scale from this drawing.

Only work to written dimensions.

This drawing is the property of Fletcher-Rae (UK) Limited (t/a Fletcher-Rae) and copyright is reserved by them. The drawing is not to be copied or disclosed by or to any unauthorised persons without the prior written consent of Fletcher-Rae (UK) Limited.

P4	Retaining wall profile updated.	26.07.24	MW
P3	Section AA retaining wall indicated.	26.07.24	MW
P2	Existing level profile added to the site sections.	16.11.22	AL MW
P1	PLANNING ISSUE	21.07.22	AL MW
Rev.	Description	Date	ISS APP

Scale 1:200@A1

Status S2 Information

Drawn by AL

Checked by MW

Date 28.06.22

Client:

MARO DEVELOPMENTS

Project:
MERCURY 62, CRANTON

Sheet Name:
PROPOSED SITE SECTIONS

Project No.	Orig.	Zone	Level	Type	Role	Dwg No.	Rev
17021-FRA-AV-XX-DR-A-0701							P4

fletcher | rae

Level 12, Tower 12, 18 - 22 Bridge Street, Manchester, M3 3BZ

t +44 (0)161 242 1140
f +44 (0)161 242 1141
w www.fletcher-rae.com
e info@fletcher-rae.com