


Existing Site Location Plan
1:1250@A3

- Area of Proposal
- Overall Site Boundary
- Existing/Retained Parking Bays
- Existing Trees
- Existing/Retained Bollard
- Existing Lamp Post
- Existing Signage
- Existing/Retained CCTV Post
- Existing Fencing

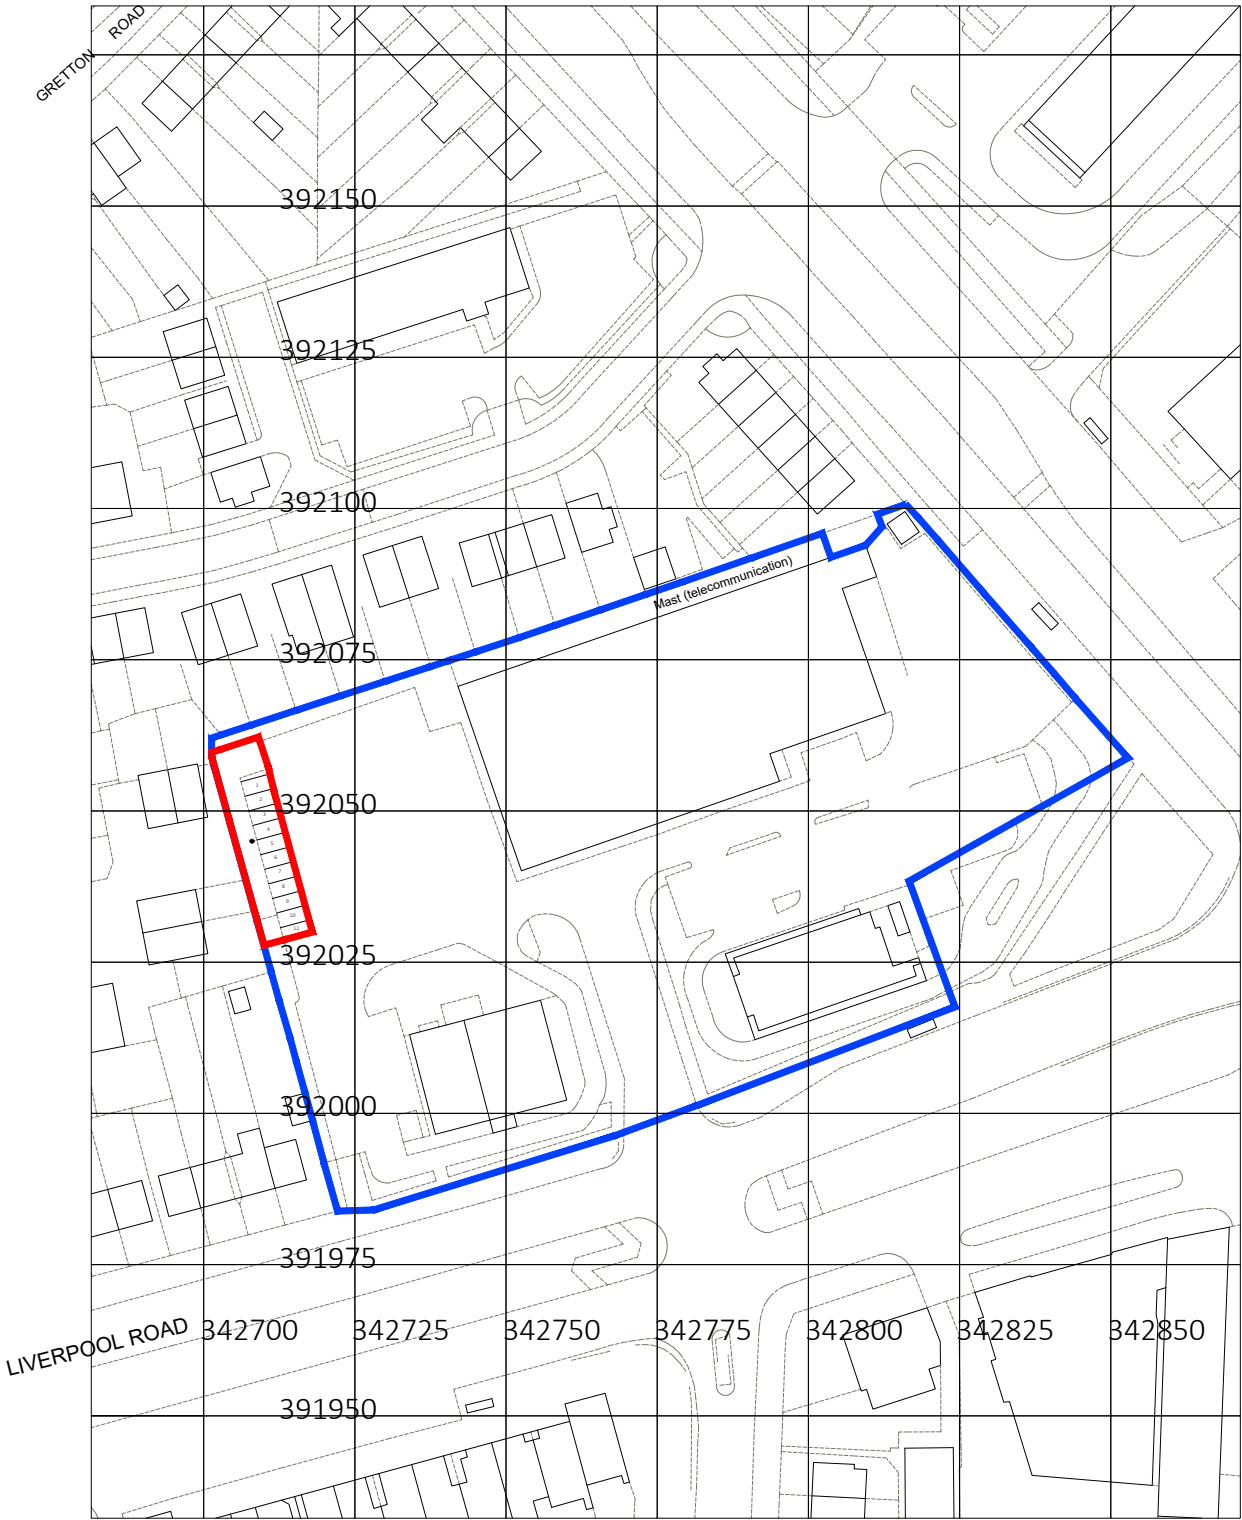

Ordnance Survey, (c) Crown Copyright 2024. All rights reserved. Licence number 100022432

P4	2024.07.04	Layout Updated	HF	LL
P3	2024.04.25	Issued to Planning Consultant	HF	LL
P2	2024.04.24	Issued to Planning Consultant	HF	LL
P1	2024.04.11	Issued to Planning Consultant	HF	LL

rev	date	description	revised by	audited by
stage		drawing title	suitability code	
PLANNING		Site Location Plan	S3	

ARCHITECT that	Address: 68-80 Hanbury Street London E1 5JL	client
	Contact: 020 7081 4316 info@architectthat.com www.architectthat.com	
NOTE: DRAWING NUMBERING SYSTEM		project
stage: 1 - Preparation / Brief 2 - Concept Design 3 - Planning 4 - Technical Design 5 - Construction 6 - Handover / closeout 7 - In Use		1182 Huyton Liverpool L36 3YD
series: 0 - Existing 1 - Plans 2 - Elevations 3 - Sections 4 - Details 5 - Components 6 - Schedules		

THIS DRAWING IS COPYRIGHT

CONTRACTORS ARE NOT TO SCALE DIMENSIONS FROM THIS

scale	drawn by	audited by	job no	stage	series	dwg no	revision
1:1250@A3	HF	LL	684	3	0	001	P4