



Existing Elevation A
1:100@A3

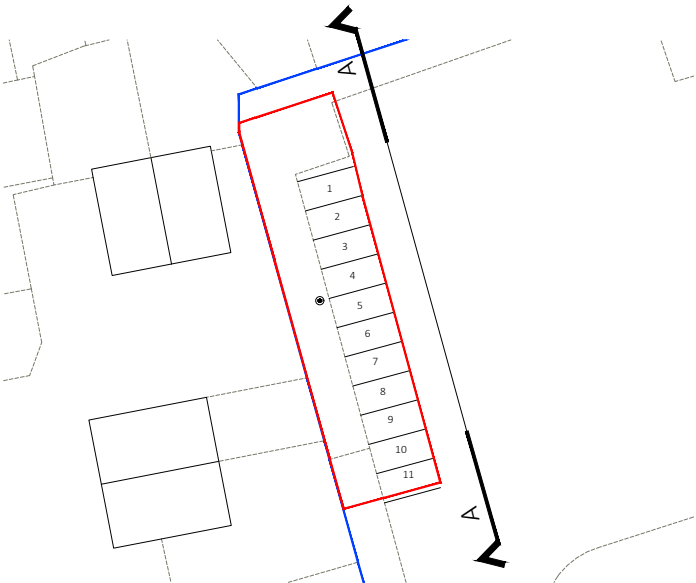

- Note:
1. Assumed height for existing lamp posts and fencing.

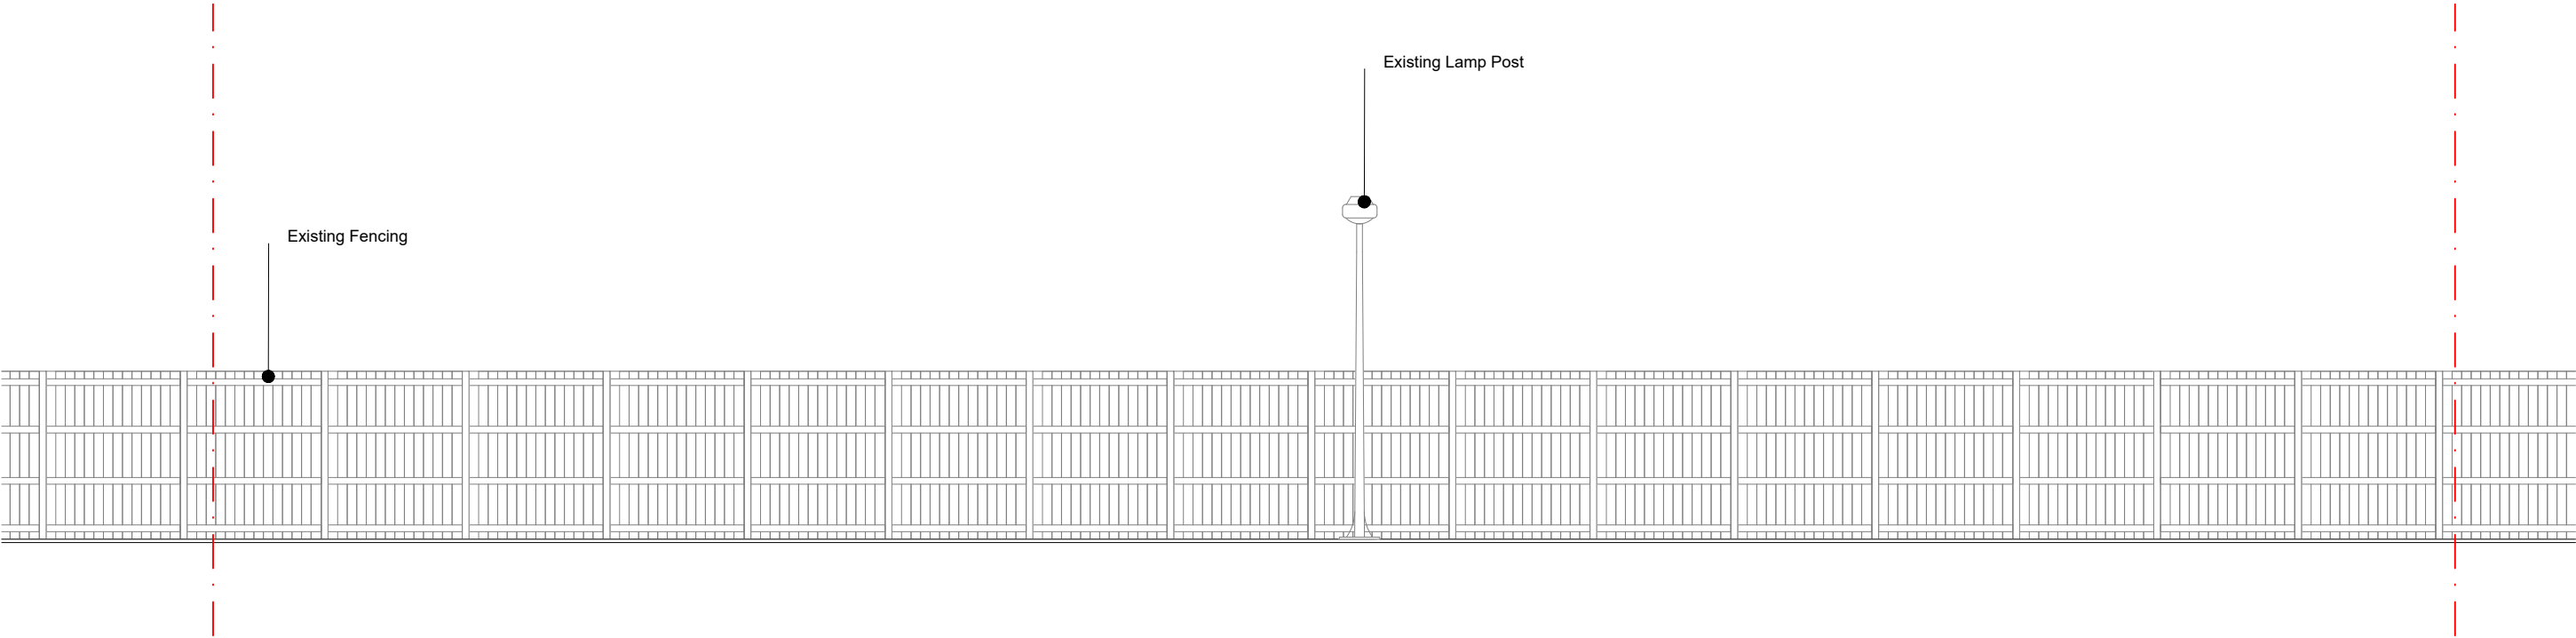

P4	2024.07.04	Layout Updated	HF	LL
P3	2024.04.25	Issued to Planning Consultant	HF	LL
P2	2024.04.24	Issued to Planning Consultant	HF	LL
P1	2024.04.11	Issued to Planning Consultant	HF	LL

rev	date	description	revised by	audited by
stage		drawing title	suitability code	
PLANNING		EXISTING Elevation A	S3	

ARCHITECT that	Address: 68-80 Hanbury Street London E1 5JL	client
	Contact: 020 7081 4316 info@architectthat.com www.architectthat.com	
NOTE: DRAWING NUMBERING SYSTEM stage: 1 - Preparation / Brief 2 - Concept Design 3 - Planning 4 - Technical Design 5 - Construction 6 - Handover / closeout 7- In Use series: 0 - Existing 1 - Plans 2 - Elevations 3 - Sections 4 - Details 5 - Components 6 - Schedules	project 1182 Huyton Liverpool L36 3YD	

THIS DRAWING IS COPYRIGHT
CONTRACTORS ARE NOT TO SCALE DIMENSIONS FROM THIS
DRAWING

scale	drawn by	audited by	job no	stage	series	dwg no	revision
1:100@A3	HF	LL	684	3	0	003	P4