
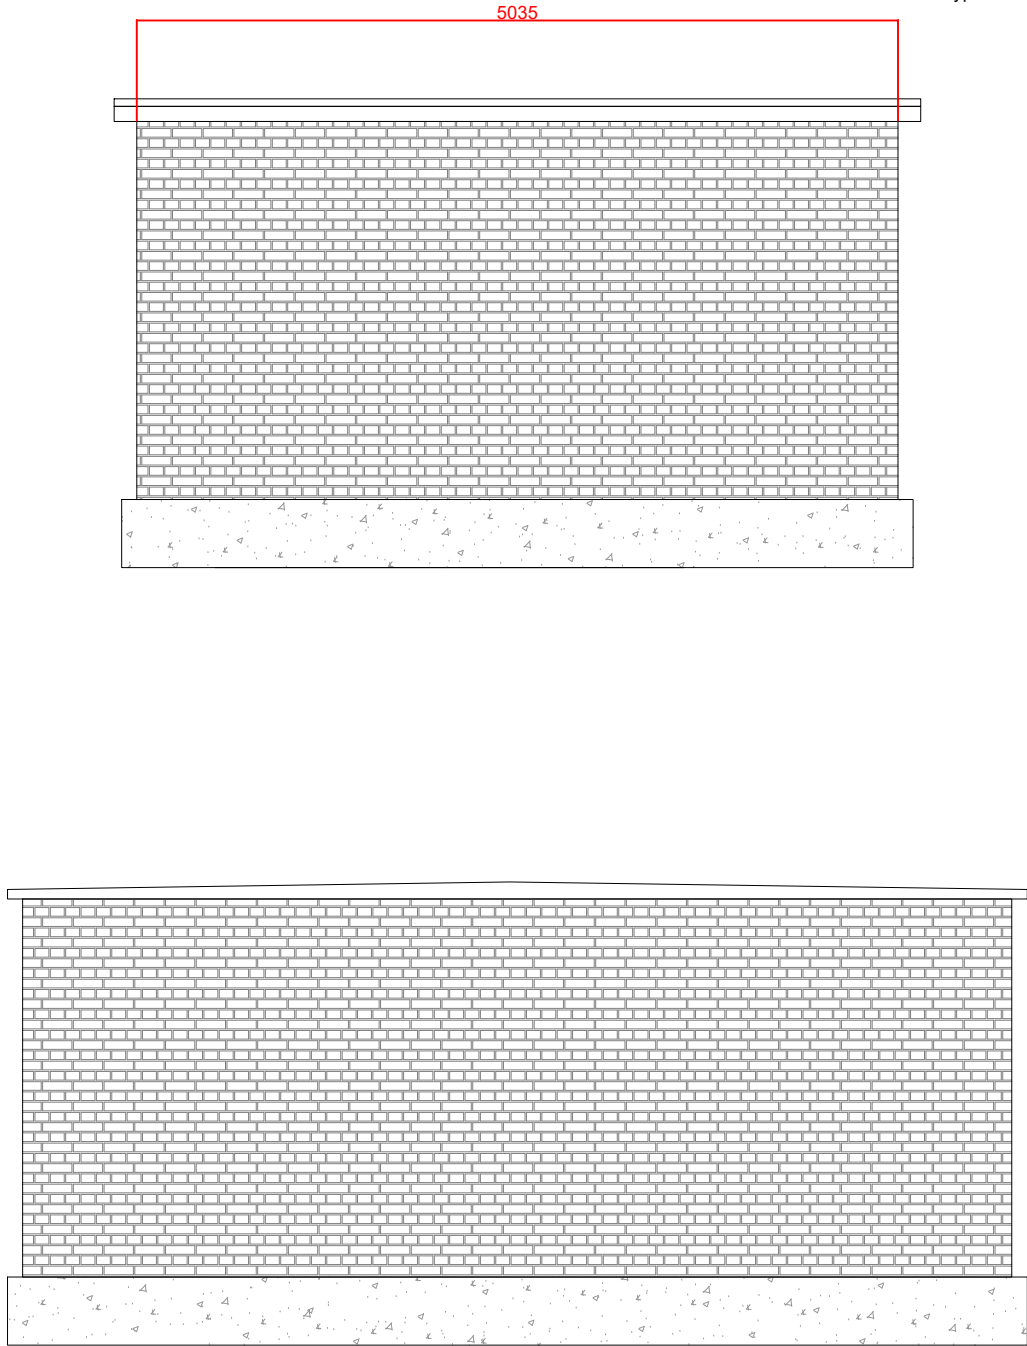
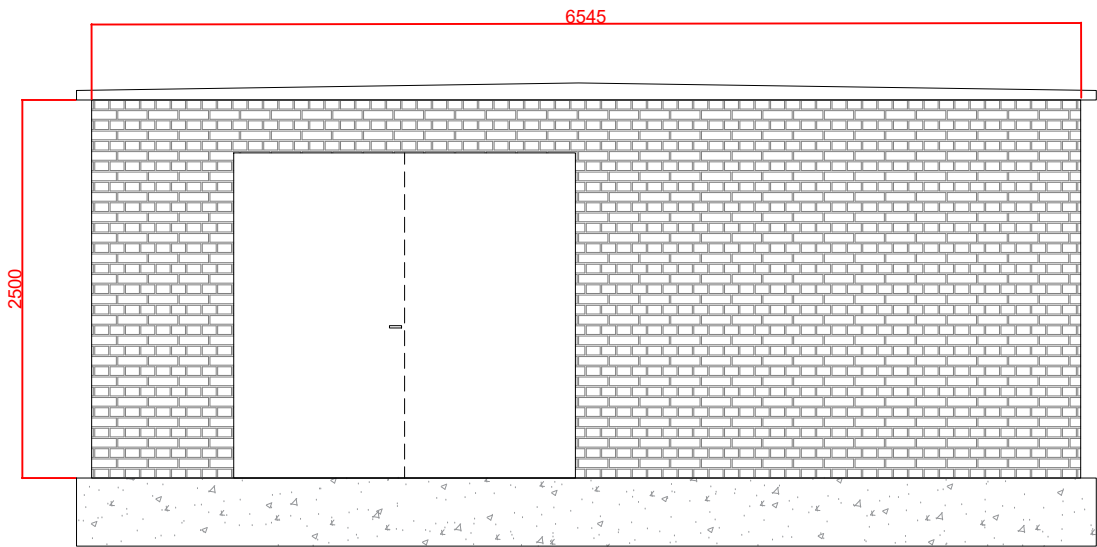


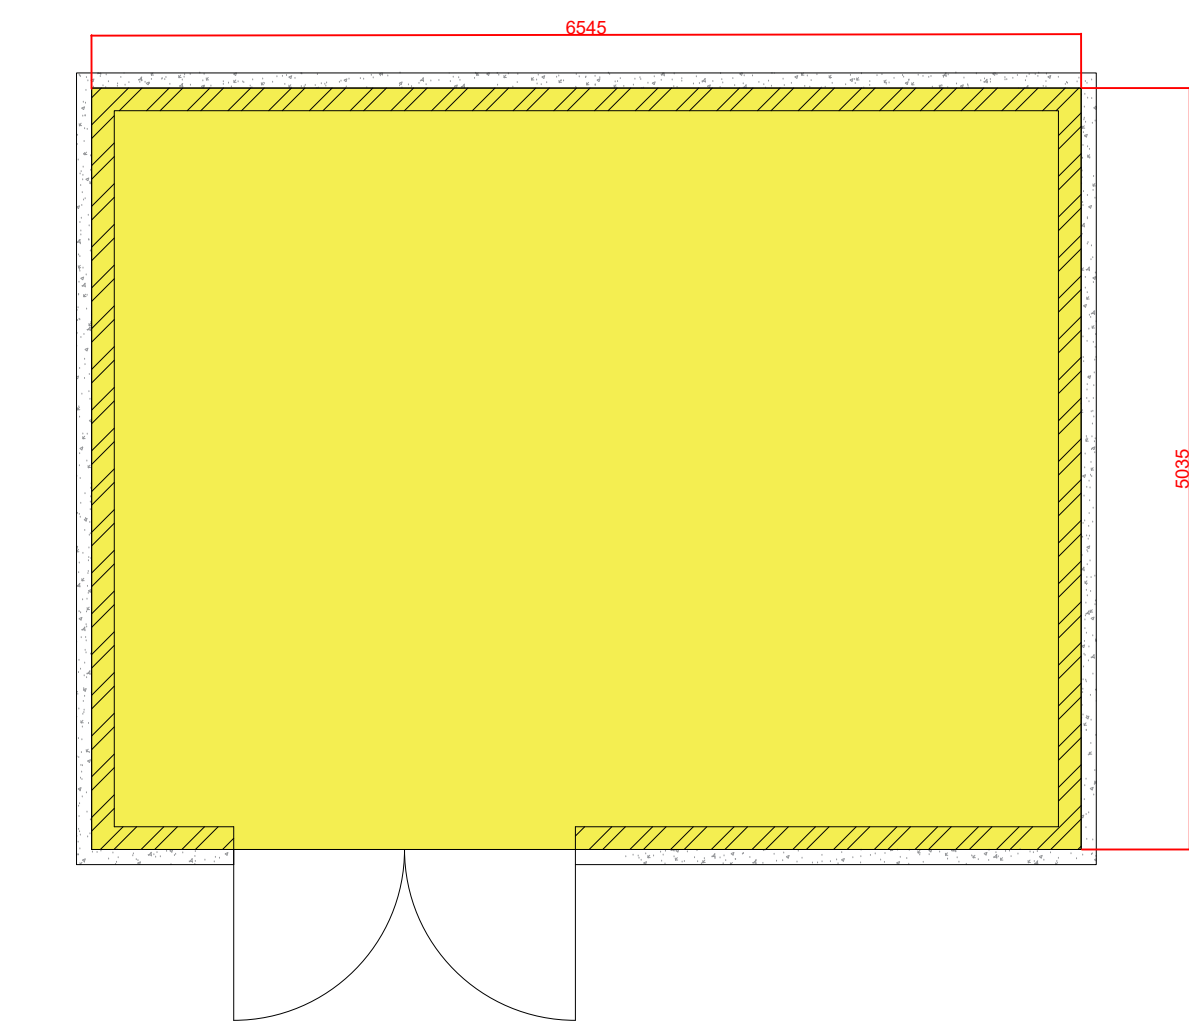

Proposed Substation Details
1:50@ A3

Note:

Material and finish:

Brick Construction.

X-Type switchgear with Solkor Protection.

rev	date	description				revised by	audited by
stage PLANNING		drawing title PROPOSED Substation Details				suitability code S3	
ARCHITECT that						client	
						Address: 68-80 Hanbury Street London E1 5JL Contact: 020 7081 4316 info@architectthat.com www.architectthat.com NOTE: DRAWING NUMBERING SYSTEM stage: 1 - Preparation / Brief 2 - Concept Design 3 - Planning 4 - Technical Design 5 - Construction 6 - Handover / closeout 7 - In Use series: 0 - Existing 1 - Plans 2 - Elevations 3 - Sections 4 - Details 5 - Components 6 - Schedules	
THIS DRAWING IS COPYRIGHT CONTRACTORS ARE NOT TO SCALE DIMENSIONS FROM THIS DRAWING						project 1182 Huyton Liverpool L36 3YD	
scale 1:50@A3	drawn by HF	audited by LL	job no 684	stage 3	series 5	dwg no 004	revision --