


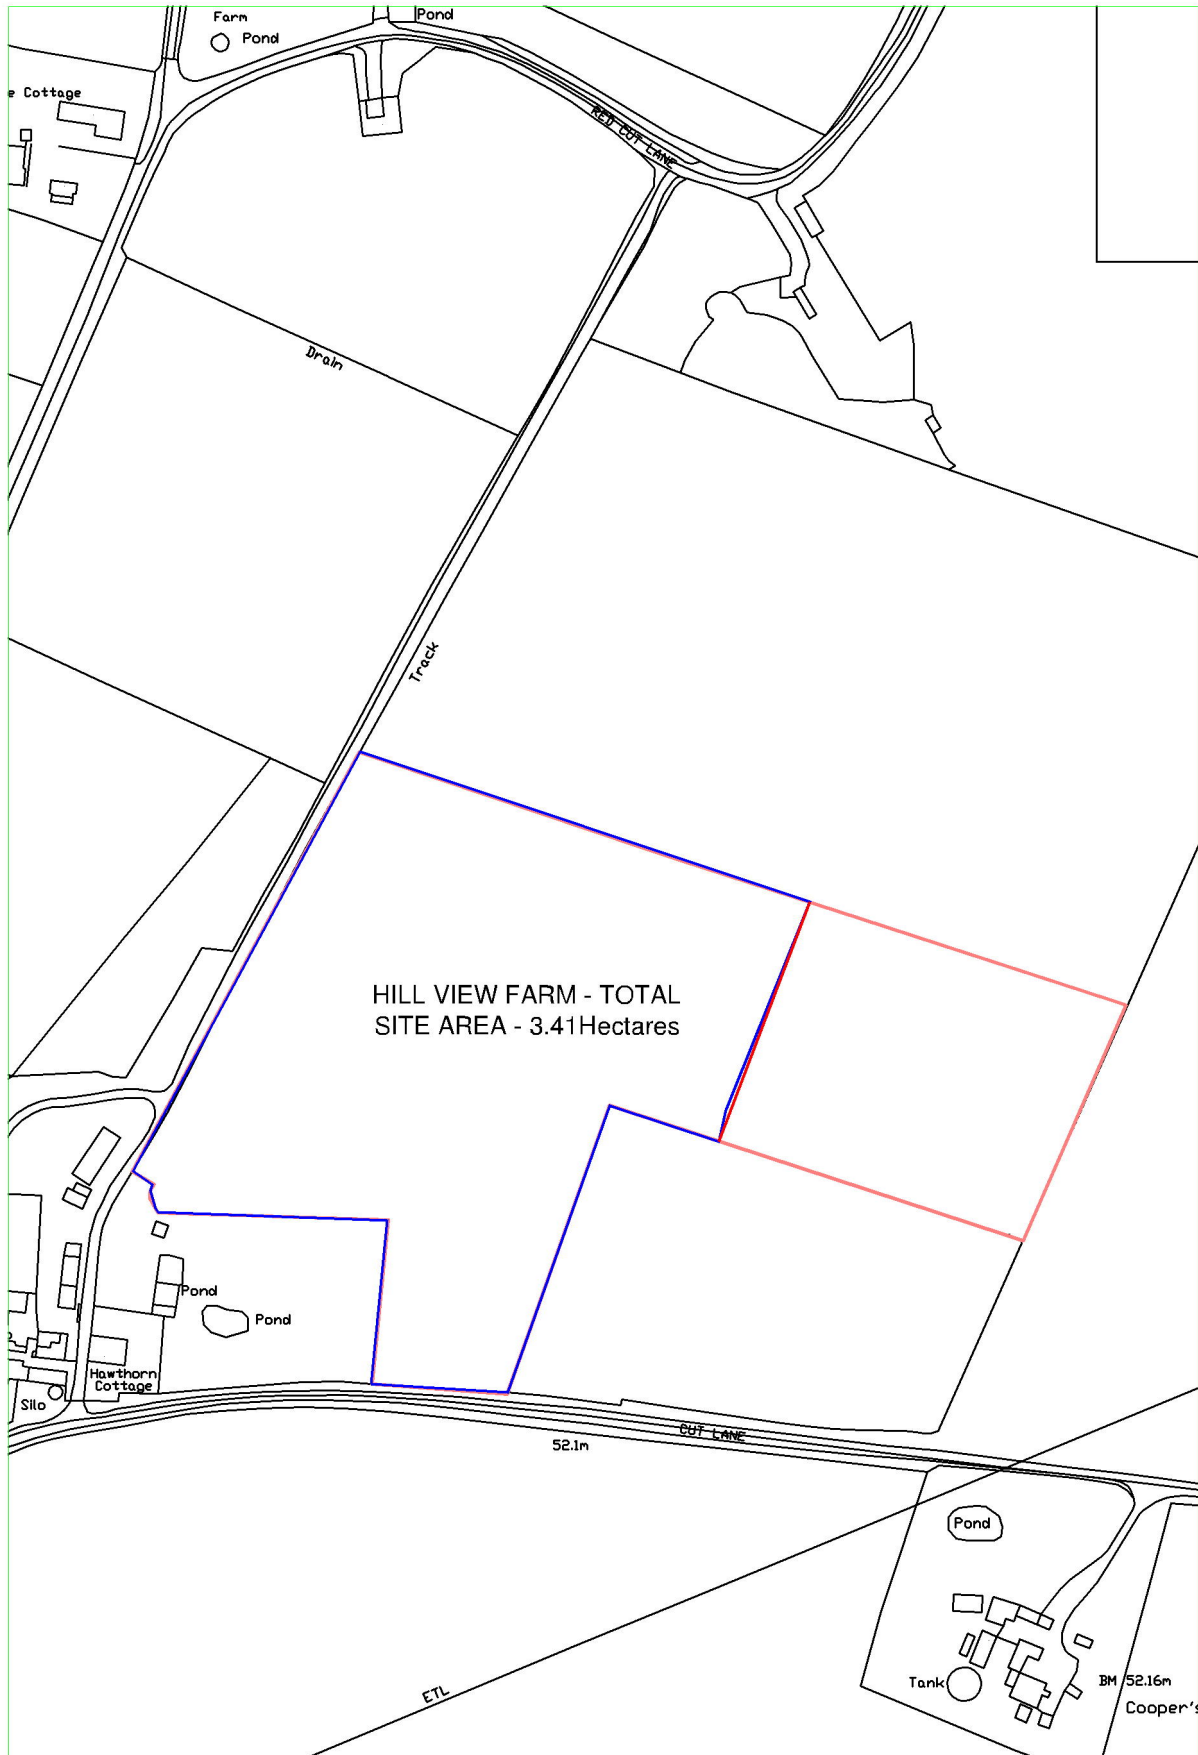

Project
**CREATION OF A FISHING LAKE (PART RETROSPECTIVE)
FISHING ON LAND AT HILL VIEW FARM, CUT LANE,
KIRKBY. L33 3AJ.**

Client
MS HELEN FERGUSON & NEIL LANGTON

Contract No.	Drg.No.	Revision	Scale	1:2500	@ A4
	1		By	MCC	Date
			Chkd		MAY 2015

Drawing Title
SITE LOCATION PLAN

Mike Carr - Town Planning Consultatant
17 Brookside Avenue
Eccleston
St Helens. WA10 4RN

Telephone: 07850203448
E-mail: miketa@blueyonder.co.uk