
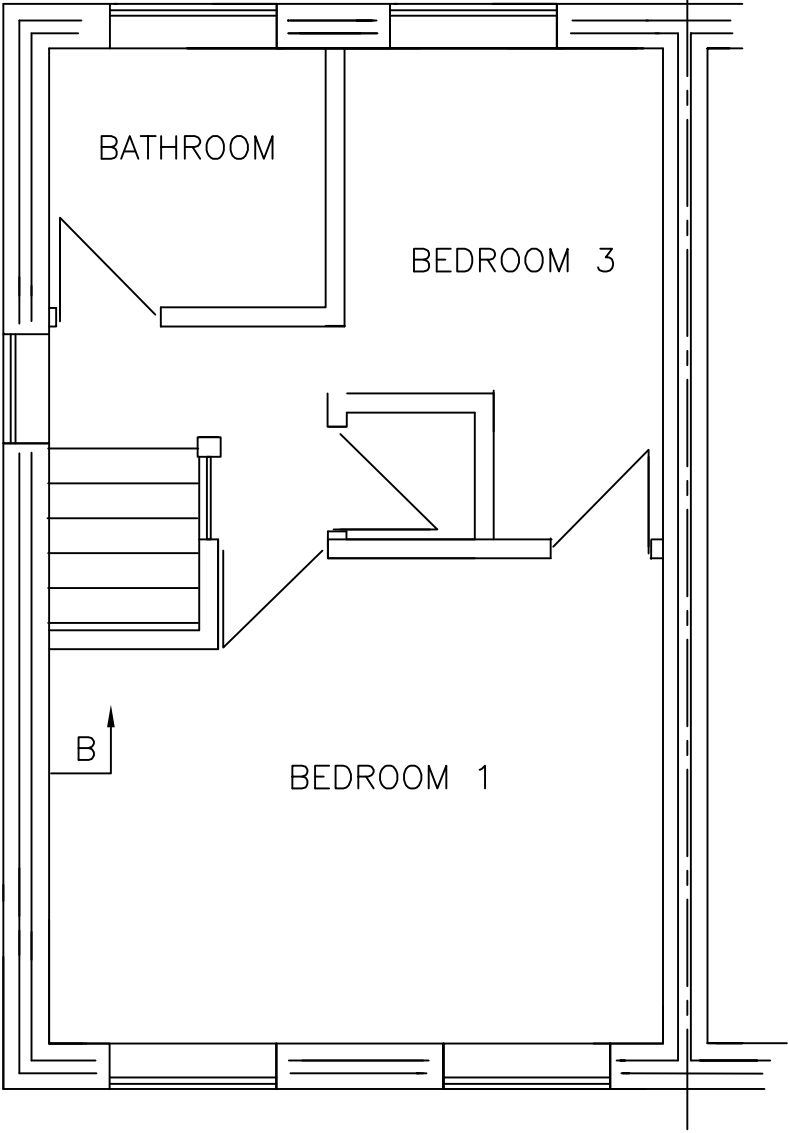


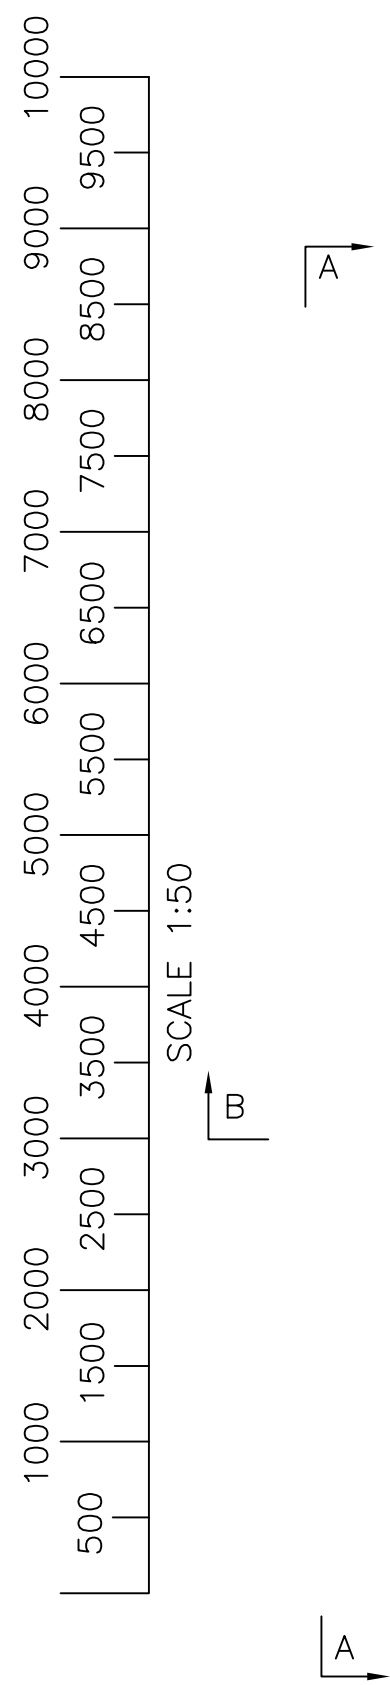

EXISTING FIRST FLOOR

SCALE 1:50