




SCALE 1:50

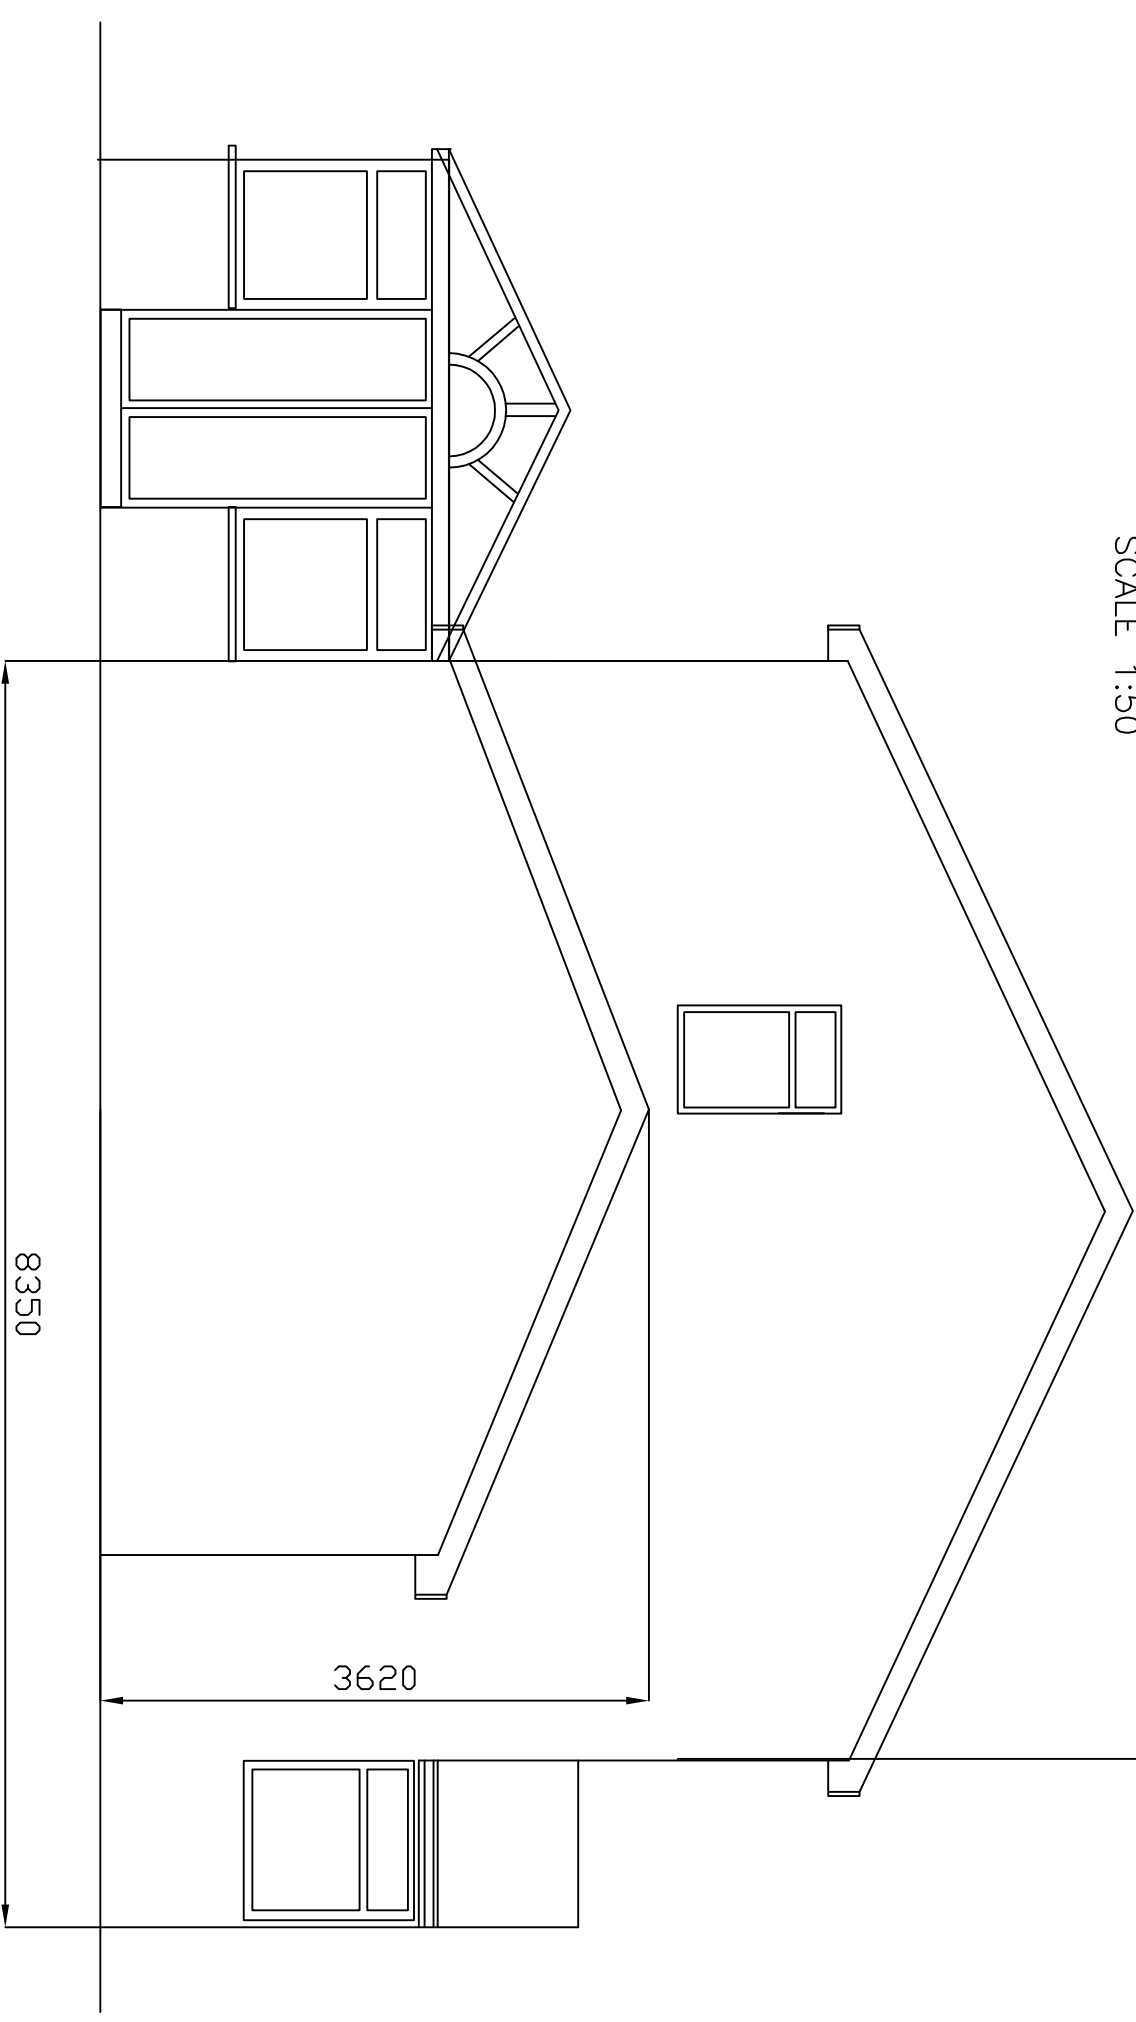

EXISTING SIDE ELEVATION