


SCALE 1:50

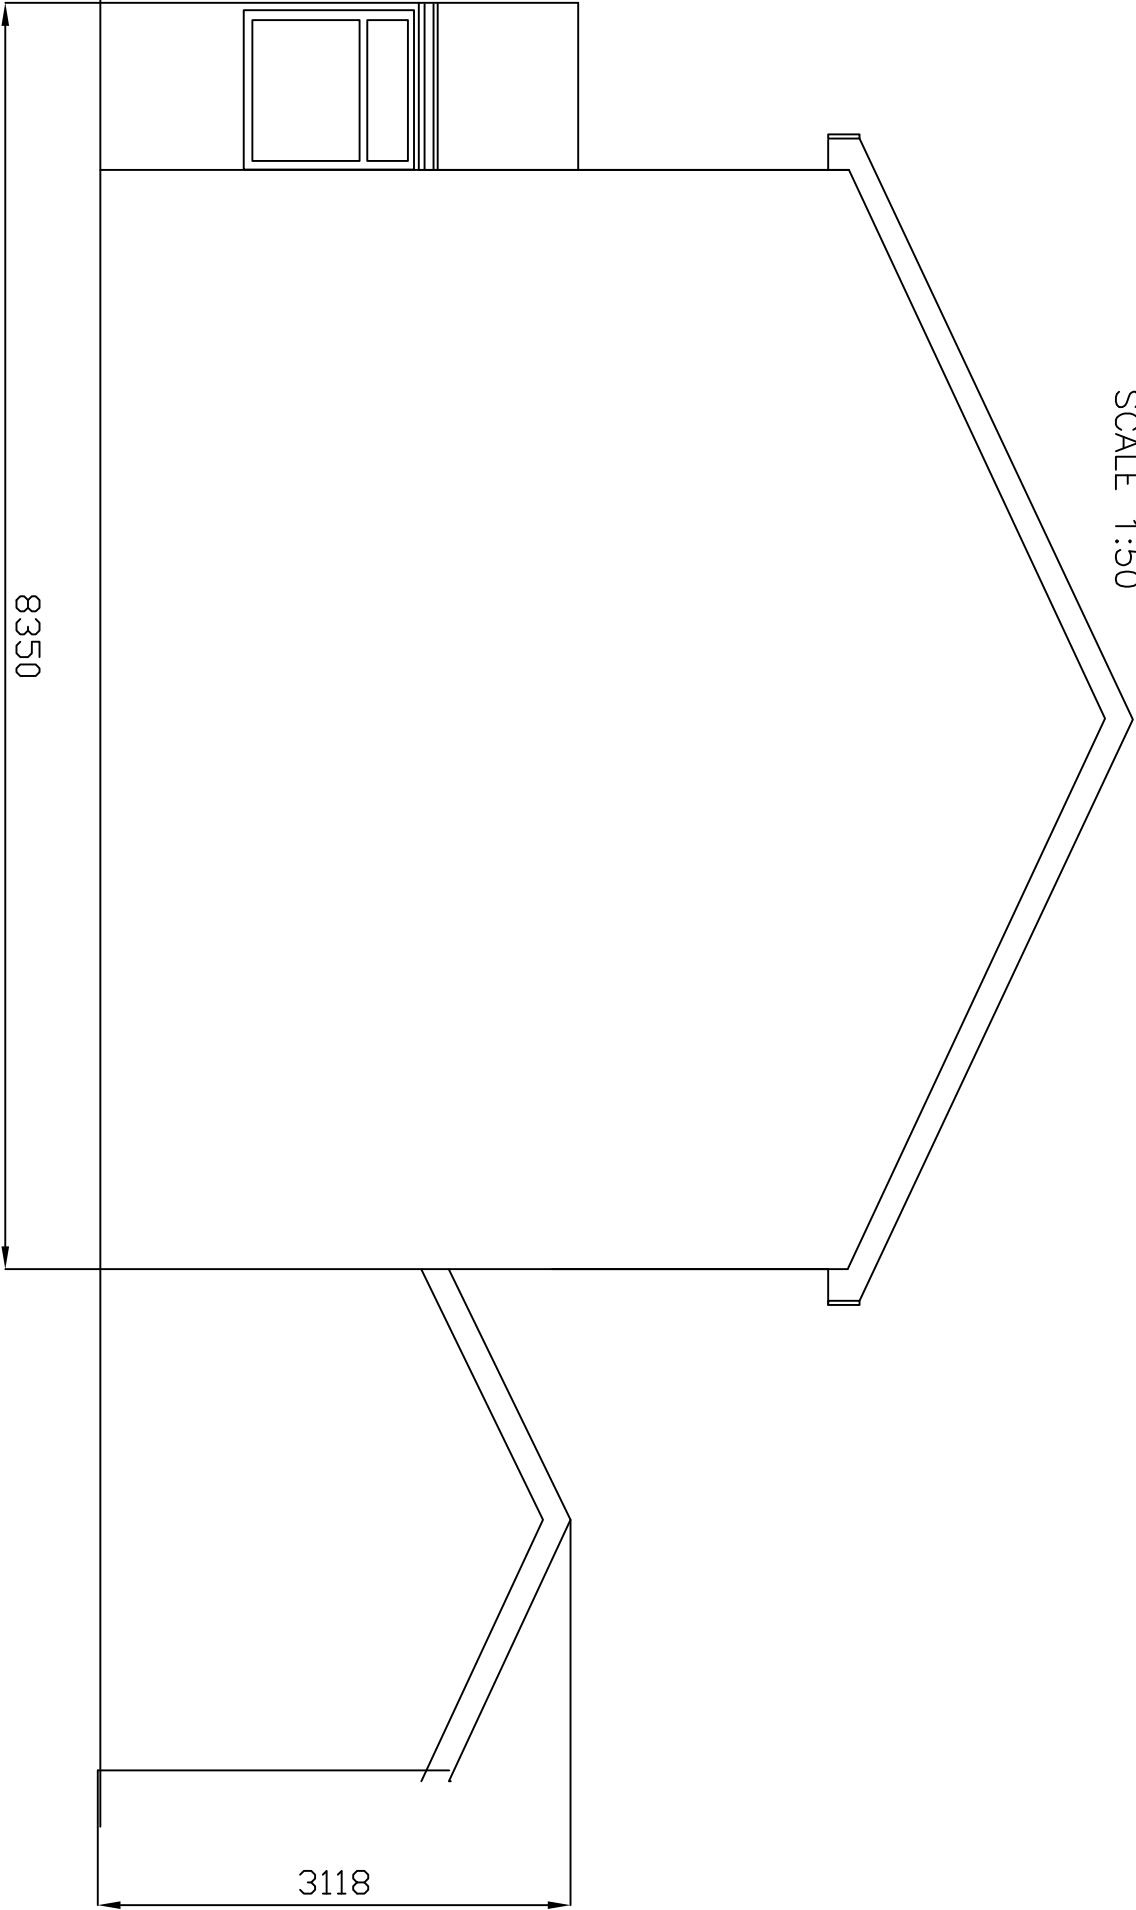

DRAWING 12 A4
EXISTING SIDE ELEVATION
ORIGINAL HOUSE

SCALE 1:50