




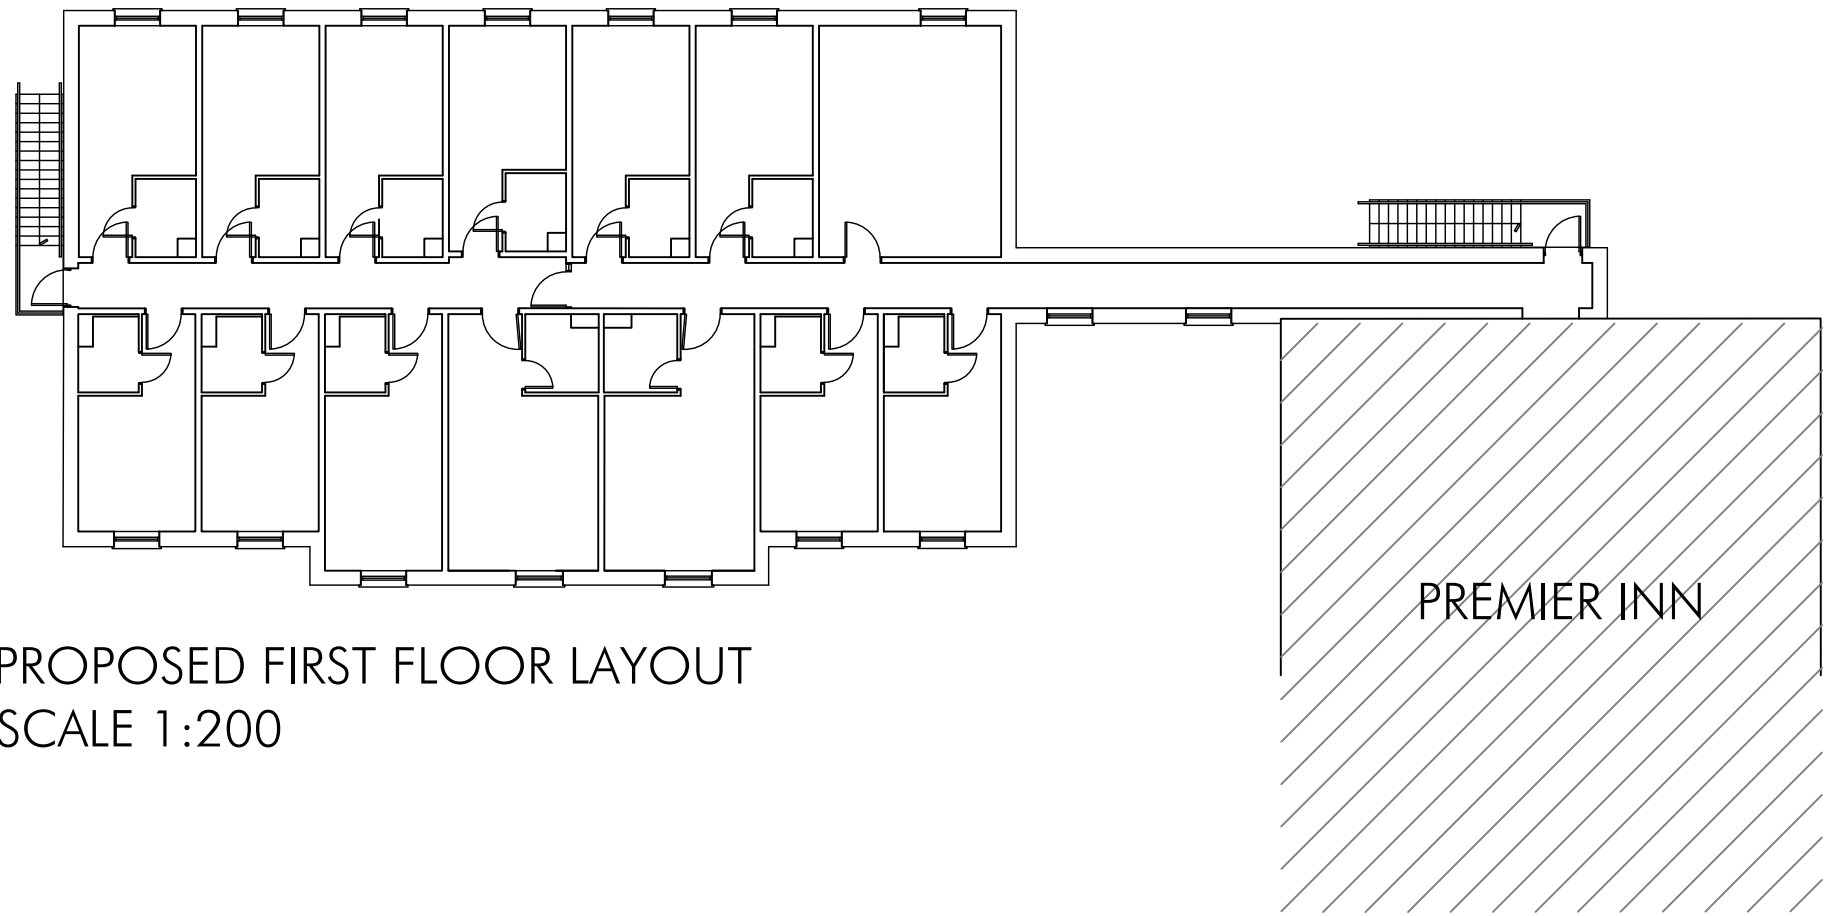

PROPOSED FIRST FLOOR LAYOUT
SCALE 1:200

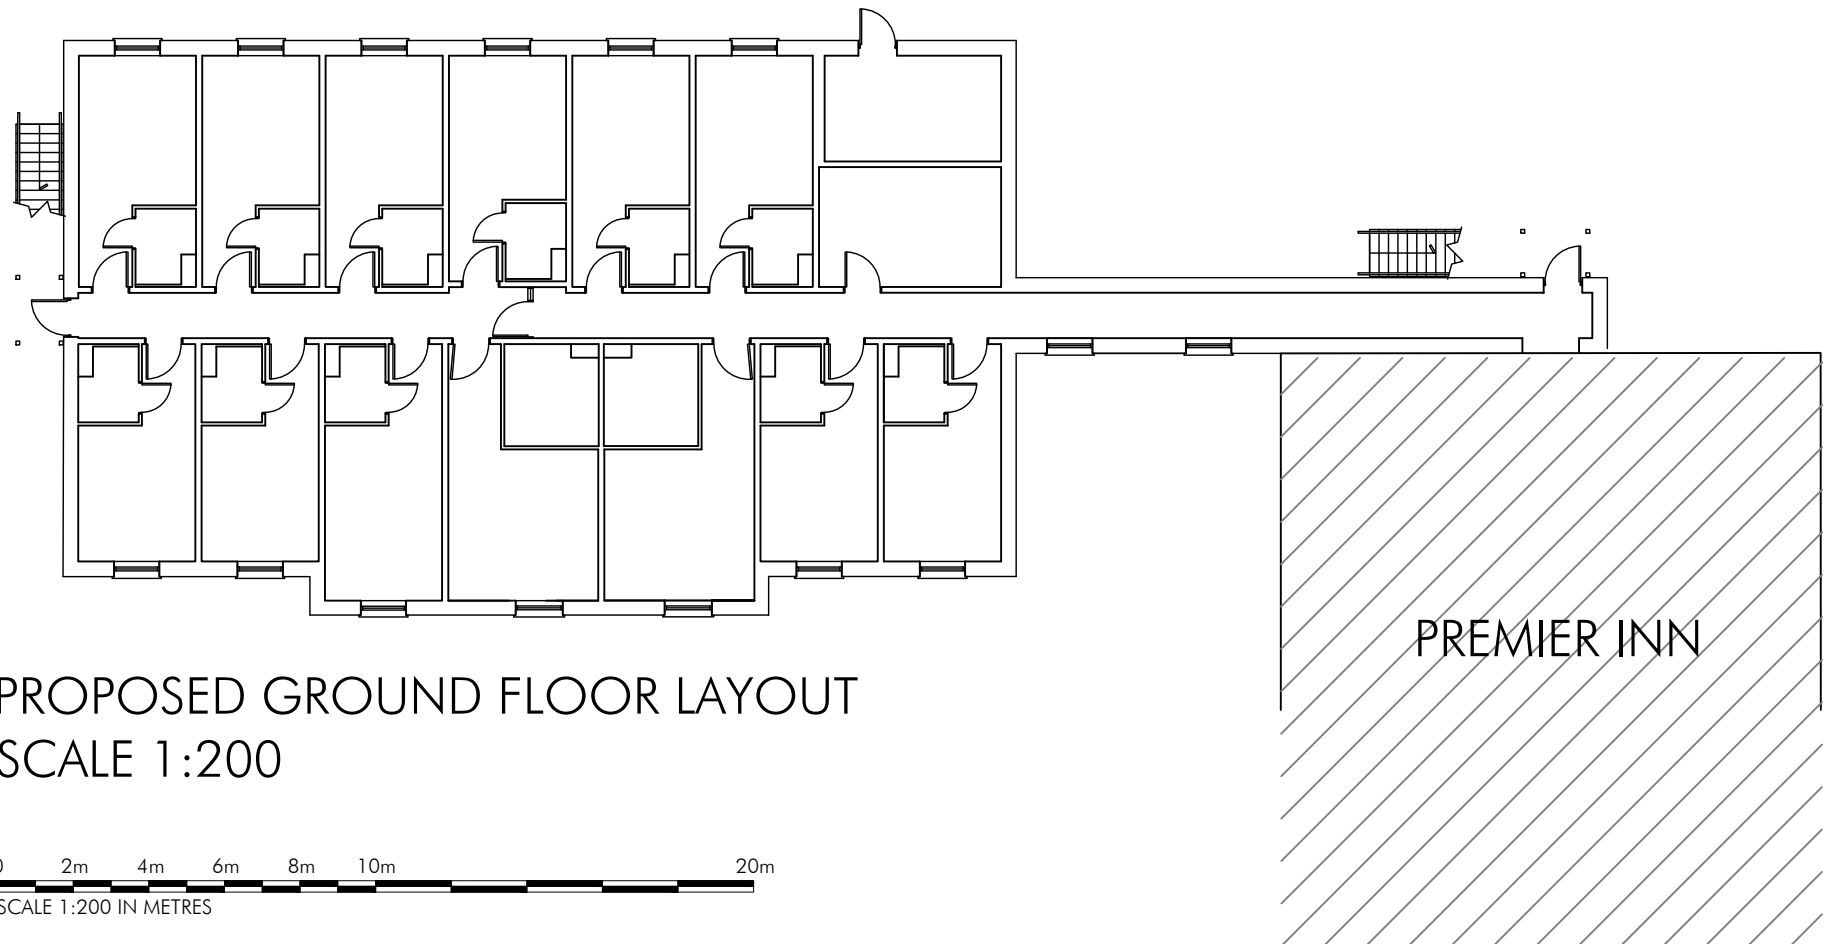

PROPOSED GROUND FLOOR LAYOUT
SCALE 1:200

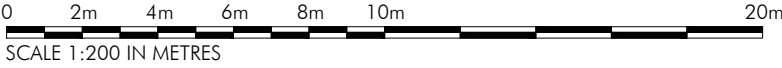

BN DRAWN	DRAWN REVISION	2/4/24 DATE	VER
AP ALLISON PIKE ARCHITECTS & DESIGNERS			
7 Buxton Road West, Disley, Stockport, Cheshire, SK12 2AE. Website: www.allisonpike.com Telephone: 01663 763000 Facsimile: 01663 766772 Email: studio@allisonpike.com © Allison Pike Partnership Limited			
PROJECT PREMIER INN EXTENSION LIVERPOOL TRABOCK			
TITLE PROPOSED GROUND AND FIRST EXTENSION PLANS			
SCALE 1:200 @ A3			
JOB No PI1112	DRAWING No AP5	REV	