

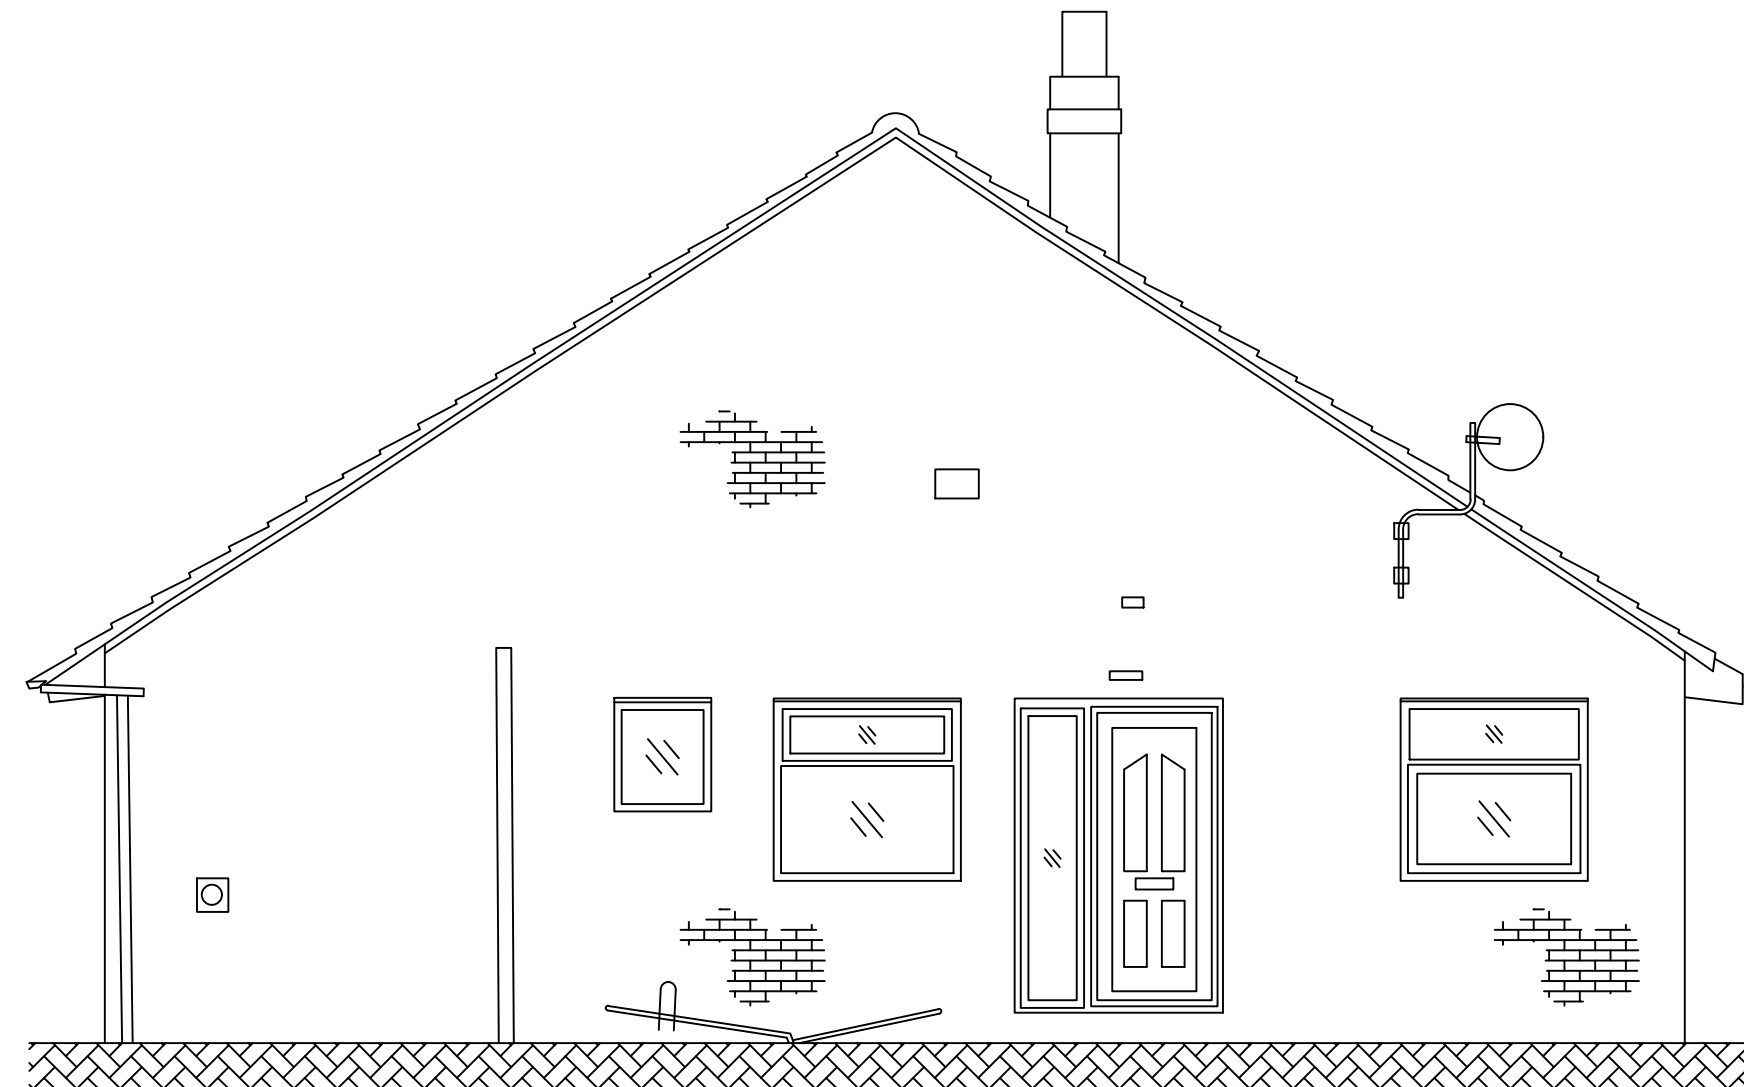


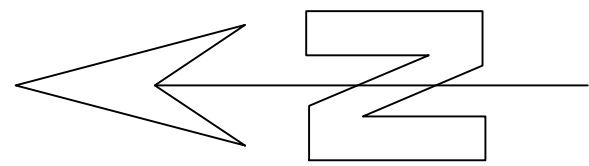

Existing Left Elevation
1:50 @ A2

SCALE BAR 1:50

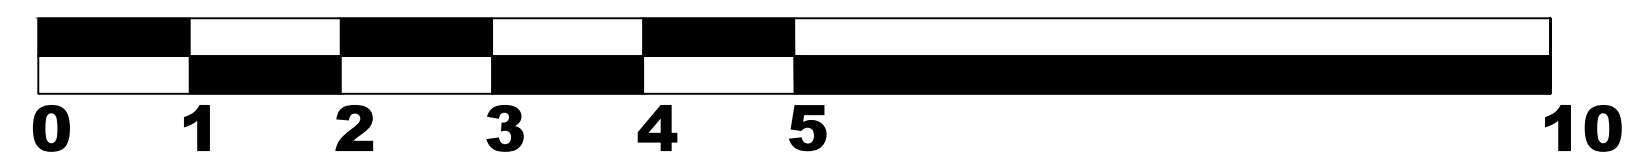

Rev	Date	Revisions
-----	------	-----------

Client
Red Hazel Developments

Job Title
83A Dinas Lane

Drawing Title
Existing
Left Elevation

Draft / initial / schematic ☐
plan ☒
Planning ☐
Building Regulations ☐
Structural ☐
Construction ☐
As Built ☐

Scale
1:50 @ A2

Date July 2025 Drawn By WJJ

Drawing No. 3723-20	Rev
------------------------	-----