




0 .25 .5 1 2
Scale 1:25

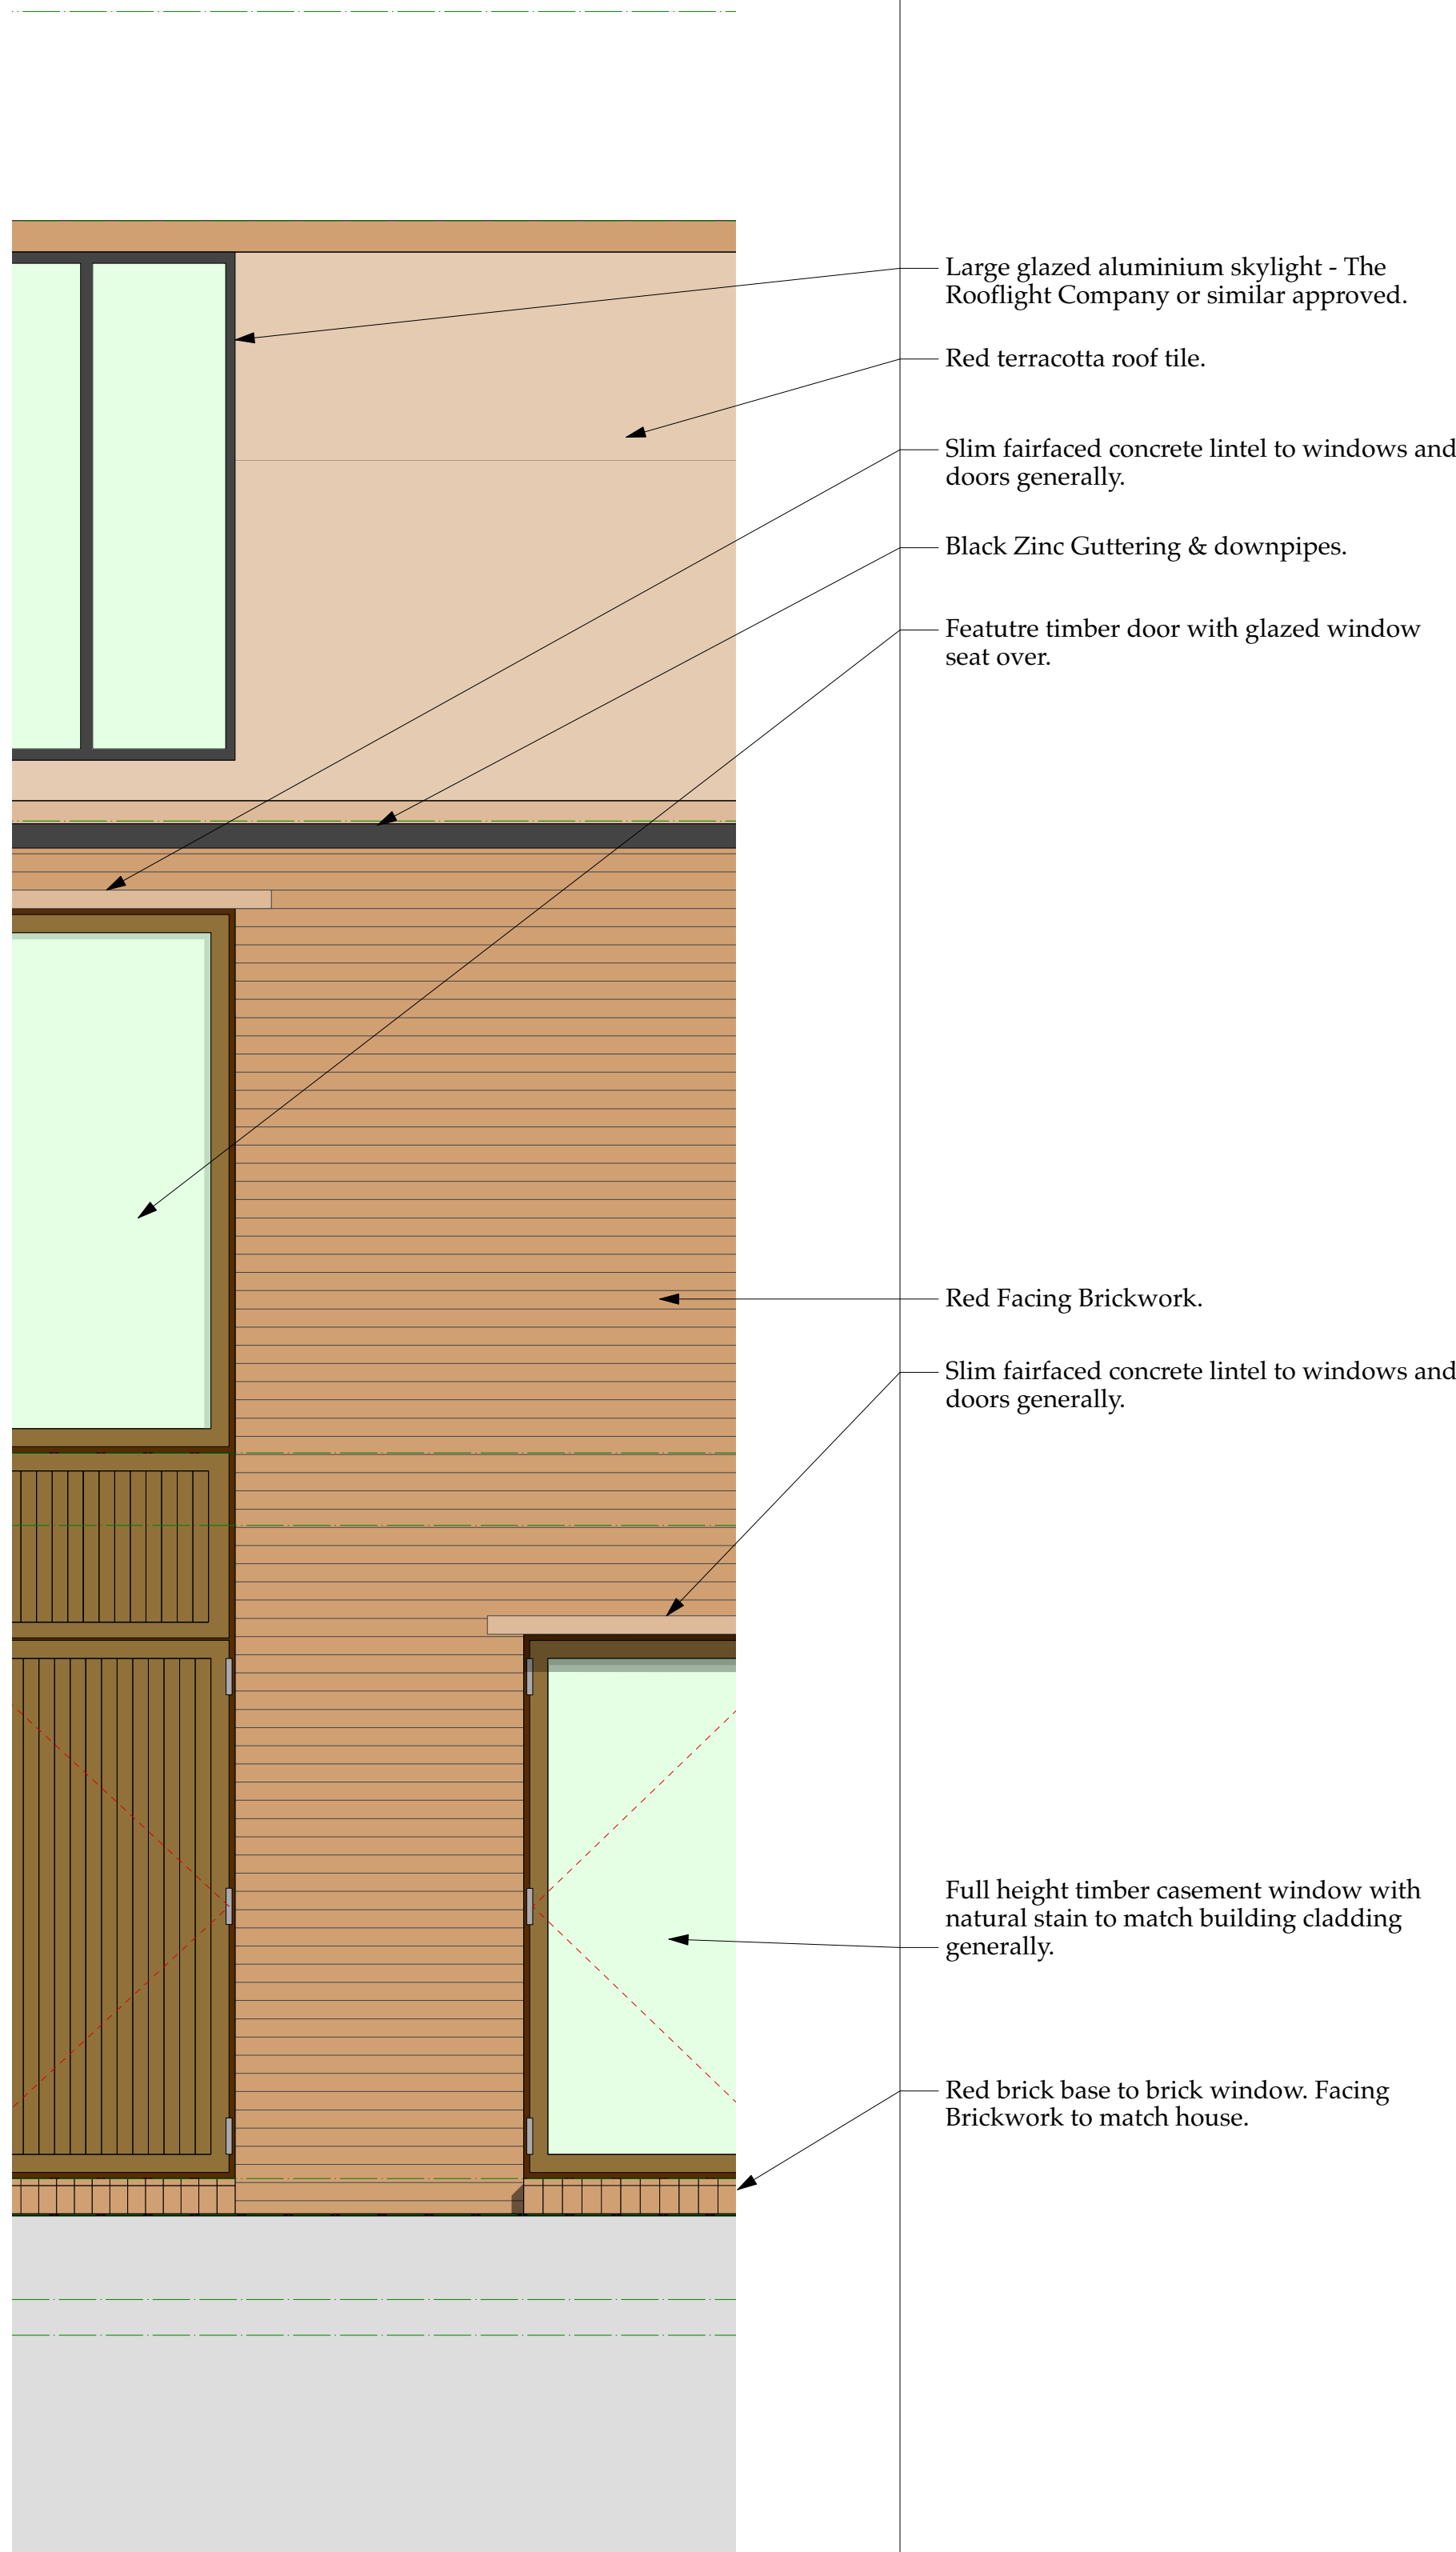

HOUSE TYPE 3a & 3b DETAIL ELEVATION | 1:25

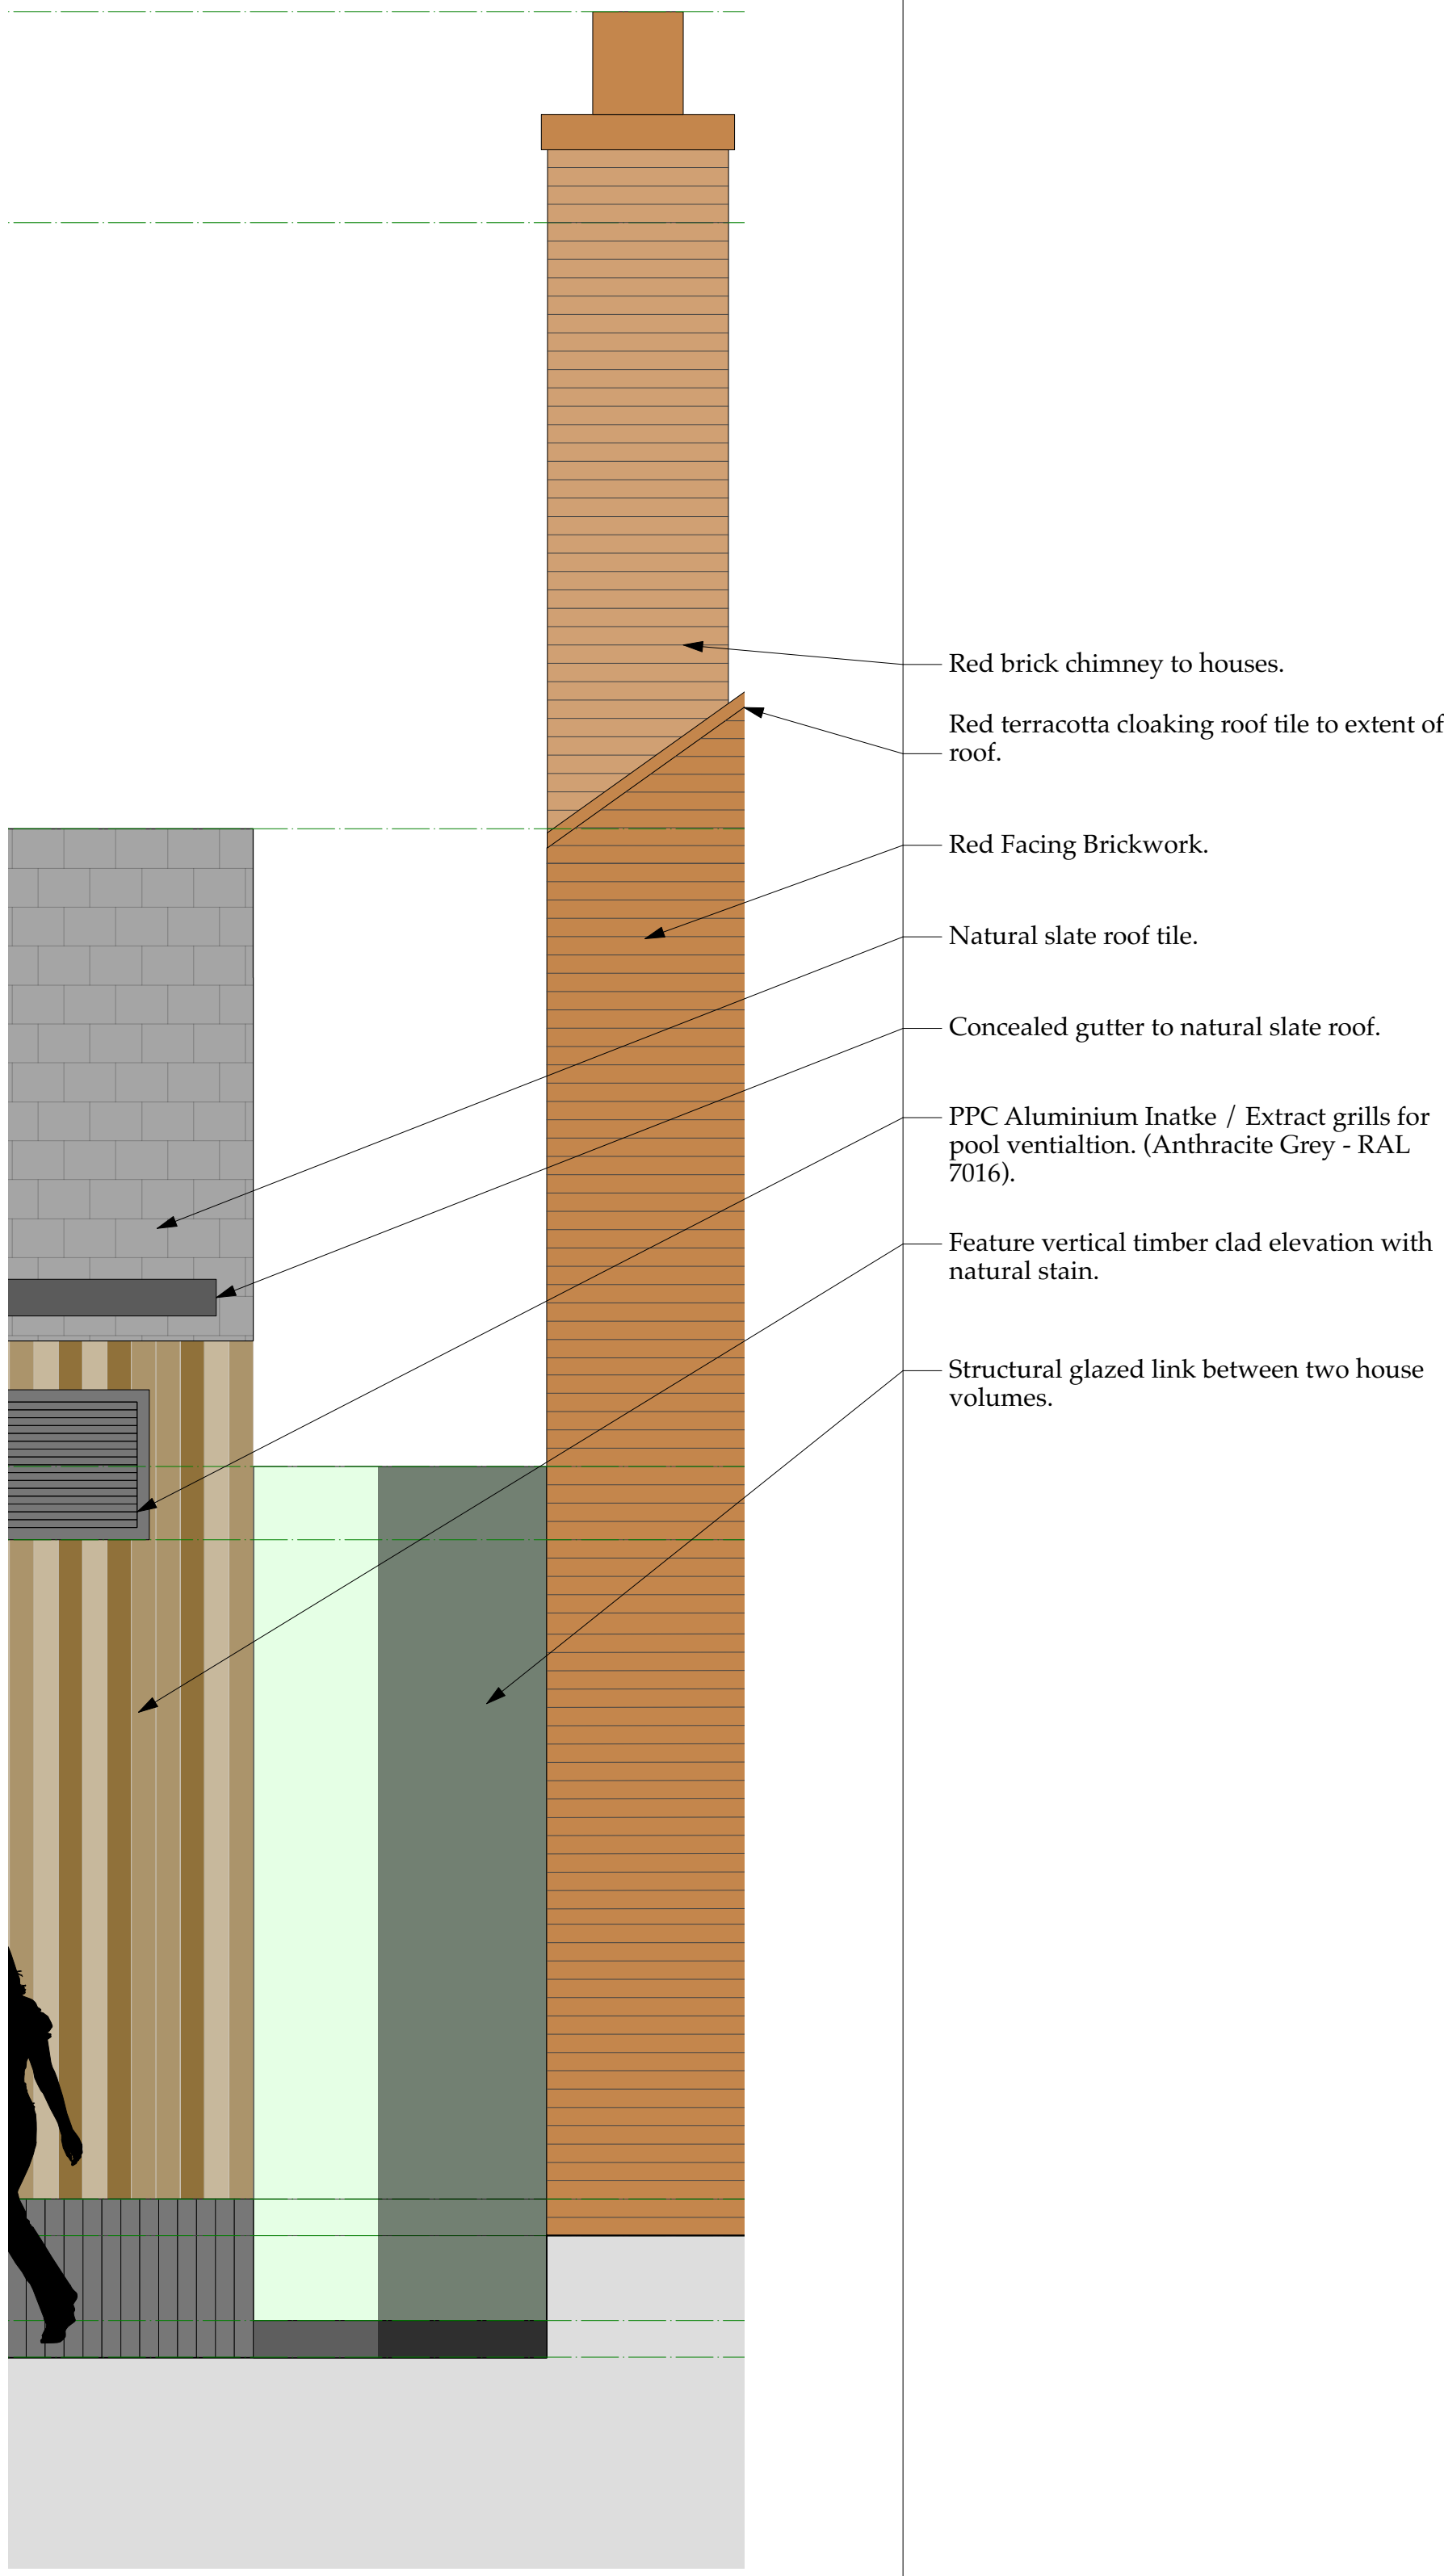

HOUSE TYPE 3a DETAIL ELEVATION | 1:25

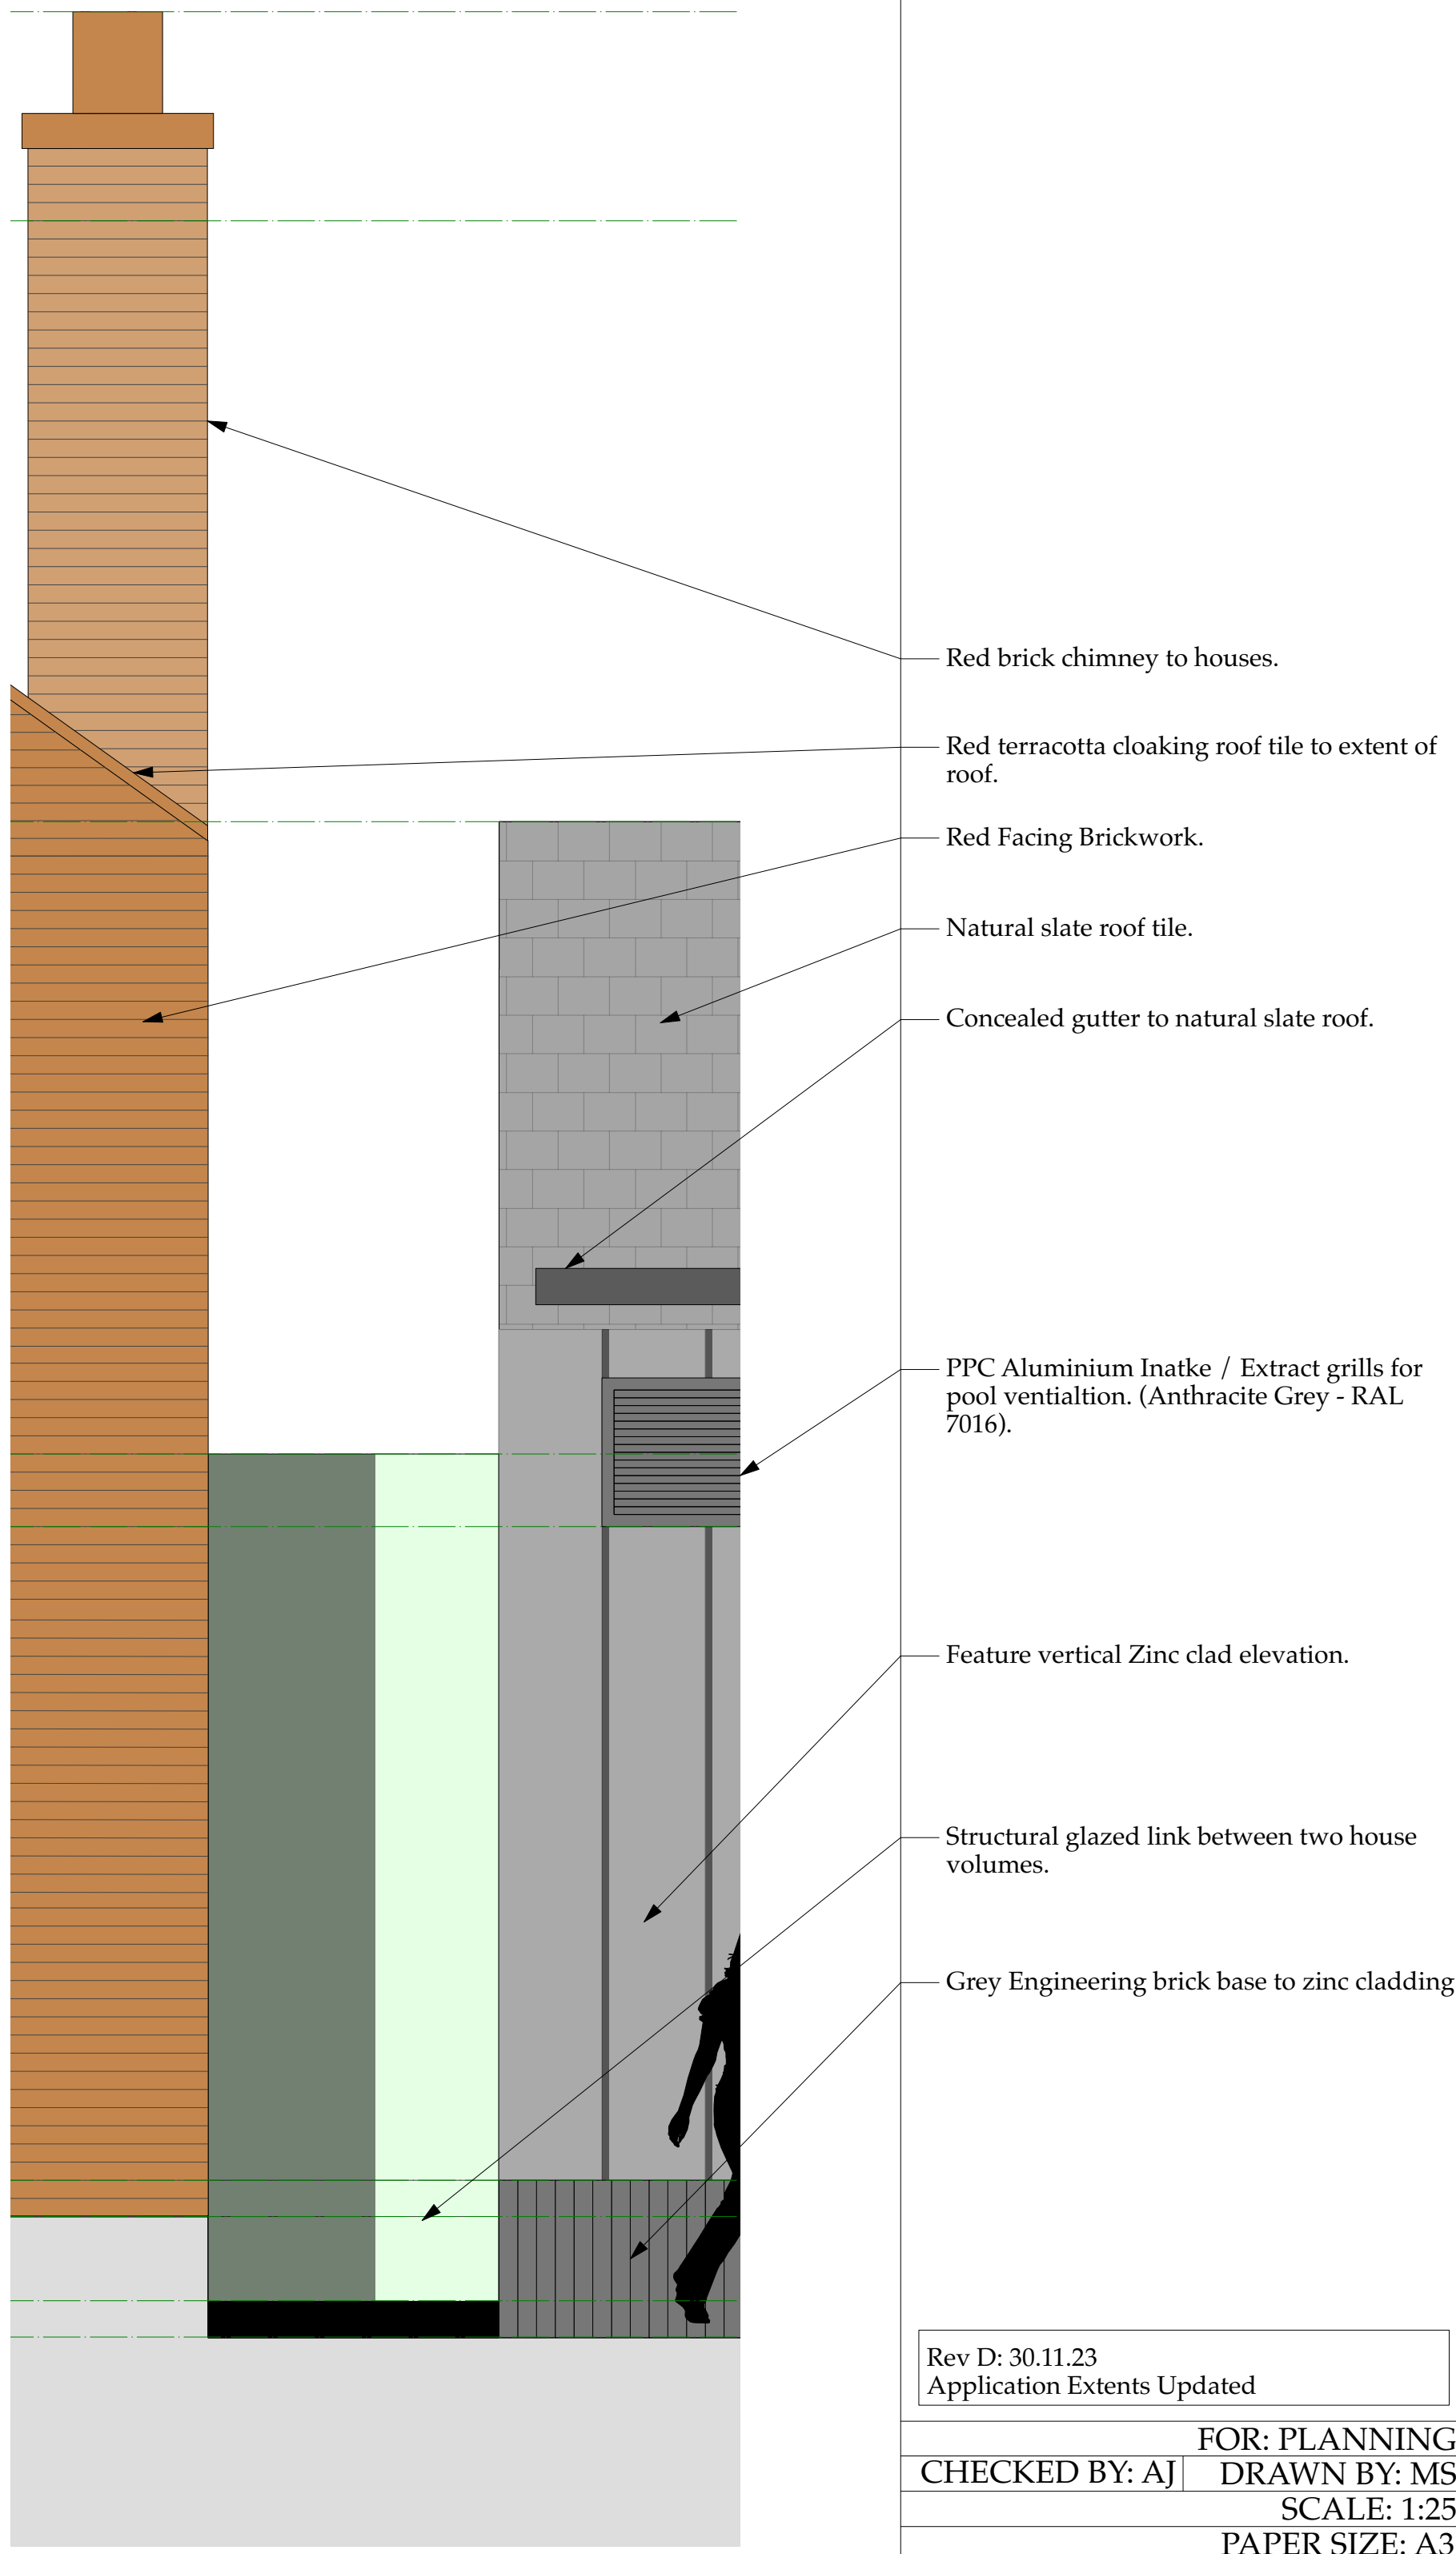

HOUSE TYPE 3b DETAIL ELEVATION | 1:25

Rev D: 30.11.23
Application Extents Updated

FOR: PLANNING
CHECKED BY: AJ | DRAWN BY: MS
SCALE: 1:25
PAPER SIZE: A3
JOB: THE BARNs & No. 144

2.123_Rev D
FIRST ISSUE: 23.12.20
HOUSE TYPE 03 DETAIL ELEVATION