



(Previously) Approved Application / Adjacent Land
Owned by Client

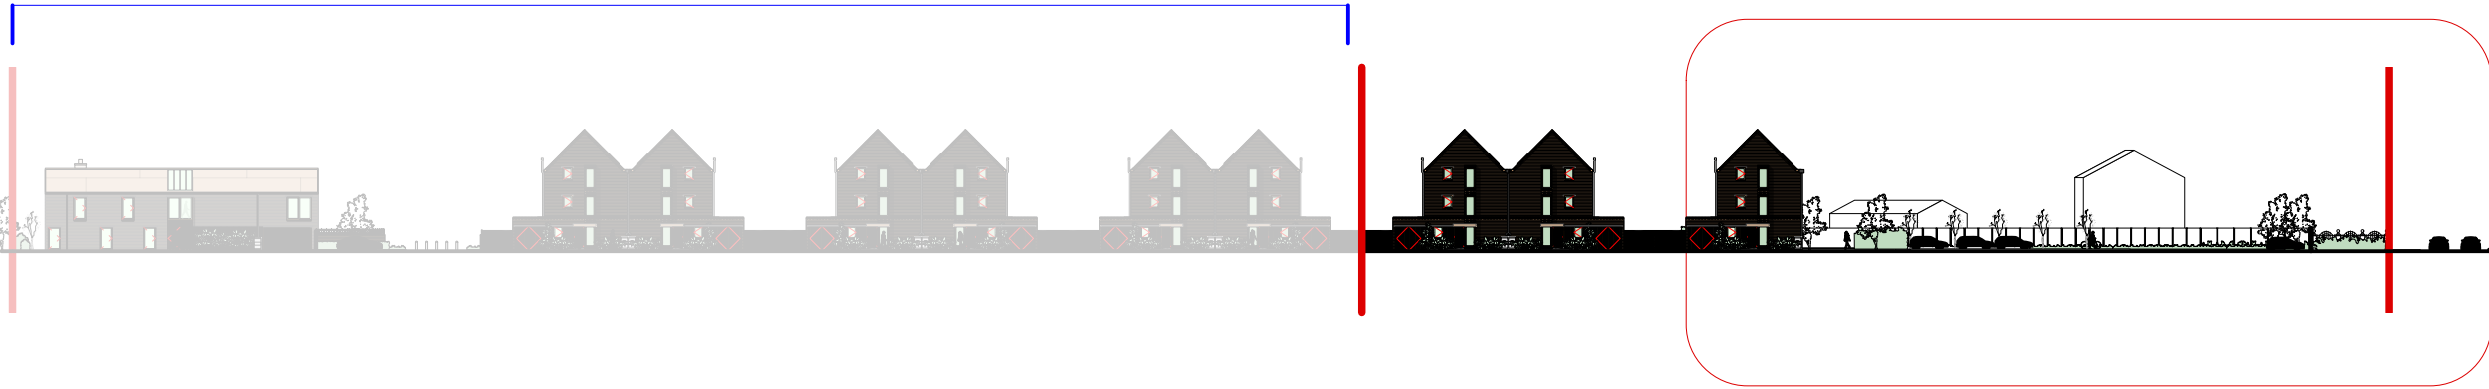


Key

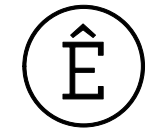


THE BARNs No.144

ARCHITECTURAL EMPORIUM Ltd
EMAIL: mail@architectural-emporium.co.uk
WEB: www.architectural-emporium.co.uk
ADDRESS: 13 Hope St, Liverpool, L1 9BQ
PHONE: +44 (0)151 363 0000

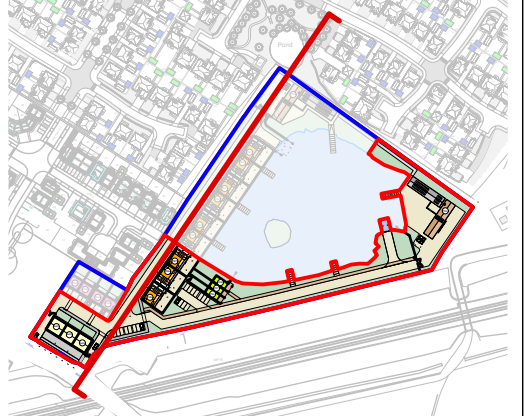

KEY PLAN | 1:5000

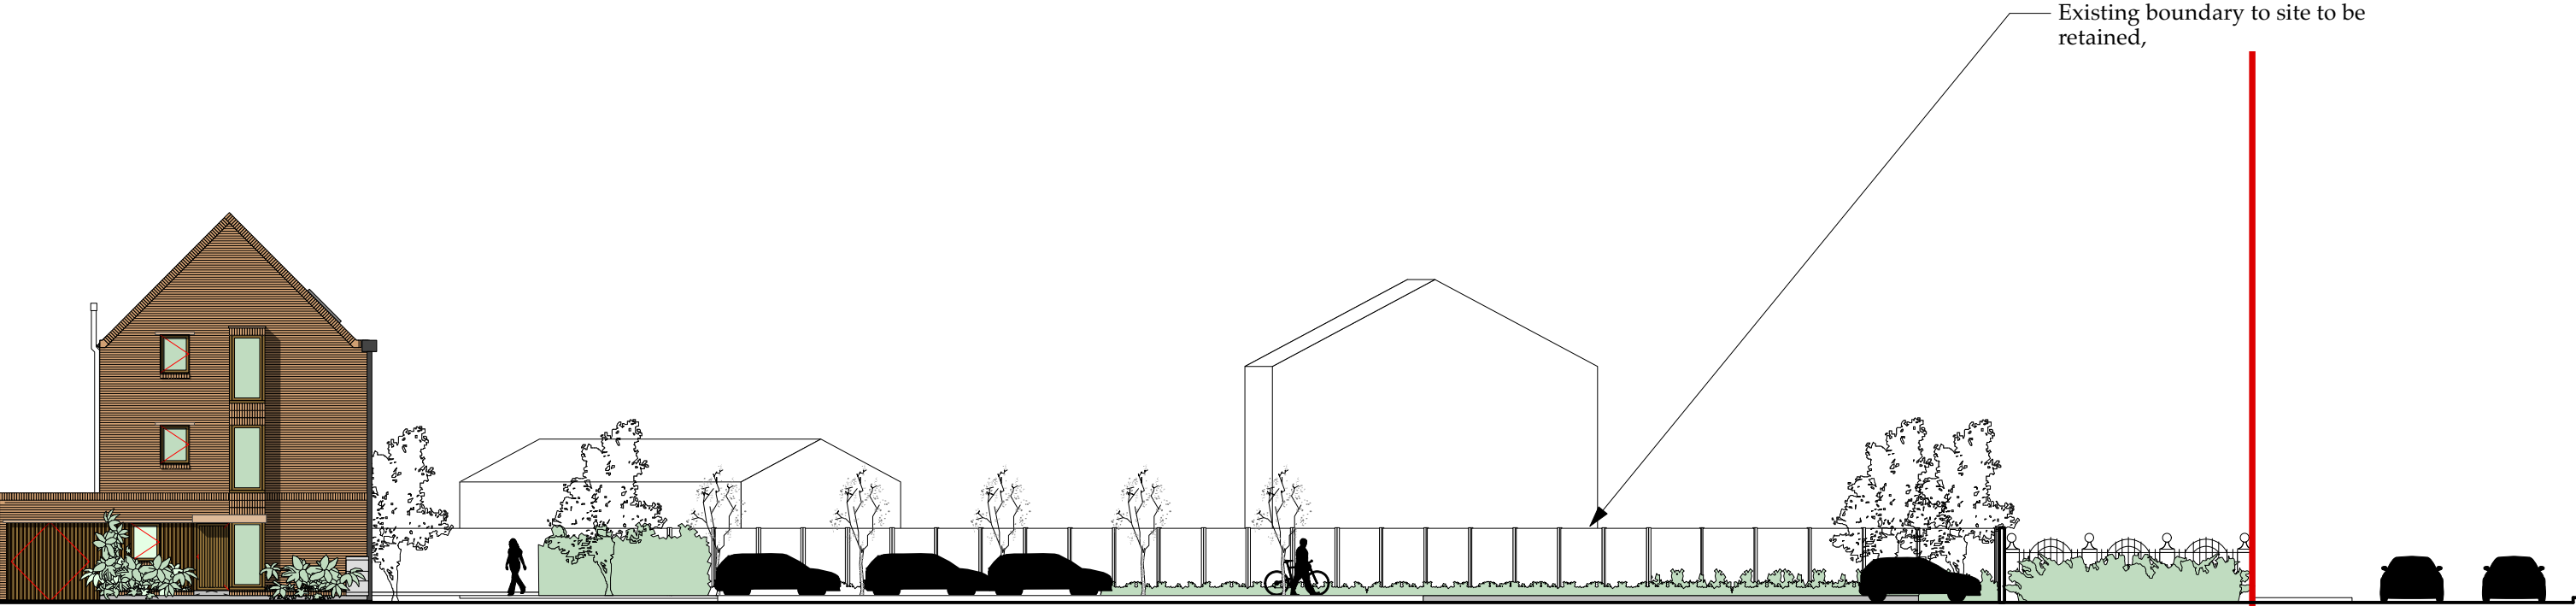

Rev C: 30.11.23
Drawing + Appication Extents Amended

FOR: PLANNING
CHECKED BY: AJ | DRAWN BY: MS
SCALE: 1:200 / 750
PAPER SIZE: A3
JOB: THE BARNs & No. 144

3.753_Rev C
FIRST ISSUE: 11.12.20
STREET SCENE ELEVATIONS

