

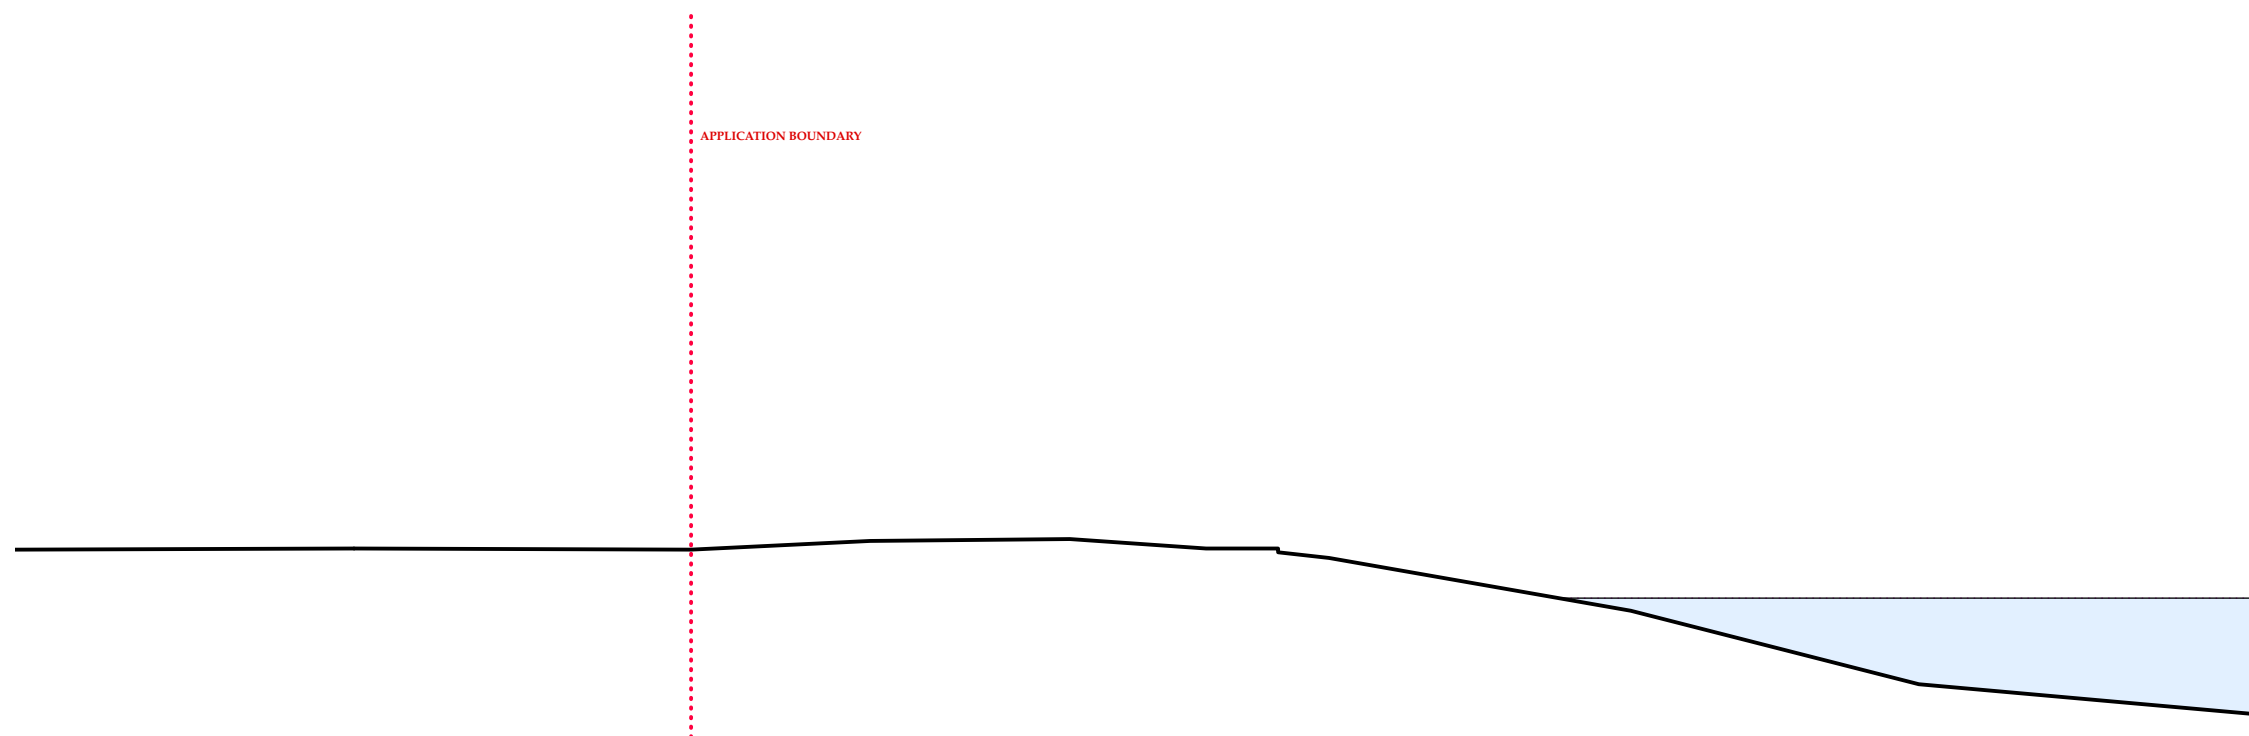


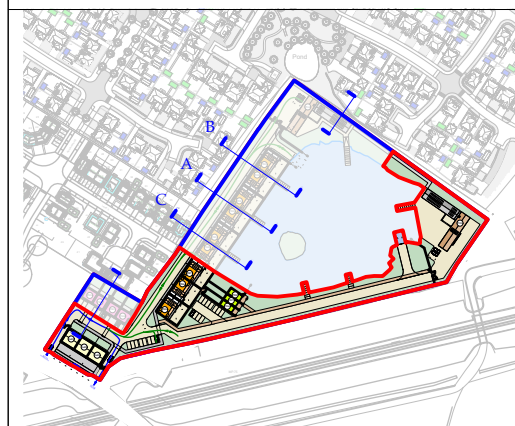

TYPICAL EXISTING SITE SECTION AA | 1:200

Street lighting to face away from adjacent development.

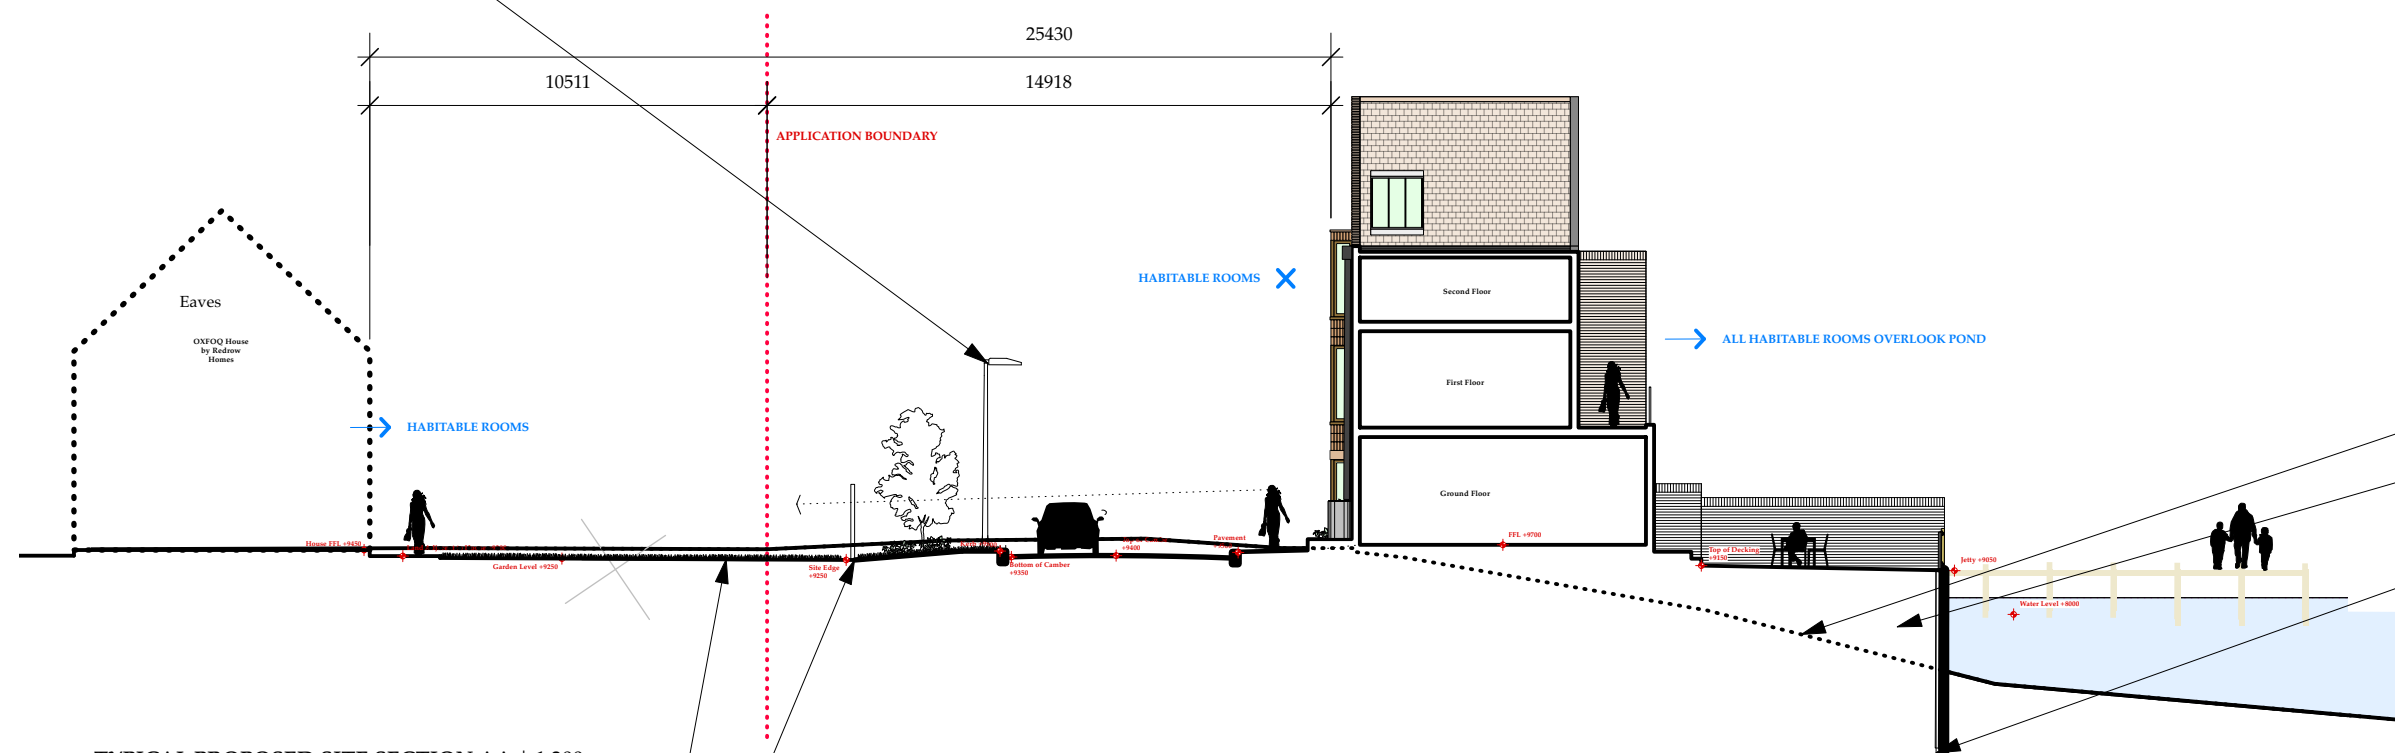

TYPICAL PROPOSED SITE SECTION AA | 1:200

Approximate proposed adjacent position.

2000mm high 2-Sided fence between developments. To be increased to 2400mm should planning officer require additional privacy.

- Existing ground line.
- Ground to be backfilled with suitable fill material to Structural Engineers detail.
- Sheet piling to form new ground for housing.

Rev C: 30.11.23  
Drawing + Appication Extents Amended

FOR: PLANNING

|                |              |
|----------------|--------------|
| CHECKED BY: AJ | DRAWN BY: MS |
|----------------|--------------|

SCALE: 1:200

PAPER SIZE: A3

JOB: THE BARNES & No. 144

3.755 Rev C

FIRST ISSUE: 18.12.20

## SITE BOUNDARY SECTIONS

