



Street lighting to face away
form adjacent developemt.

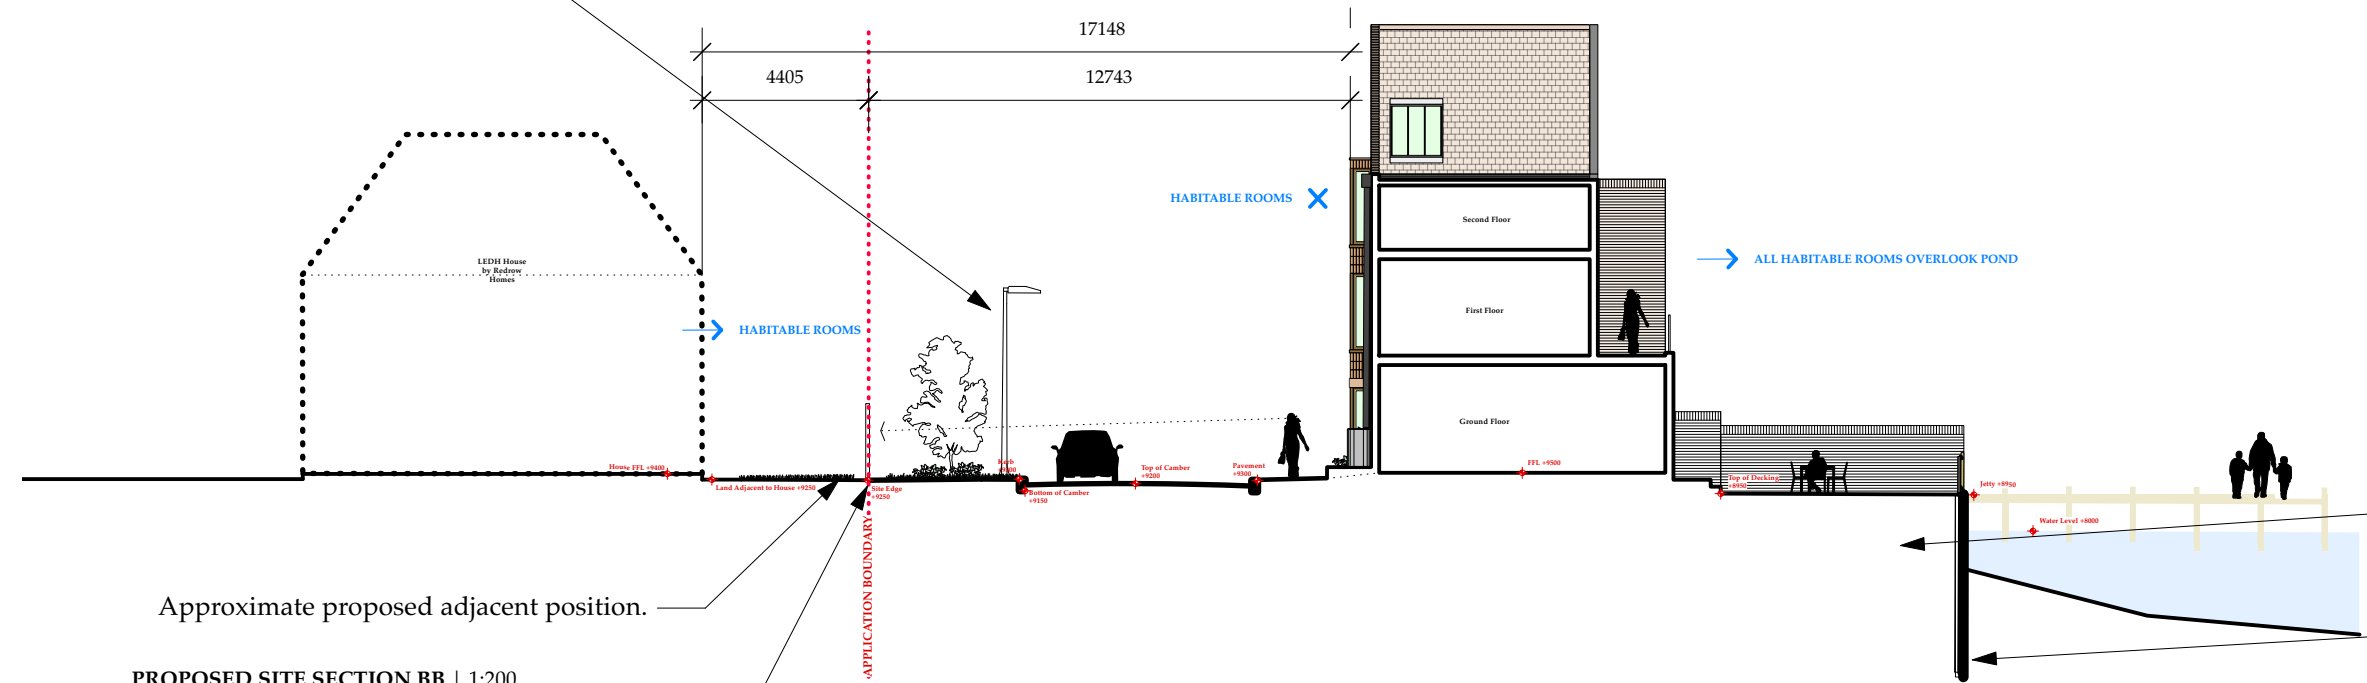


PROPOSED SITE SECTION BB | 1:200

2000mm high 2-Sided fence between
developments. To be increased to 2400mm should
planning officer require additional privacy.

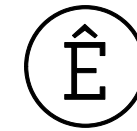

THE BARNs No.144

ARCHITECTURAL EMPORIUM Ltd
EMAIL: mail@architectural-emporium.co.uk
WEB: www.architectural-emporium.co.uk
ADDRESS: 13 Hope St, Liverpool, L1 9BQ
PHONE: +44 (0)151 363 0000

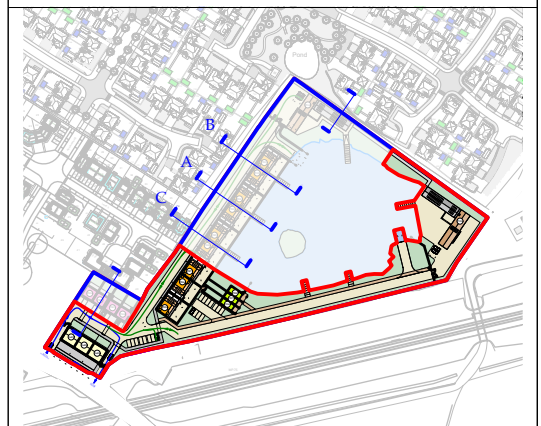


KEY PLAN | 1:5000

Ground to be backfilled with suitable
fill material to Structural Engineers
detail.

Sheet piling to form new ground for
housing.

Street lighting to face away
form adjacent developemt.

Approximate proposed
adjacent position.

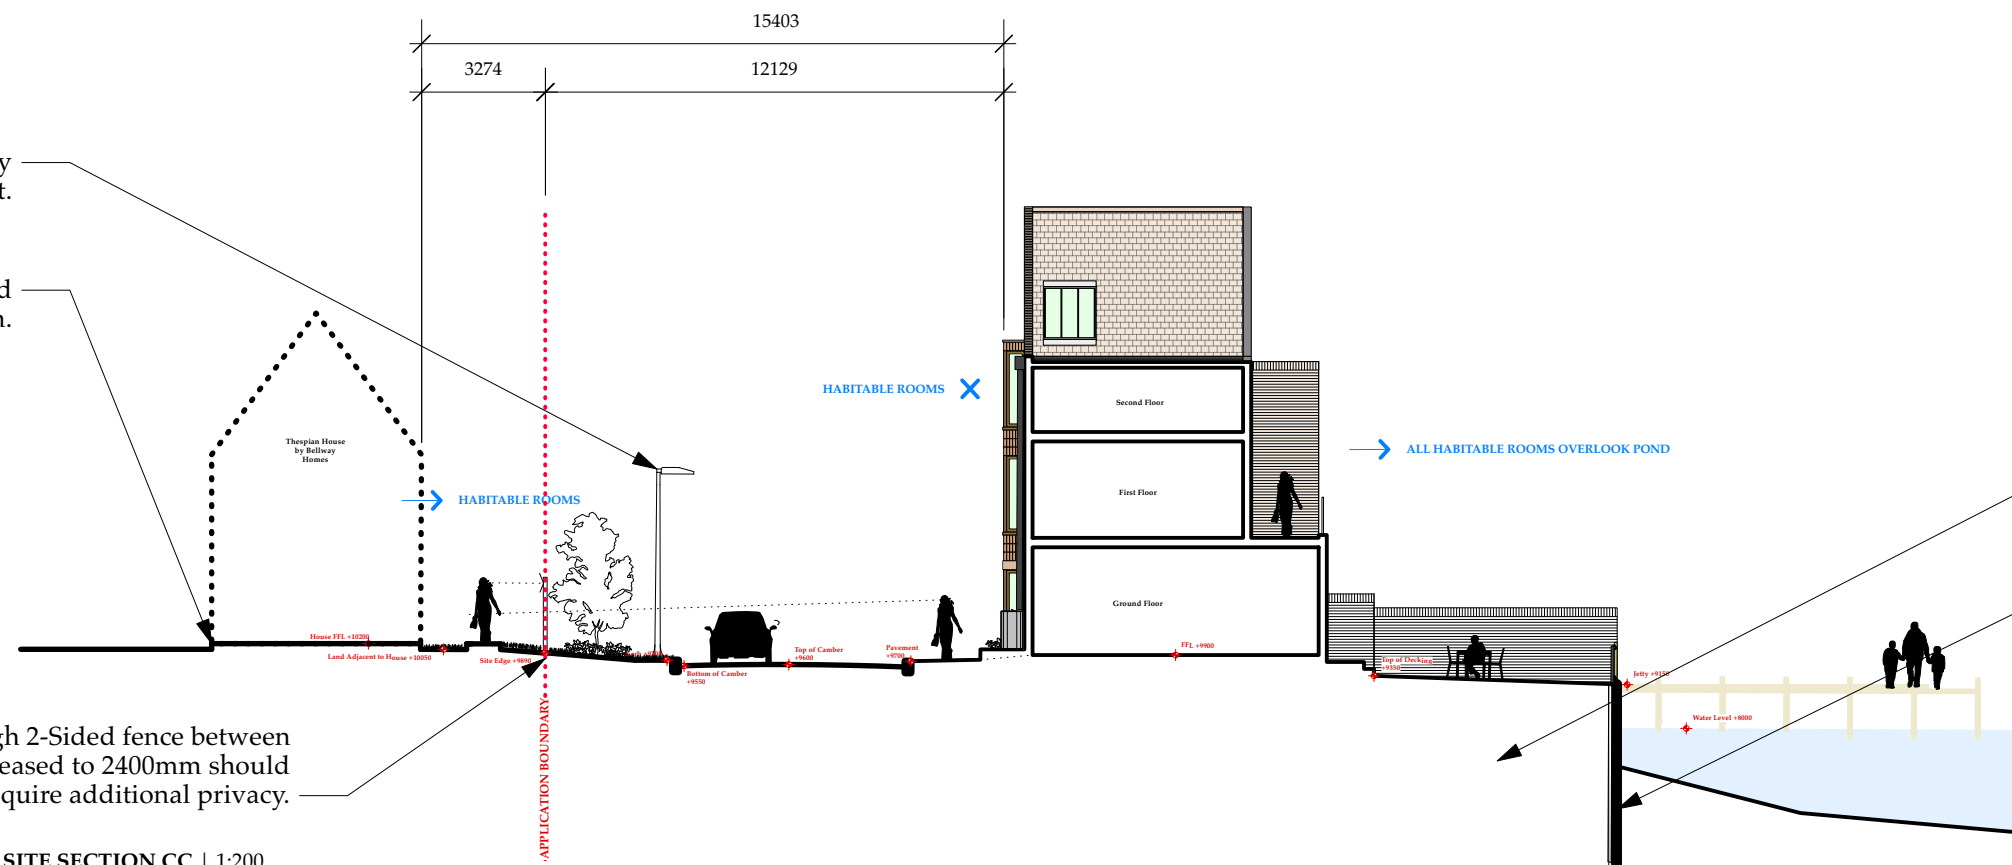

TYPICAL PROPOSED SITE SECTION CC | 1:200

2000mm high 2-Sided fence between
developments. To be increased to 2400mm should
planning officer require additional privacy.

Ground to be backfilled with suitable
fill material to Structural Engineers
detail.

Sheet piling to form new ground for
housing.

Rev A: 30.11.23
Drawing + Appication Extents Amended

FOR: PLANNING

CHECKED BY: AJ | DRAWN BY: MS

SCALE: 1:200

PAPER SIZE: A3

JOB: THE BARNs & No. 144

3.756_Rev A

FIRST ISSUE: 22.10.21

SITE BOUNDARY SECTIONS

