



THE BARNs No.144


ARCHITECTURAL EMPORIUM Ltd
EMAIL: mail@architectural-emporium.co.uk
WEB: www.architectural-emporium.co.uk
ADDRESS: 13 Hope St, Liverpool, L1 9BQ
PHONE: +44 (0)151 363 0000

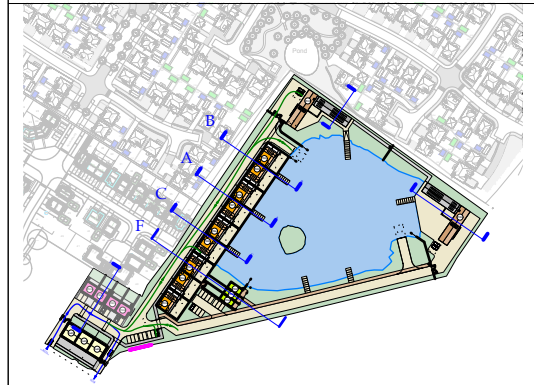


KEY PLAN | 1:5000

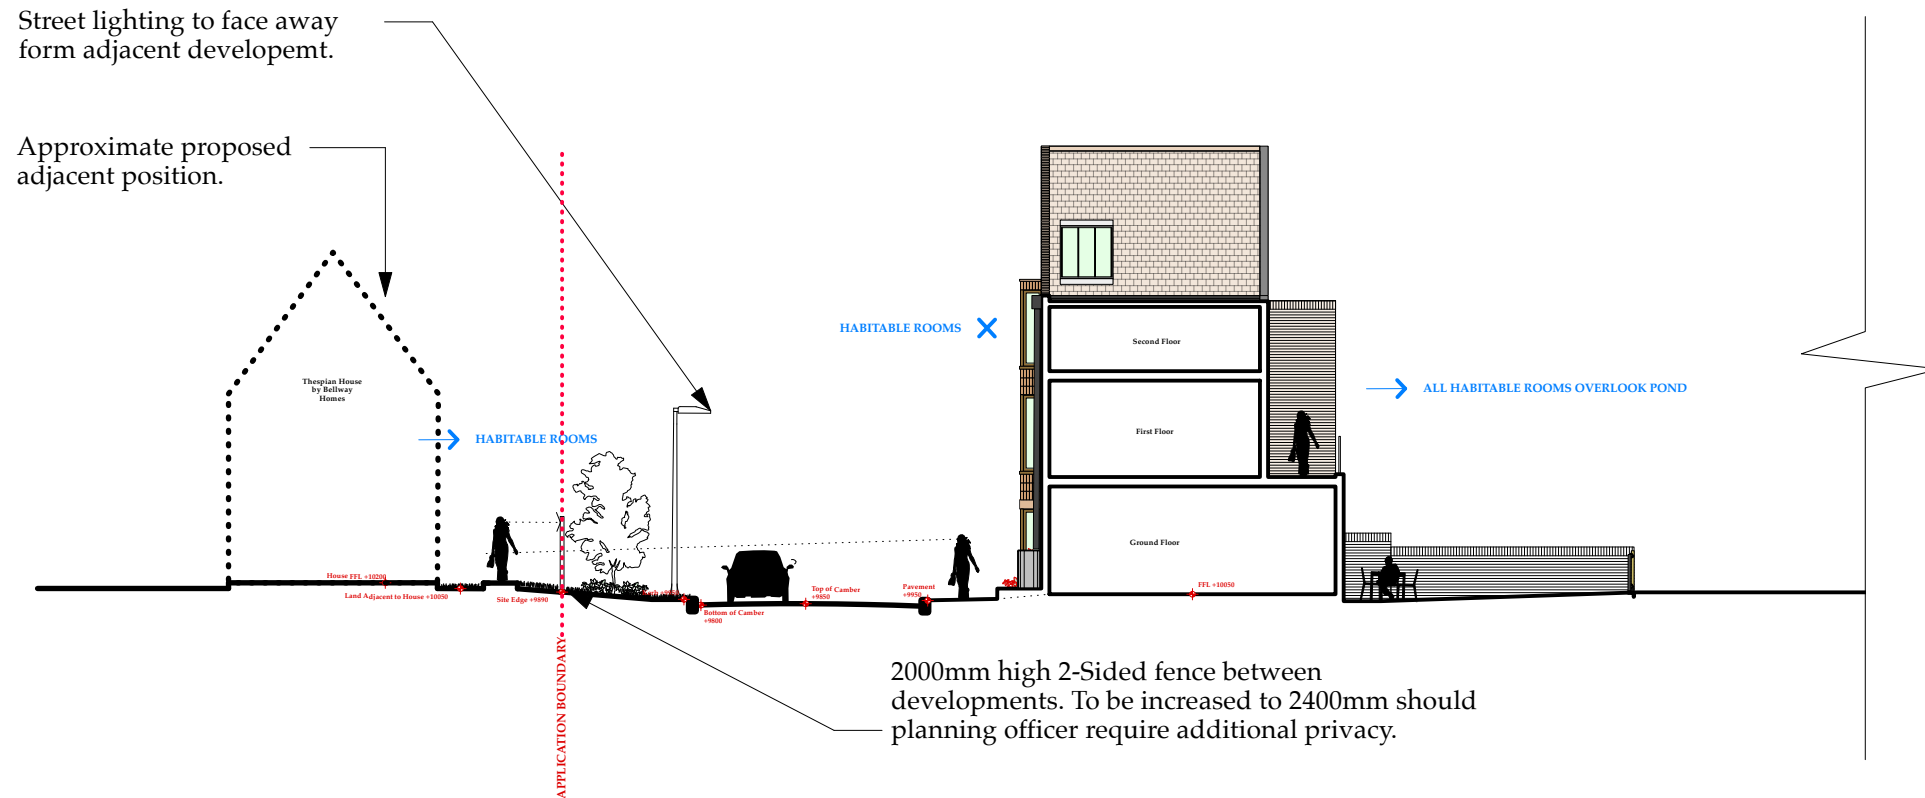

TYPICAL PROPOSED SITE SECTION FF (PART 1 OF 2) | 1:200

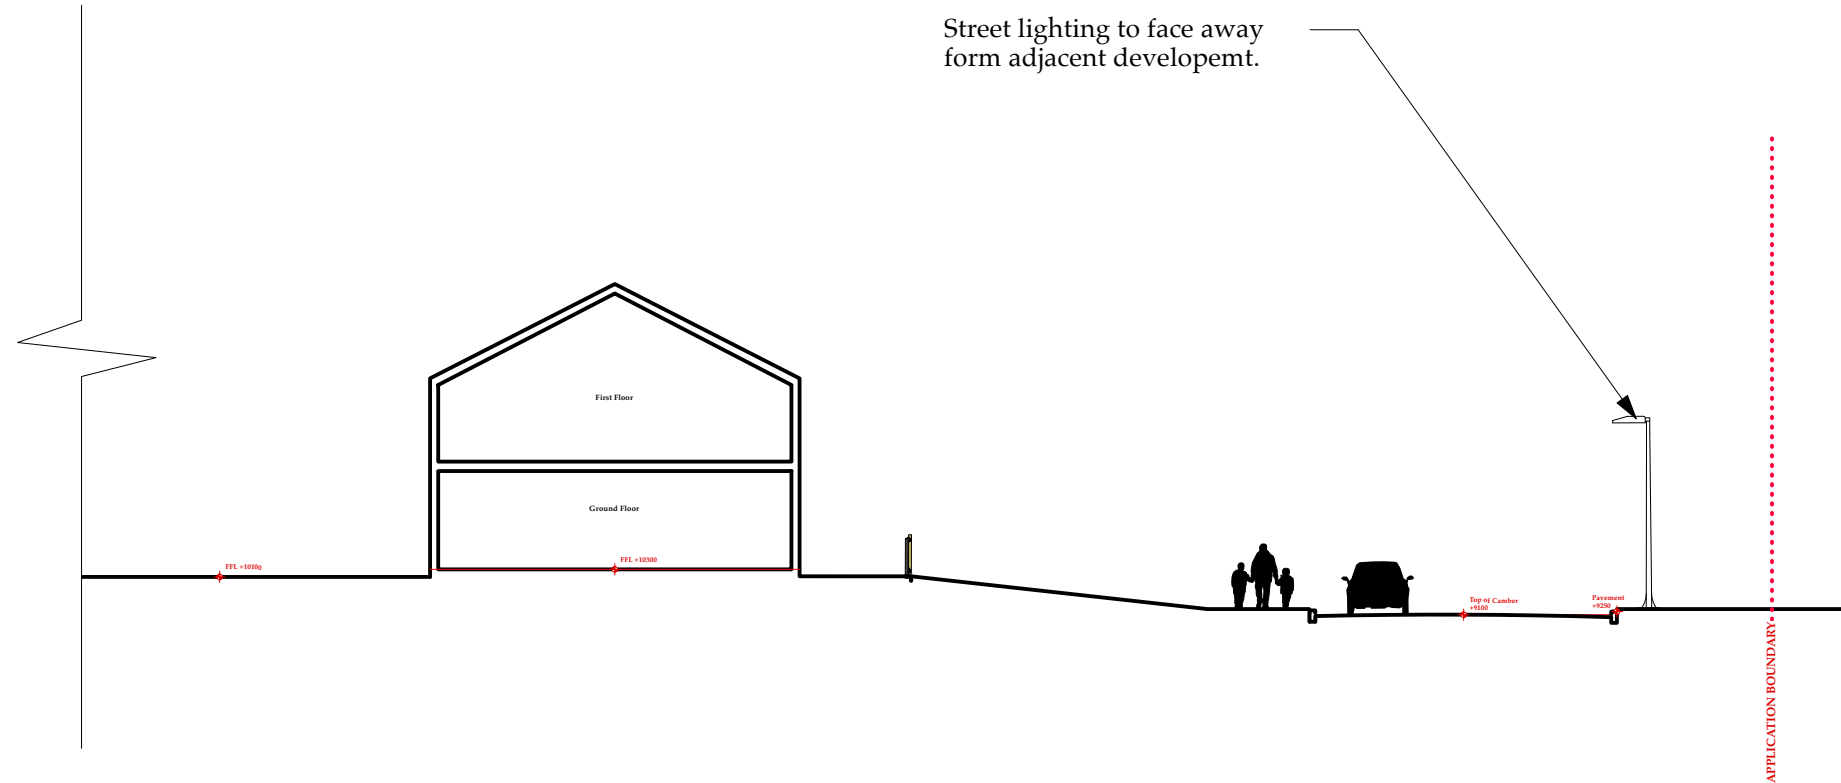

TYPICAL PROPOSED SITE SECTION FF (PART 2 OF 2) | 1:200

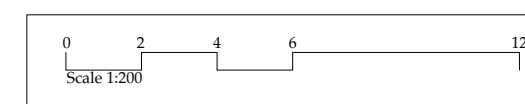

Rev

FOR: PLANNING	
CHECKED BY: AJ	DRAWN BY: JB
SCALE: 1:200	
PAPER SIZE: A3	
JOB: THE BARNs & No. 144	

3.757_Rev *
FIRST ISSUE: 02.02.24
SITE BOUNDARY SECTIONS