



THE BARNs No.144


ARCHITECTURAL EMPORIUM Ltd
EMAIL: mail@architectural-emporium.co.uk
WEB: www.architectural-emporium.co.uk
ADDRESS: 13 Hope St, Liverpool, L1 9BQ
PHONE: +44 (0)151 363 0000

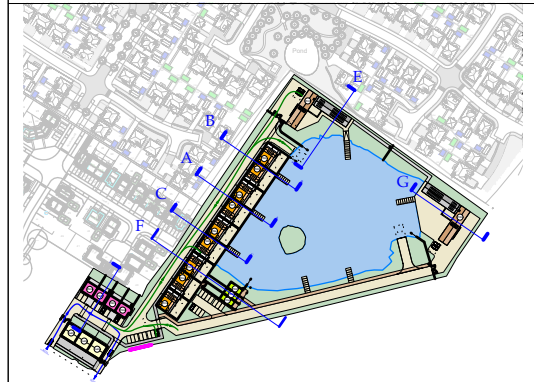

KEY PLAN | 1:5000

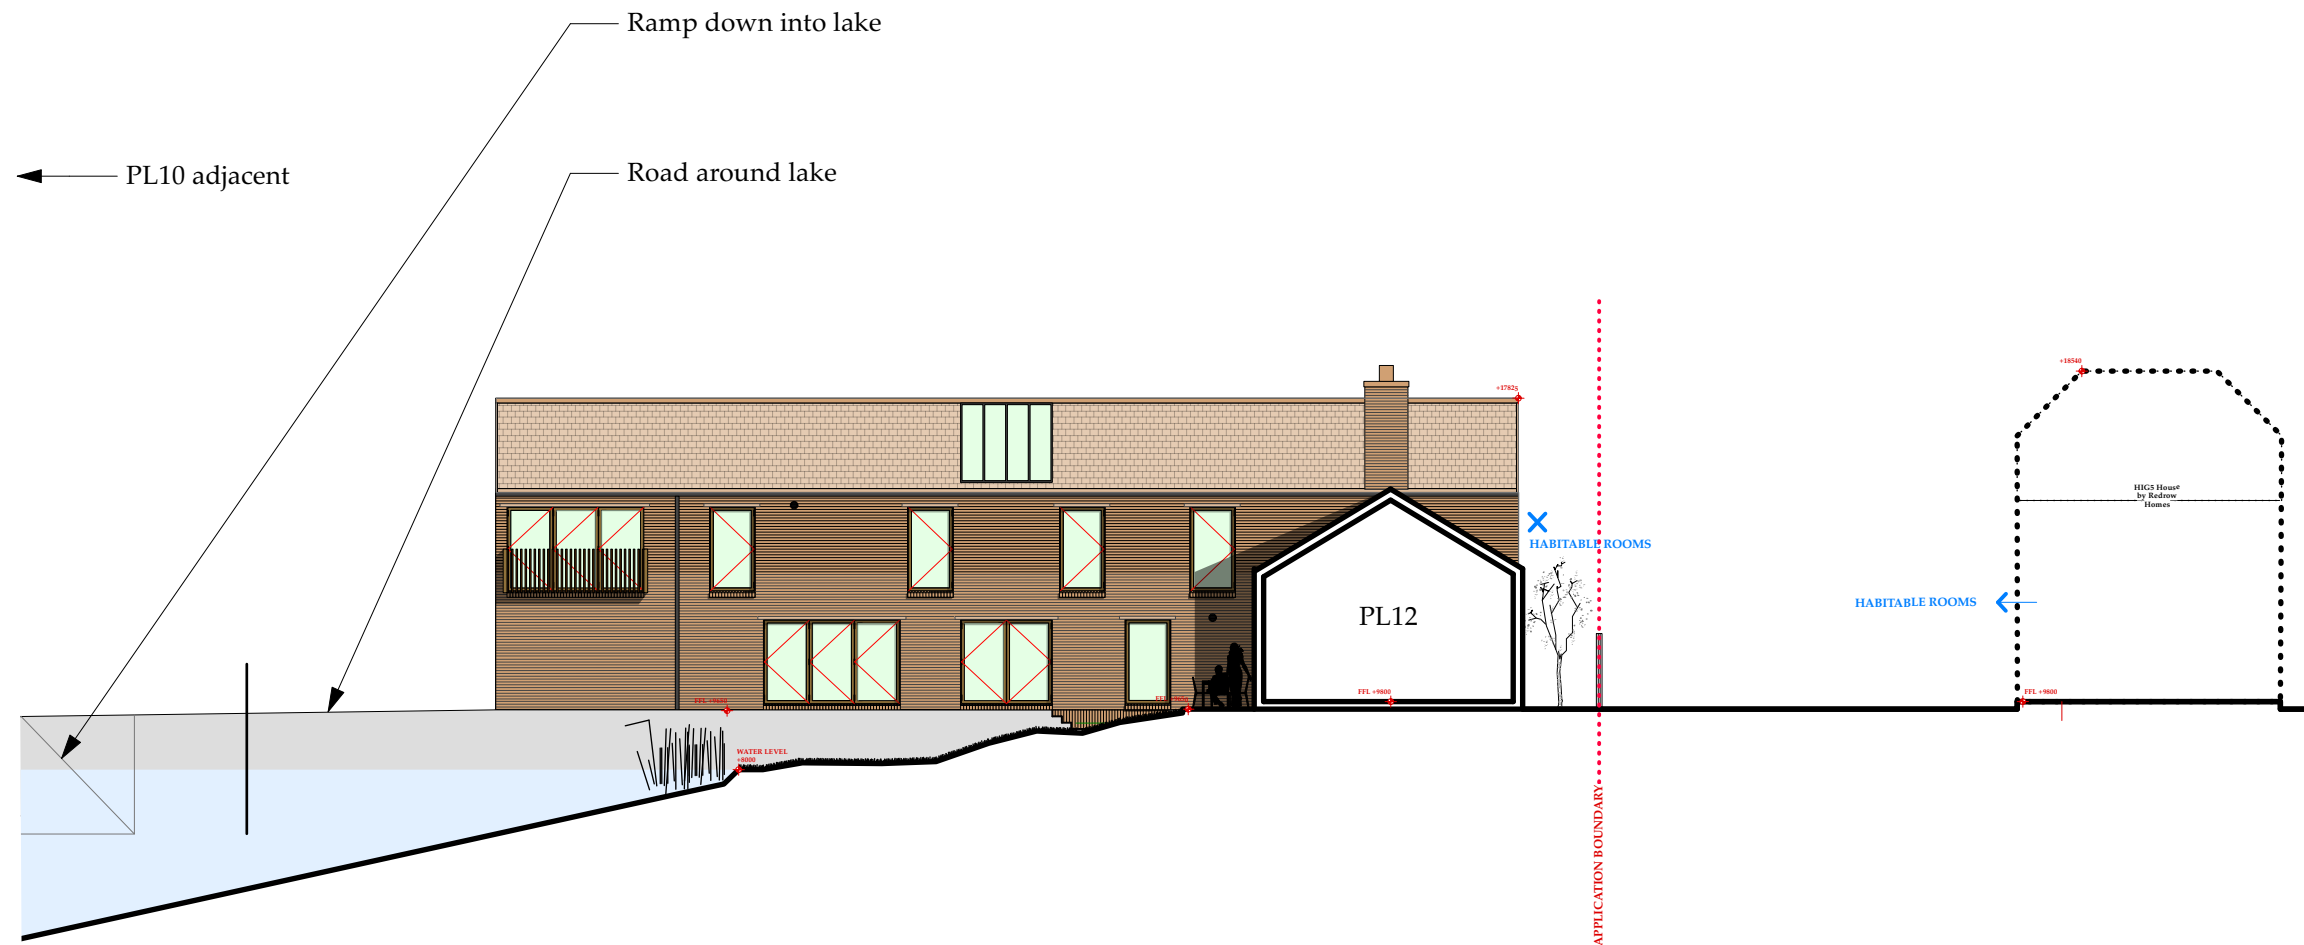

PROPOSED SITE SECTION EE | 1:200

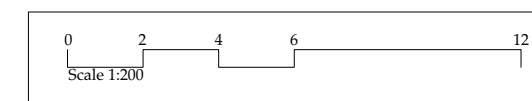

Rev:

FOR: PLANNING

CHECKED BY: AJ | DRAWN BY: JB

SCALE: 1:200

PAPER SIZE: A3

JOB: THE BARNs & No. 144

3.759_Rev *

FIRST ISSUE: 13.03.24

SITE BOUNDARY SECTIONS