
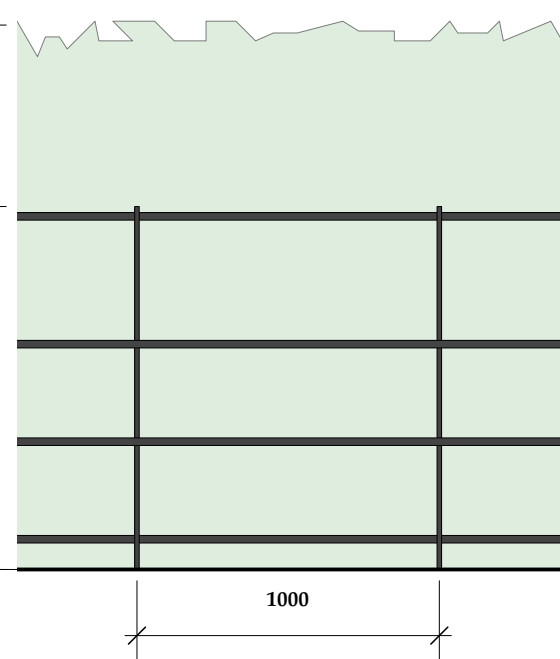



THE BARNs No.144

ARCHITECTURAL EMPORIUM Ltd
EMAIL: mail@architectural-emporium.co.uk
WEB: www.architectural-emporium.co.uk
ADDRESS: 13 Hope St, Liverpool, L1 9BQ
PHONE: +44 (0)151 363 0000

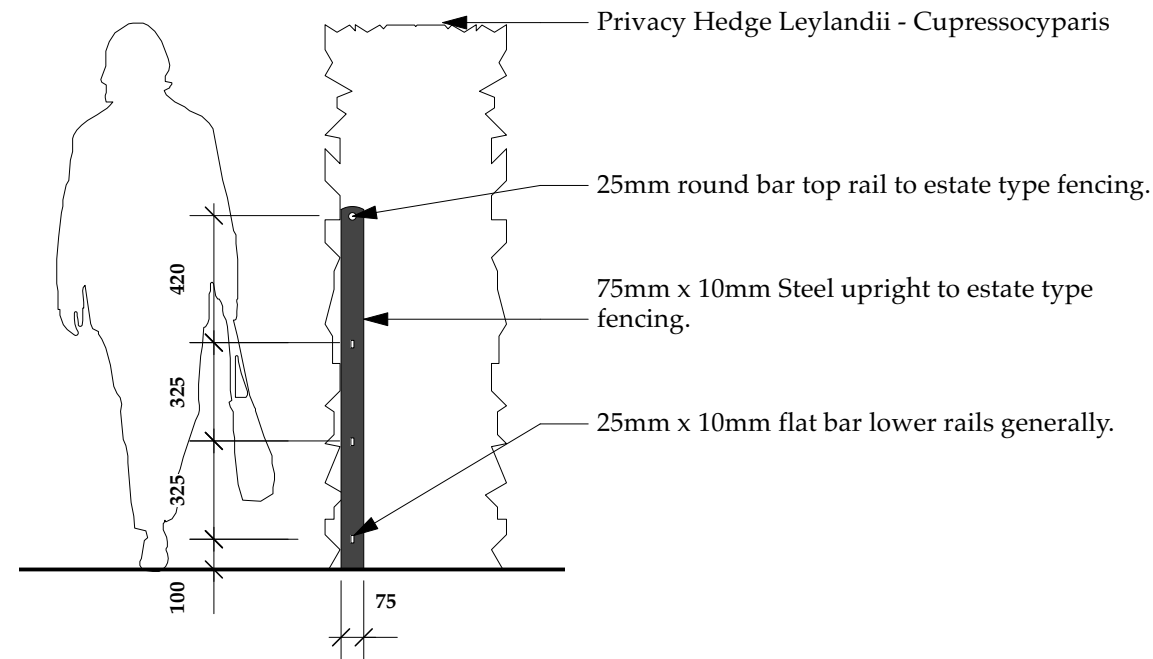

Elevation

Section

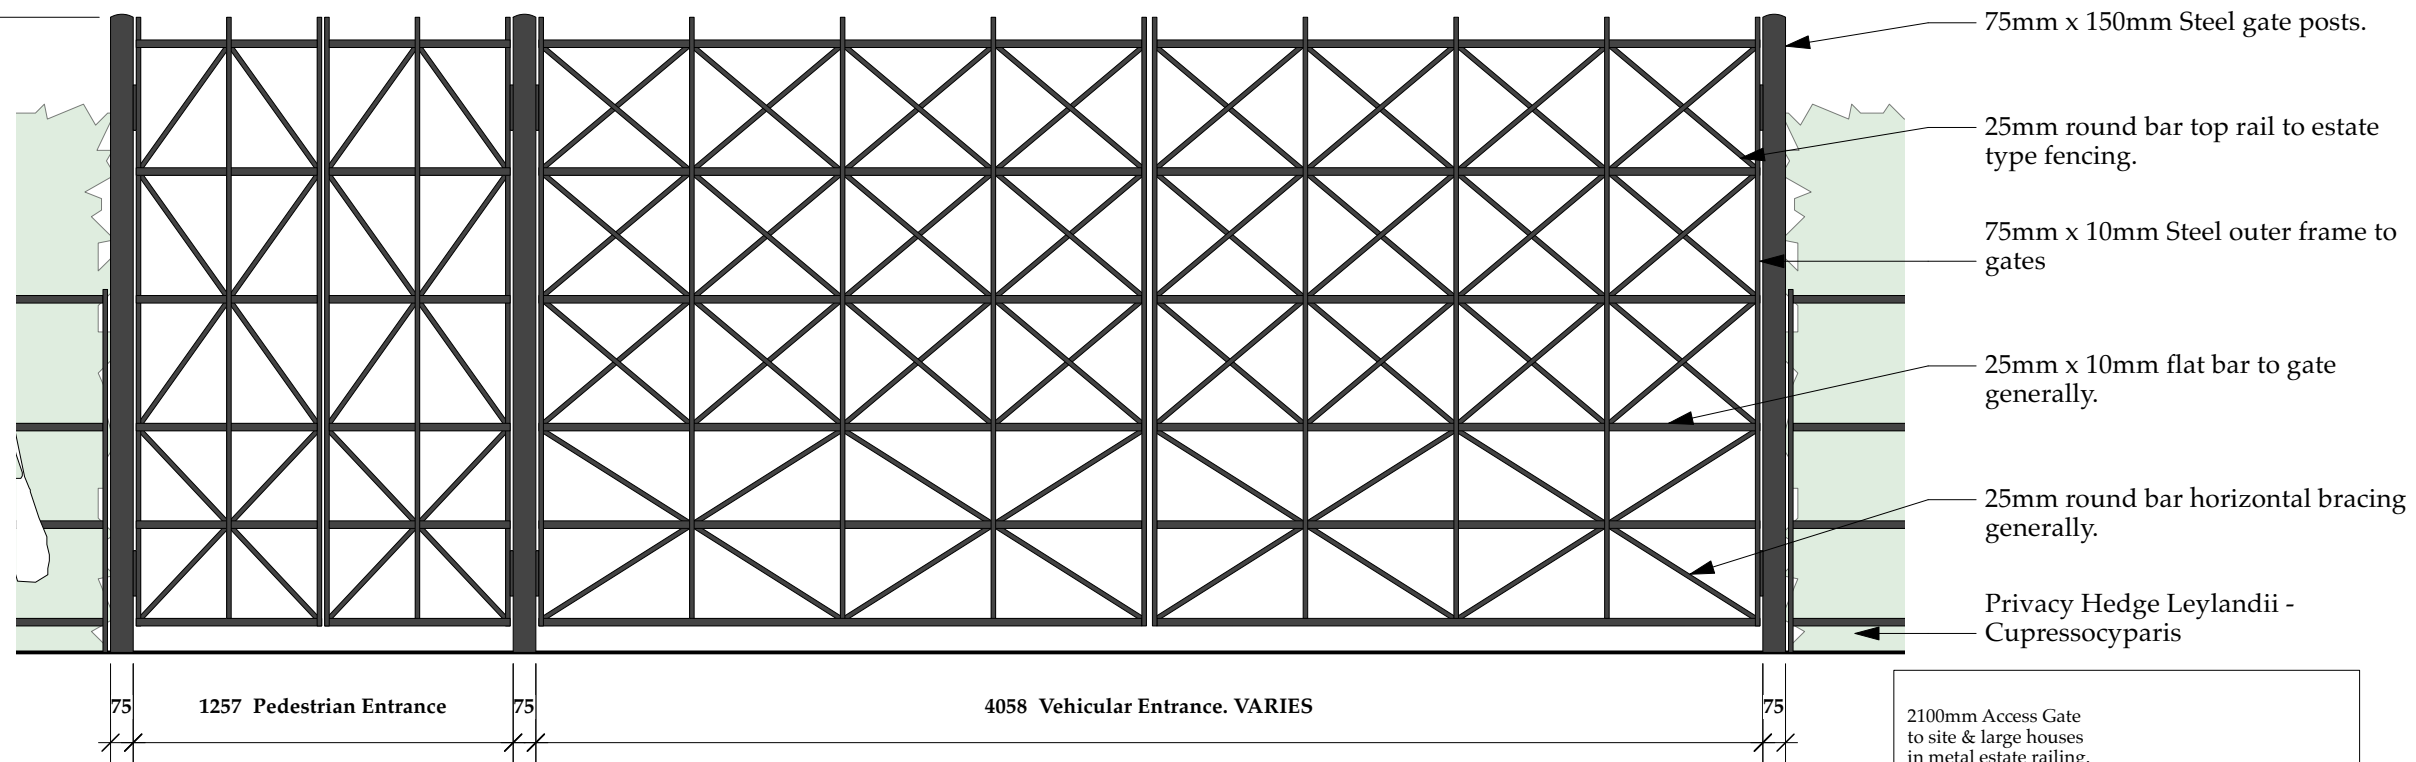

Elevation

Rev A: 17.03.21
Scale Bar added.

FOR: PLANNING

CHECKED BY: AJ | DRAWN BY: MS

SCALE: 1:25

PAPER SIZE: A3

JOB: THE BARNs & No. 144

3.901_Rev A

FIRST ISSUE: 23.12.20

PROPOSED BOUNDARY SPEC 01