



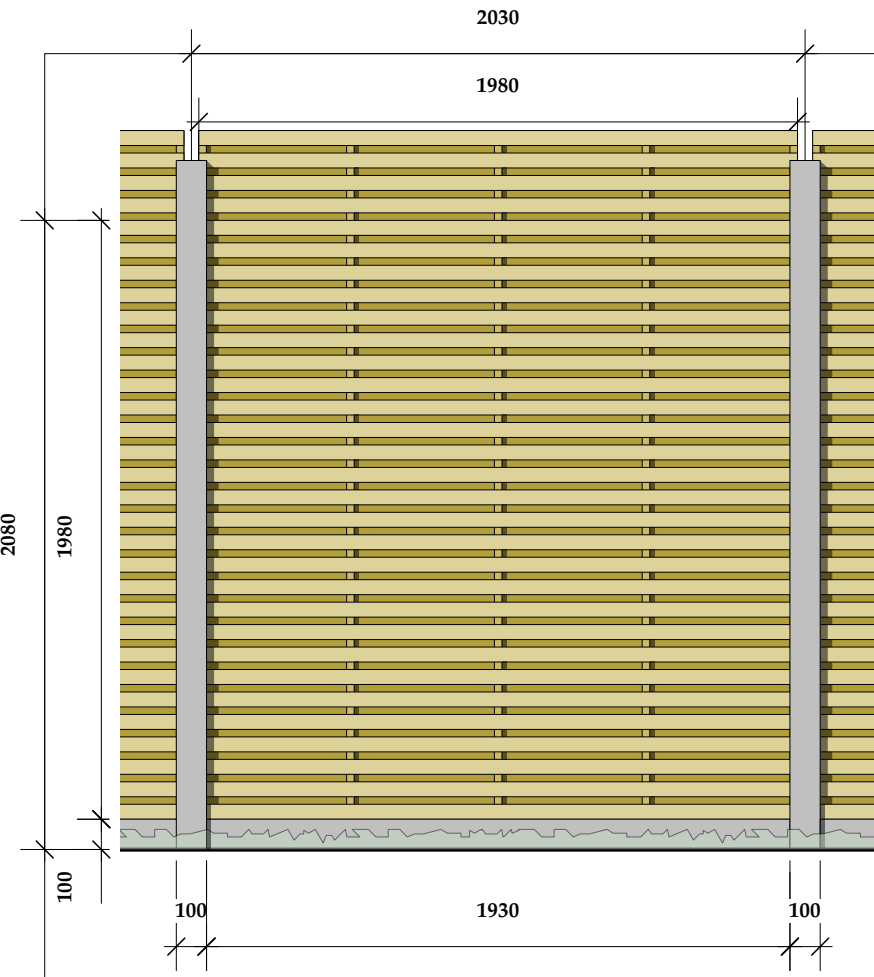

Elevation


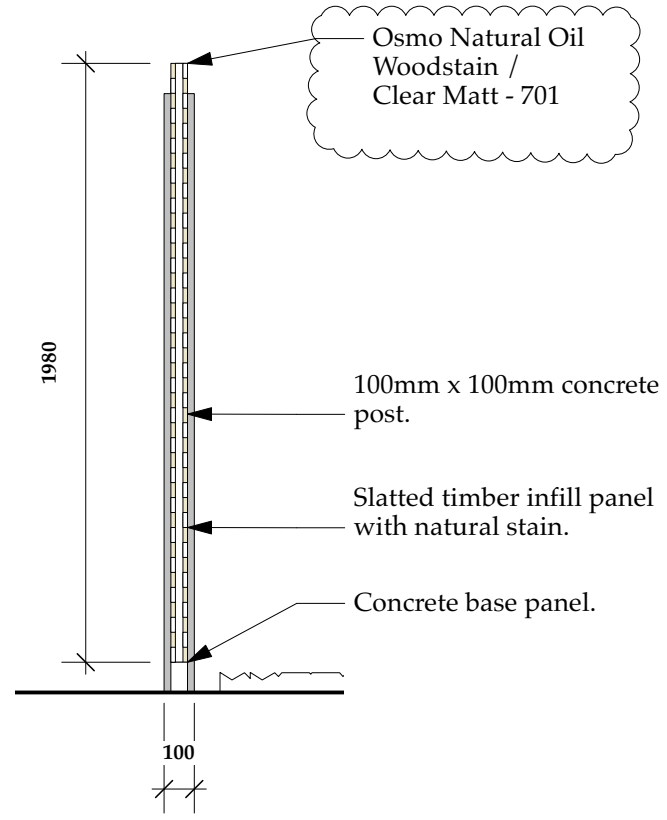


Section




THE BARNs No.144

ARCHITECTURAL EMPORIUM Ltd
EMAIL: mail@architectural-emporium.co.uk
WEB: www.architectural-emporium.co.uk
ADDRESS: 13 Hope St, Liverpool, L1 9BQ
PHONE: +44 (0)151 363 0000

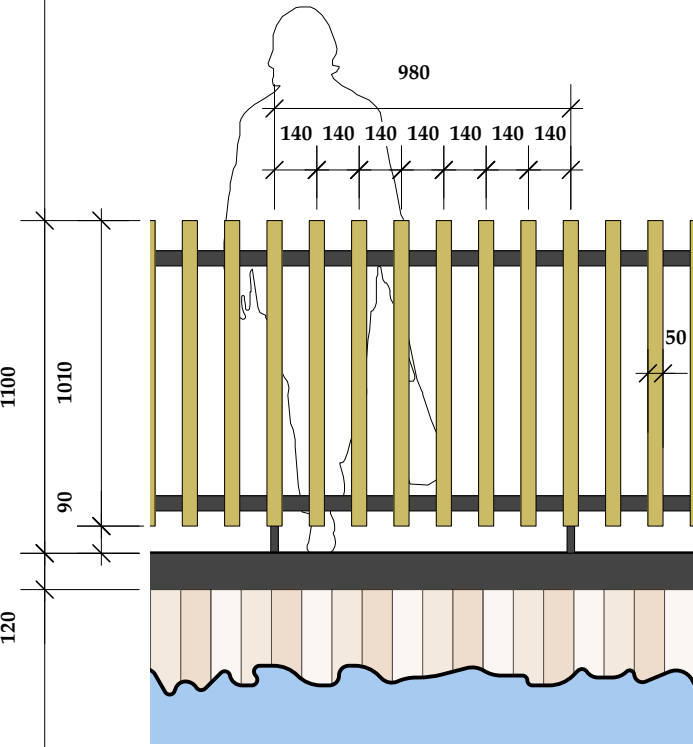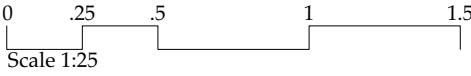

Elevation

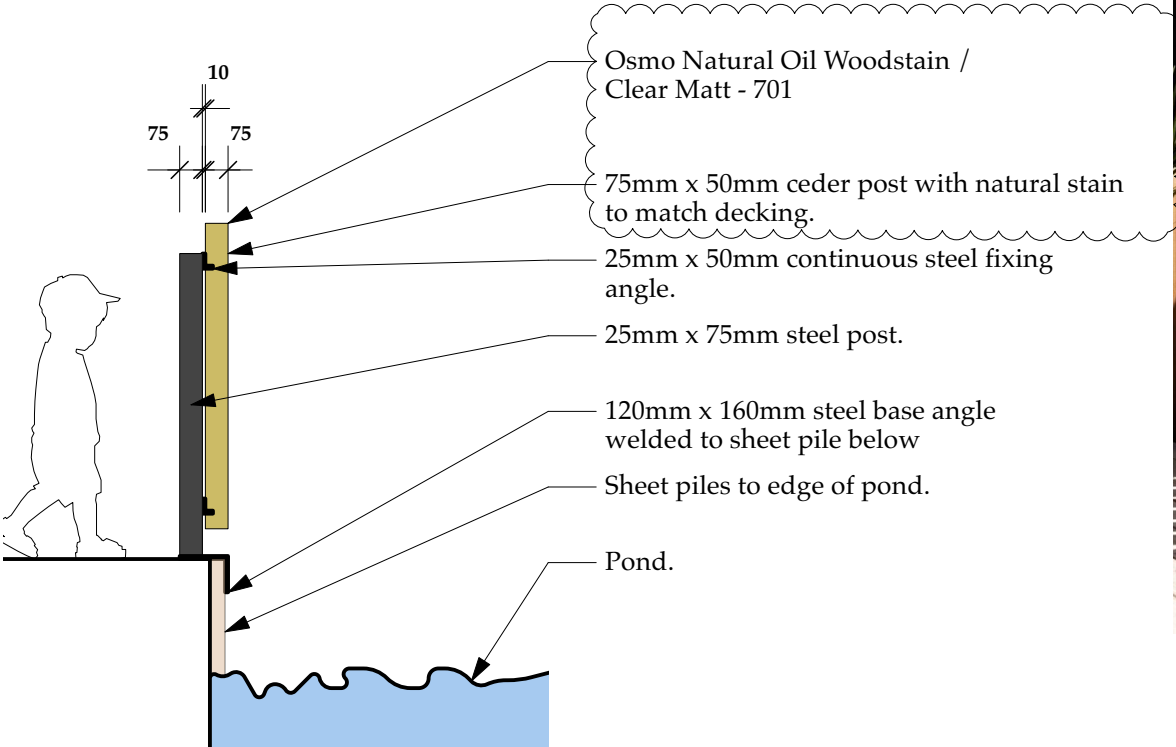

Section



Rev B: 23.10.21
Updated to Planning Officer Comments.

FOR: PLANNING
CHECKED BY: AJ | DRAWN BY: MS
SCALE: 1:25
PAPER SIZE: A3
JOB: THE BARNs & No. 144

3.902_Rev B
FIRST ISSUE: 23.12.20
PROPOSED BOUNDARY SPEC 02