




**THE BARNS No.144**

ARCHITECTURAL EMPORIUM Ltd  
EMAIL: mail@architectural-emporium.co.uk  
WEB: www.architectural-emporium.co.uk  
ADDRESS: 13 Hope St, Liverpool, L1 9BQ  
PHONE: +44 (0)151 363 0000



2000mm High Vertical timber screen.

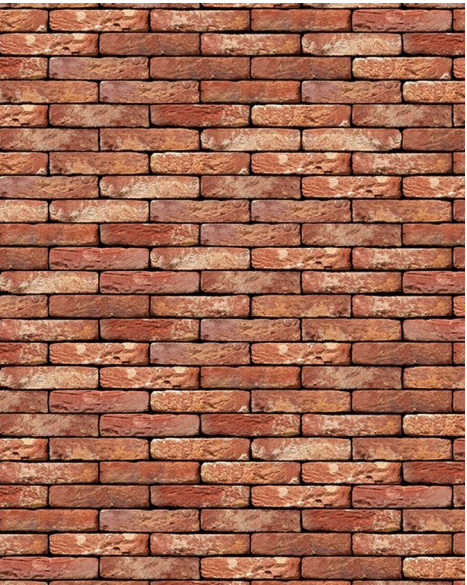

1837mm red facing brick boundary wall.

Rev B: 25.10.21  
Updated to Planning Officer Comments.

FOR: PLANNING

CHECKED BY: AJ | DRAWN BY: MS

SCALE: 1:25


PAPER SIZE: A3

JOB: THE BARNS & No. 144


**3.903\_Rev B**

FIRST ISSUE: 23.12.20


PROPOSED BOUNDARY SPEC 03

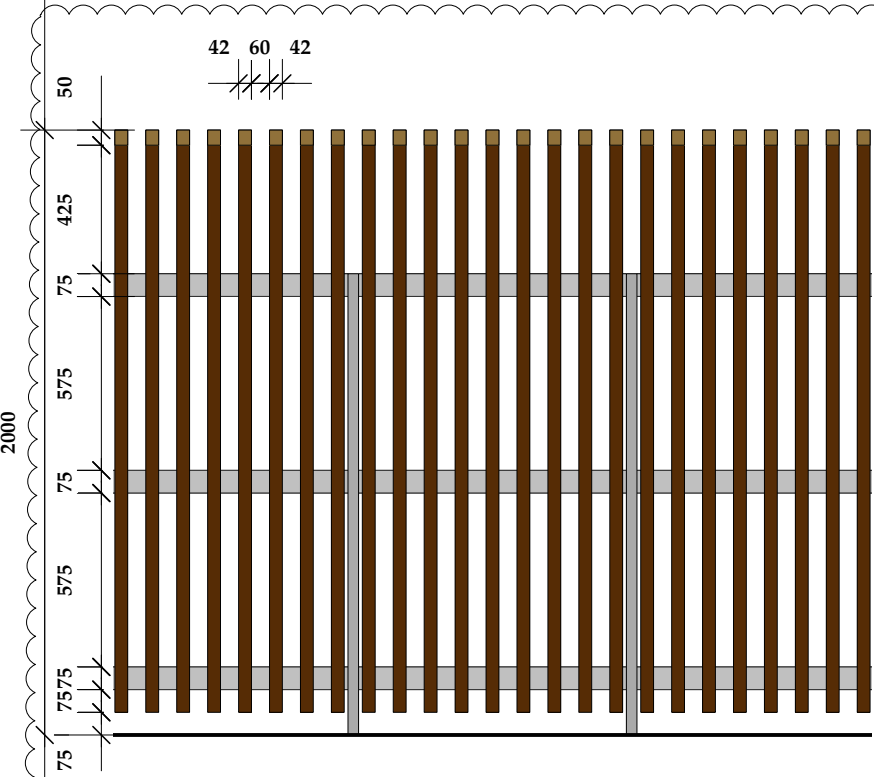


Elevation

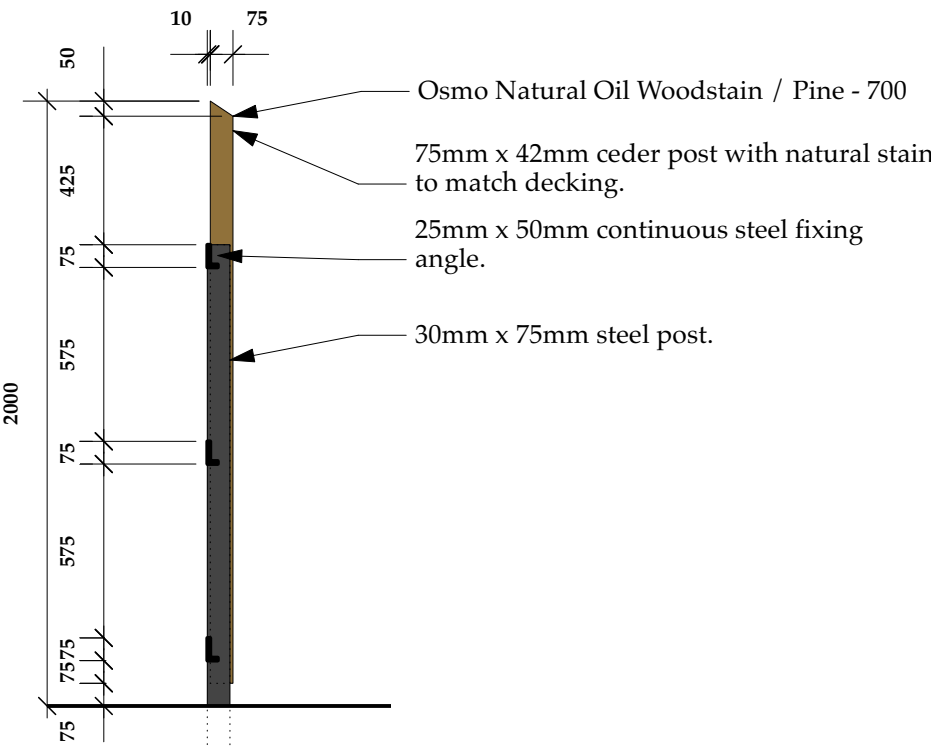

Section

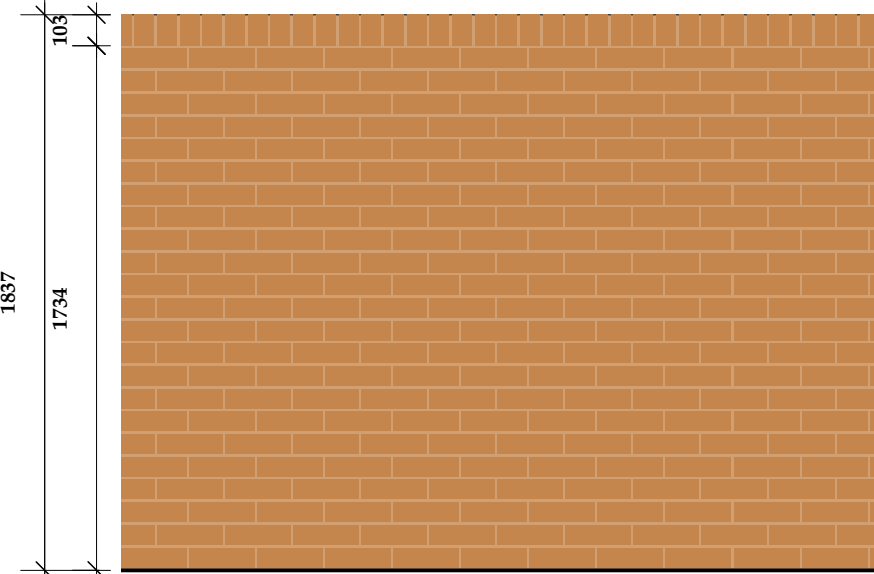

Elevation

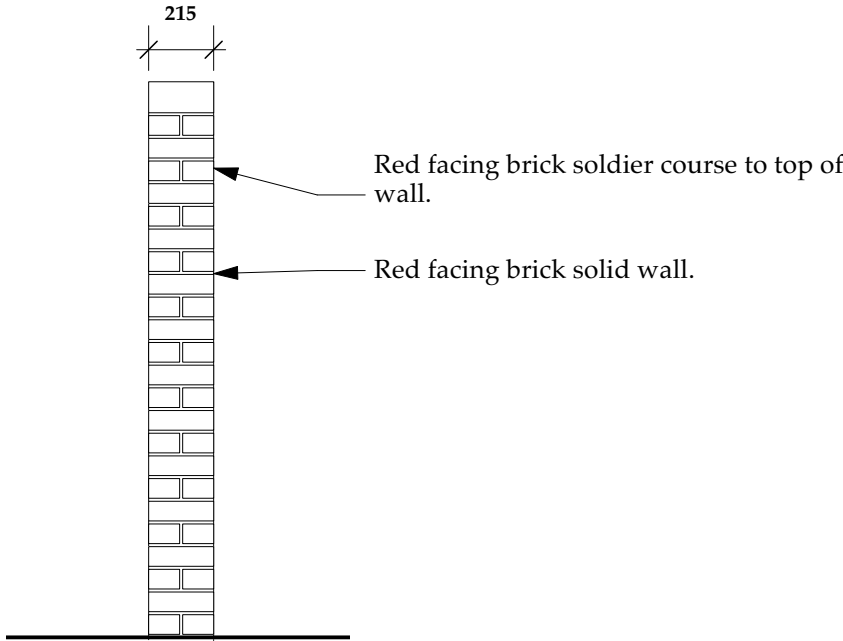

Section