



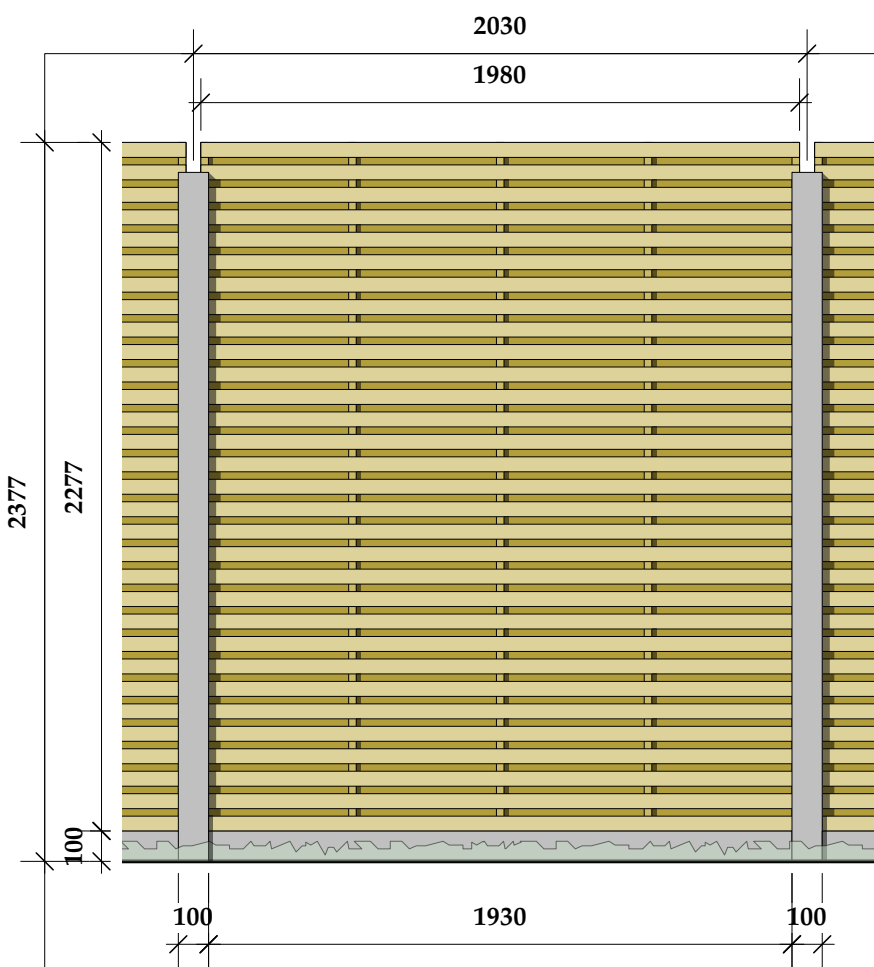


Elevation

Note: Not currently included in proposals but could be included if the Planning Officer is concerned about Privacy on any interfaces.

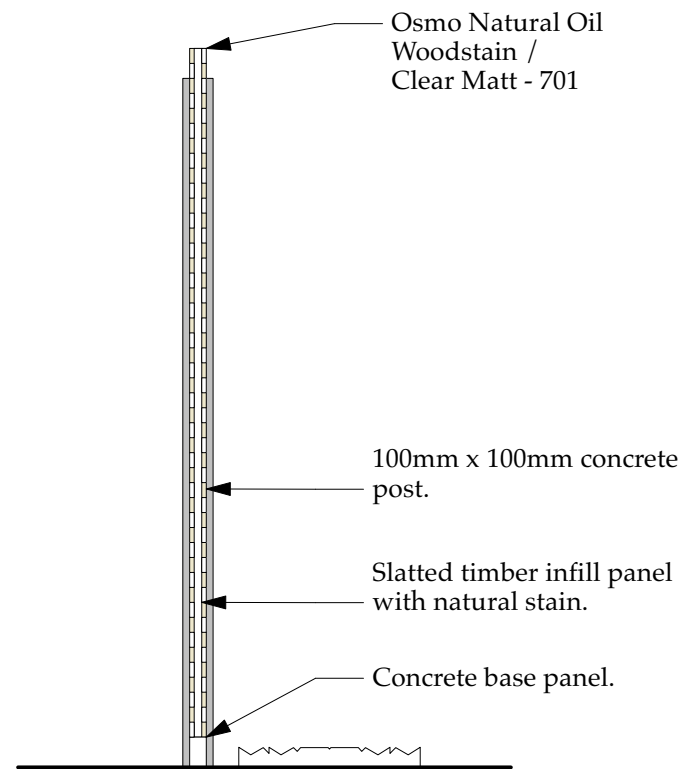

Section

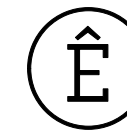


THE BARNS No.144


ARCHITECTURAL EMPORIUM Ltd
EMAIL: mail@architectural-emporium.co.uk
WEB: www.architectural-emporium.co.uk
ADDRESS: 13 Hope St, Liverpool, L1 9BQ
PHONE: +44 (0)151 363 0000




Scale 1:25

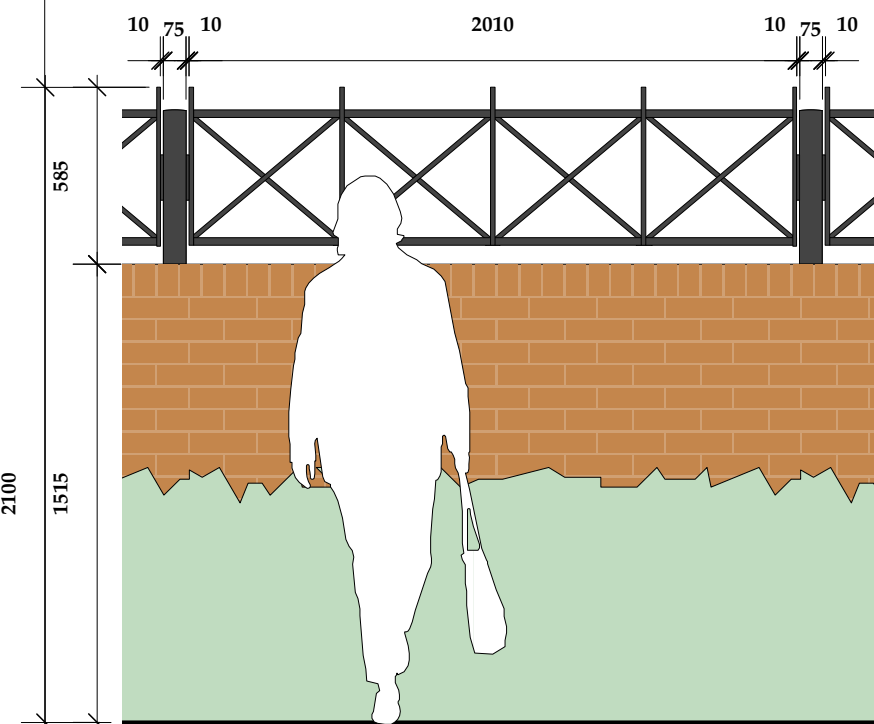

Elevation

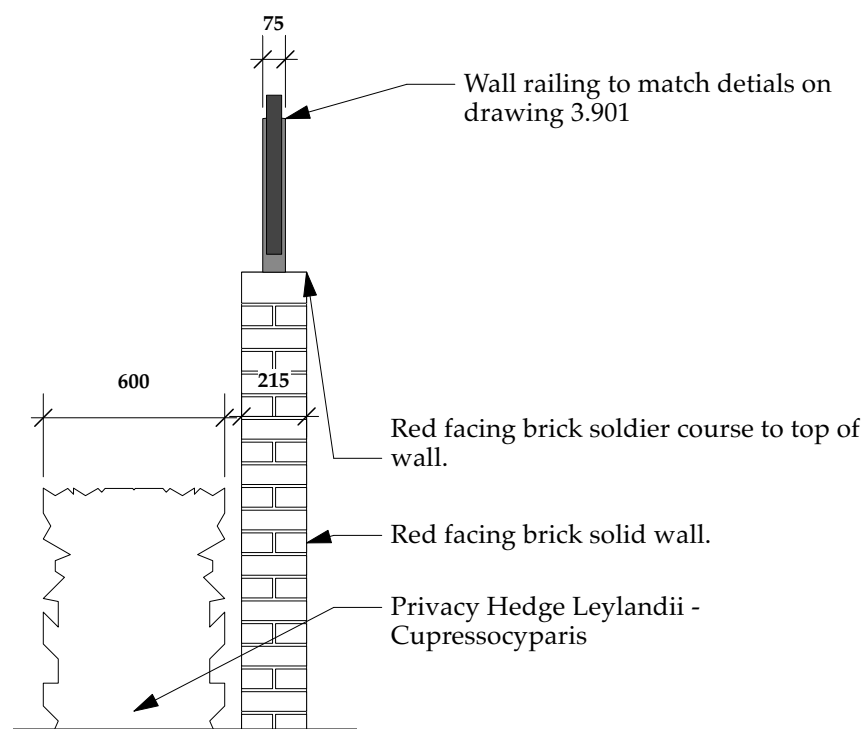

Section

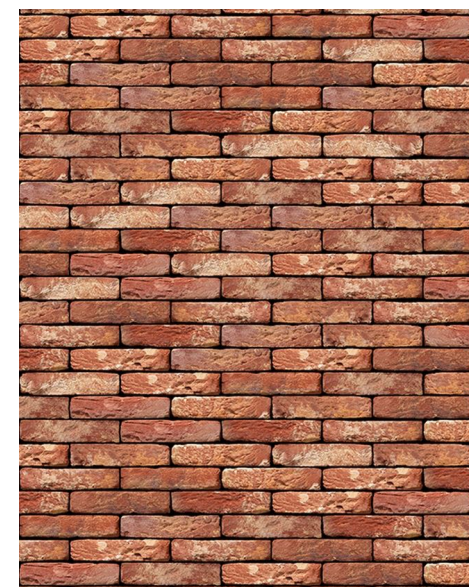

1837mm red facing brick boundary wall.

FOR: PLANNING
CHECKED BY: AJ | DRAWN BY: MS
SCALE: 1:25
PAPER SIZE: A3
JOB: THE BARNS & No. 144

3.904_Rev

FIRST ISSUE: 23.12.20

PROPOSED BOUNDARY SPEC 04