



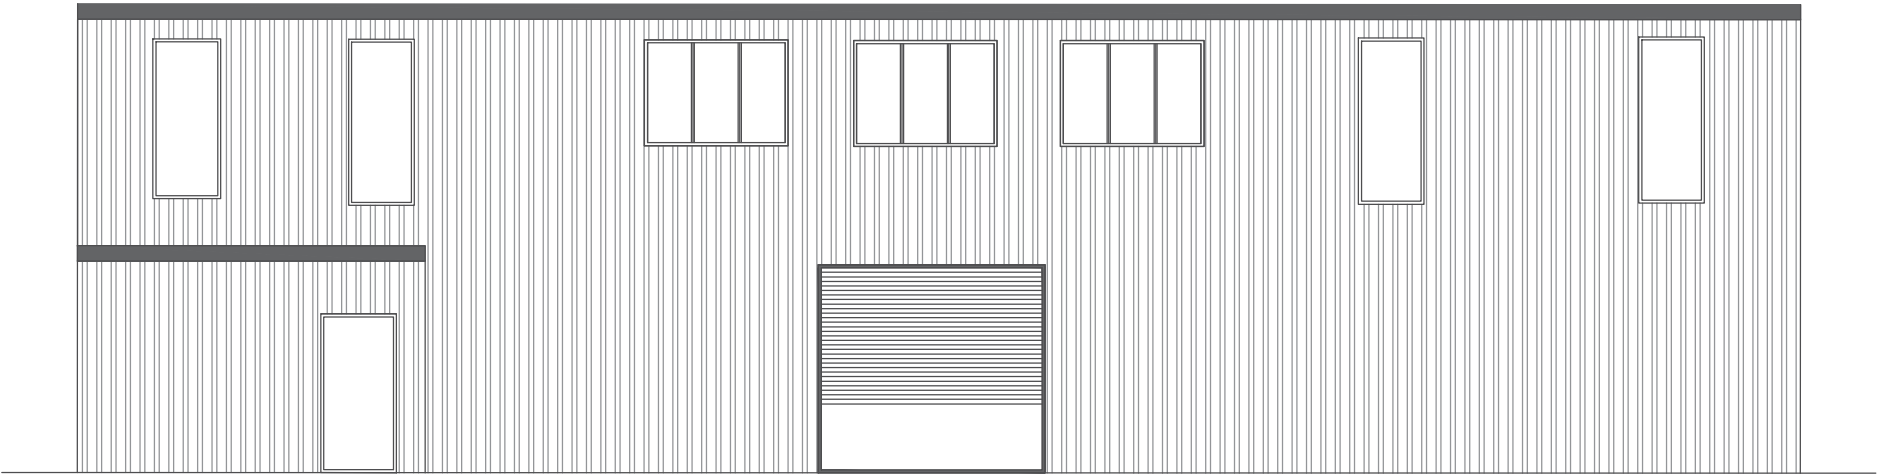


Front elevation

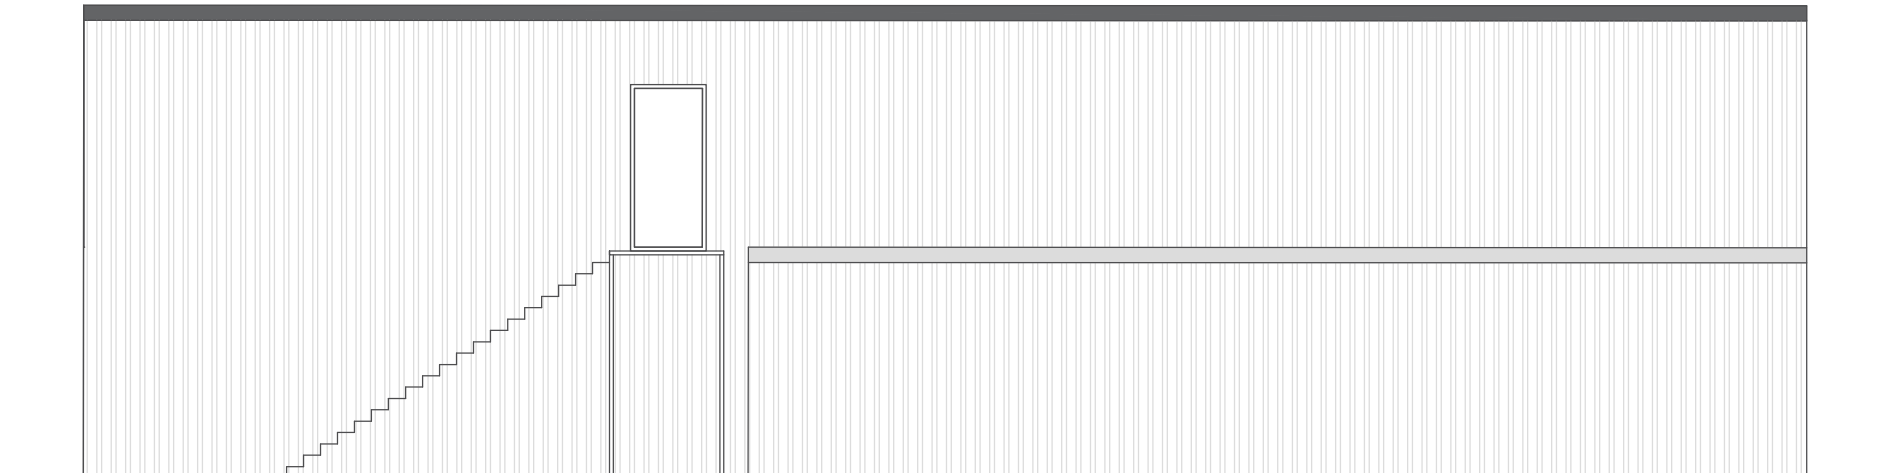


Rear elevation




Ground floor

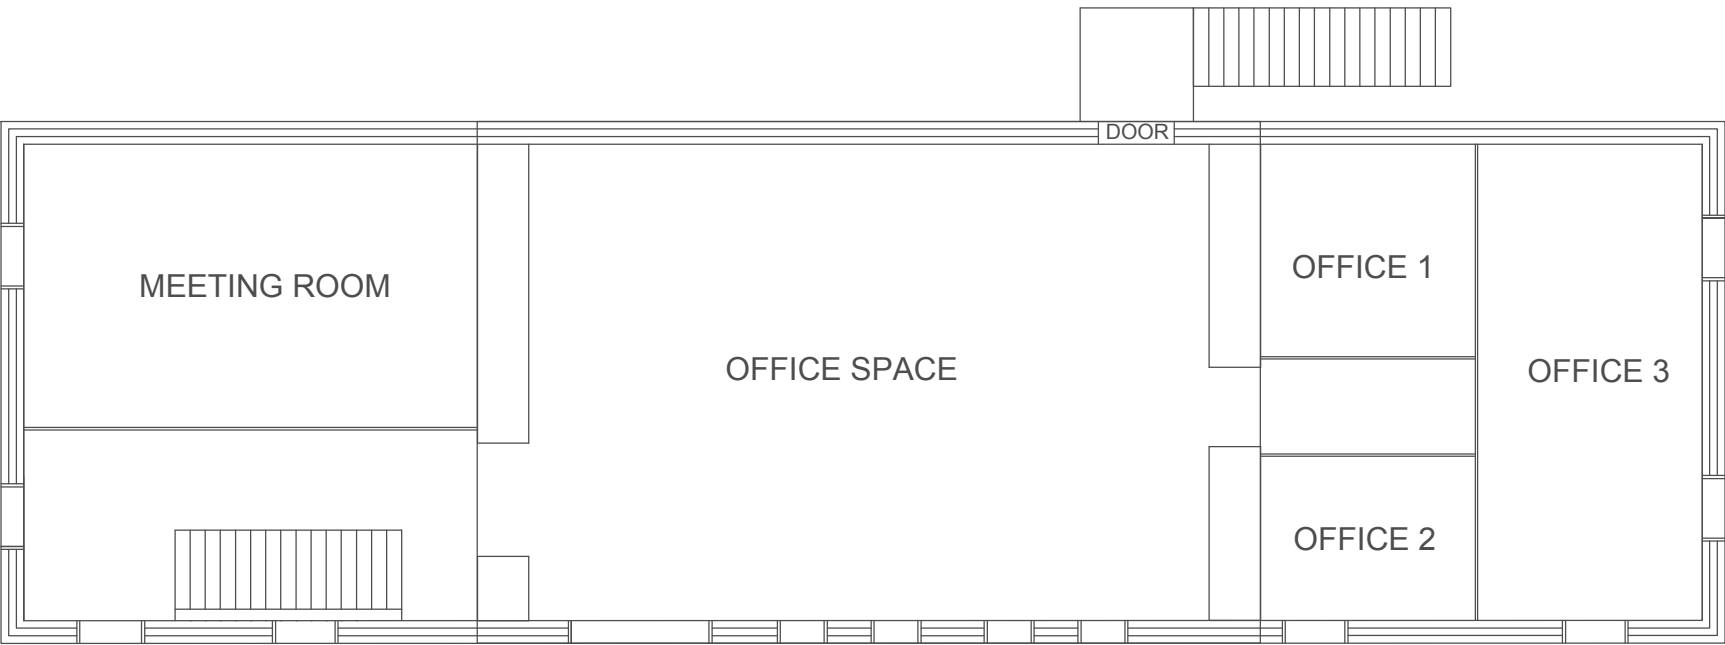

First floor

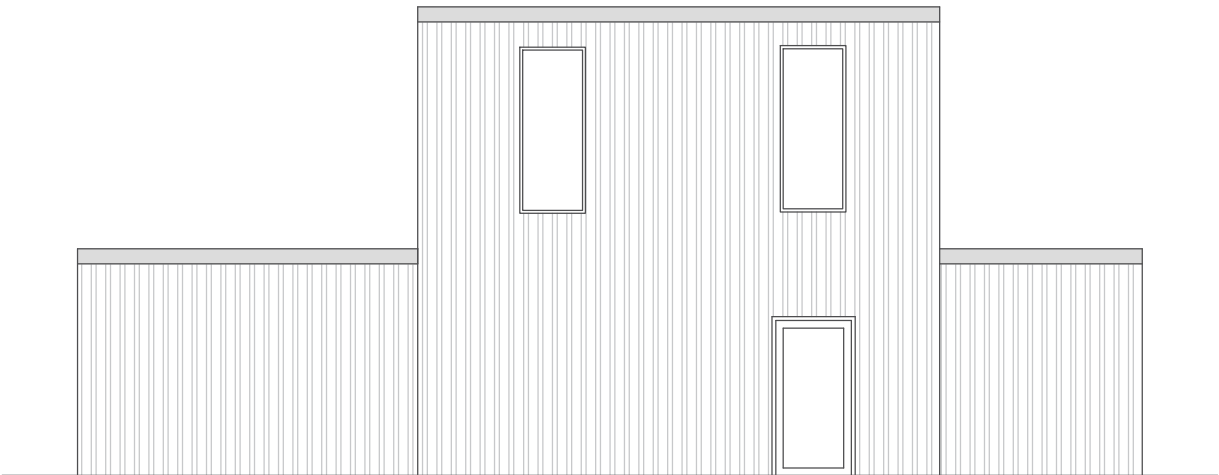

Side elevation

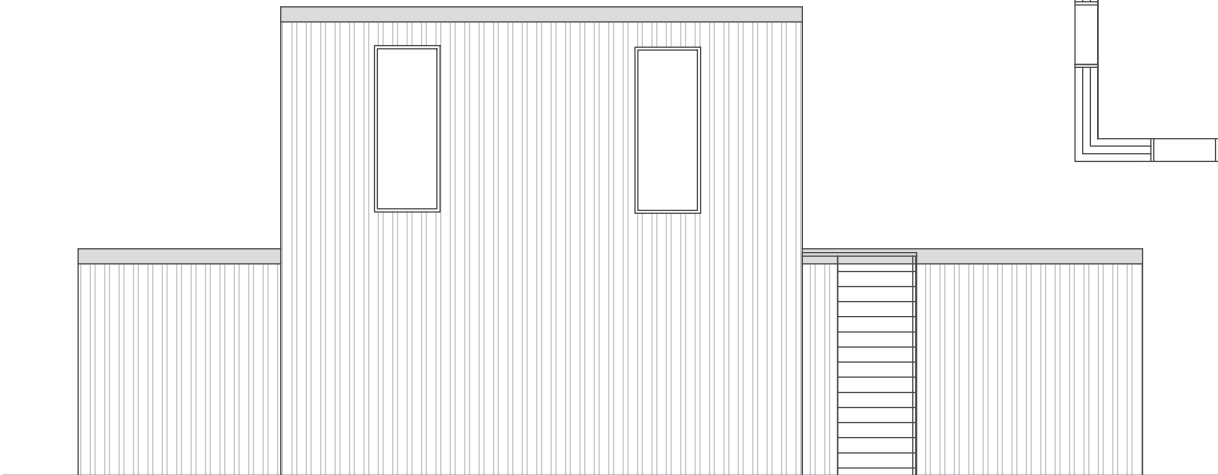

Side elevation

