


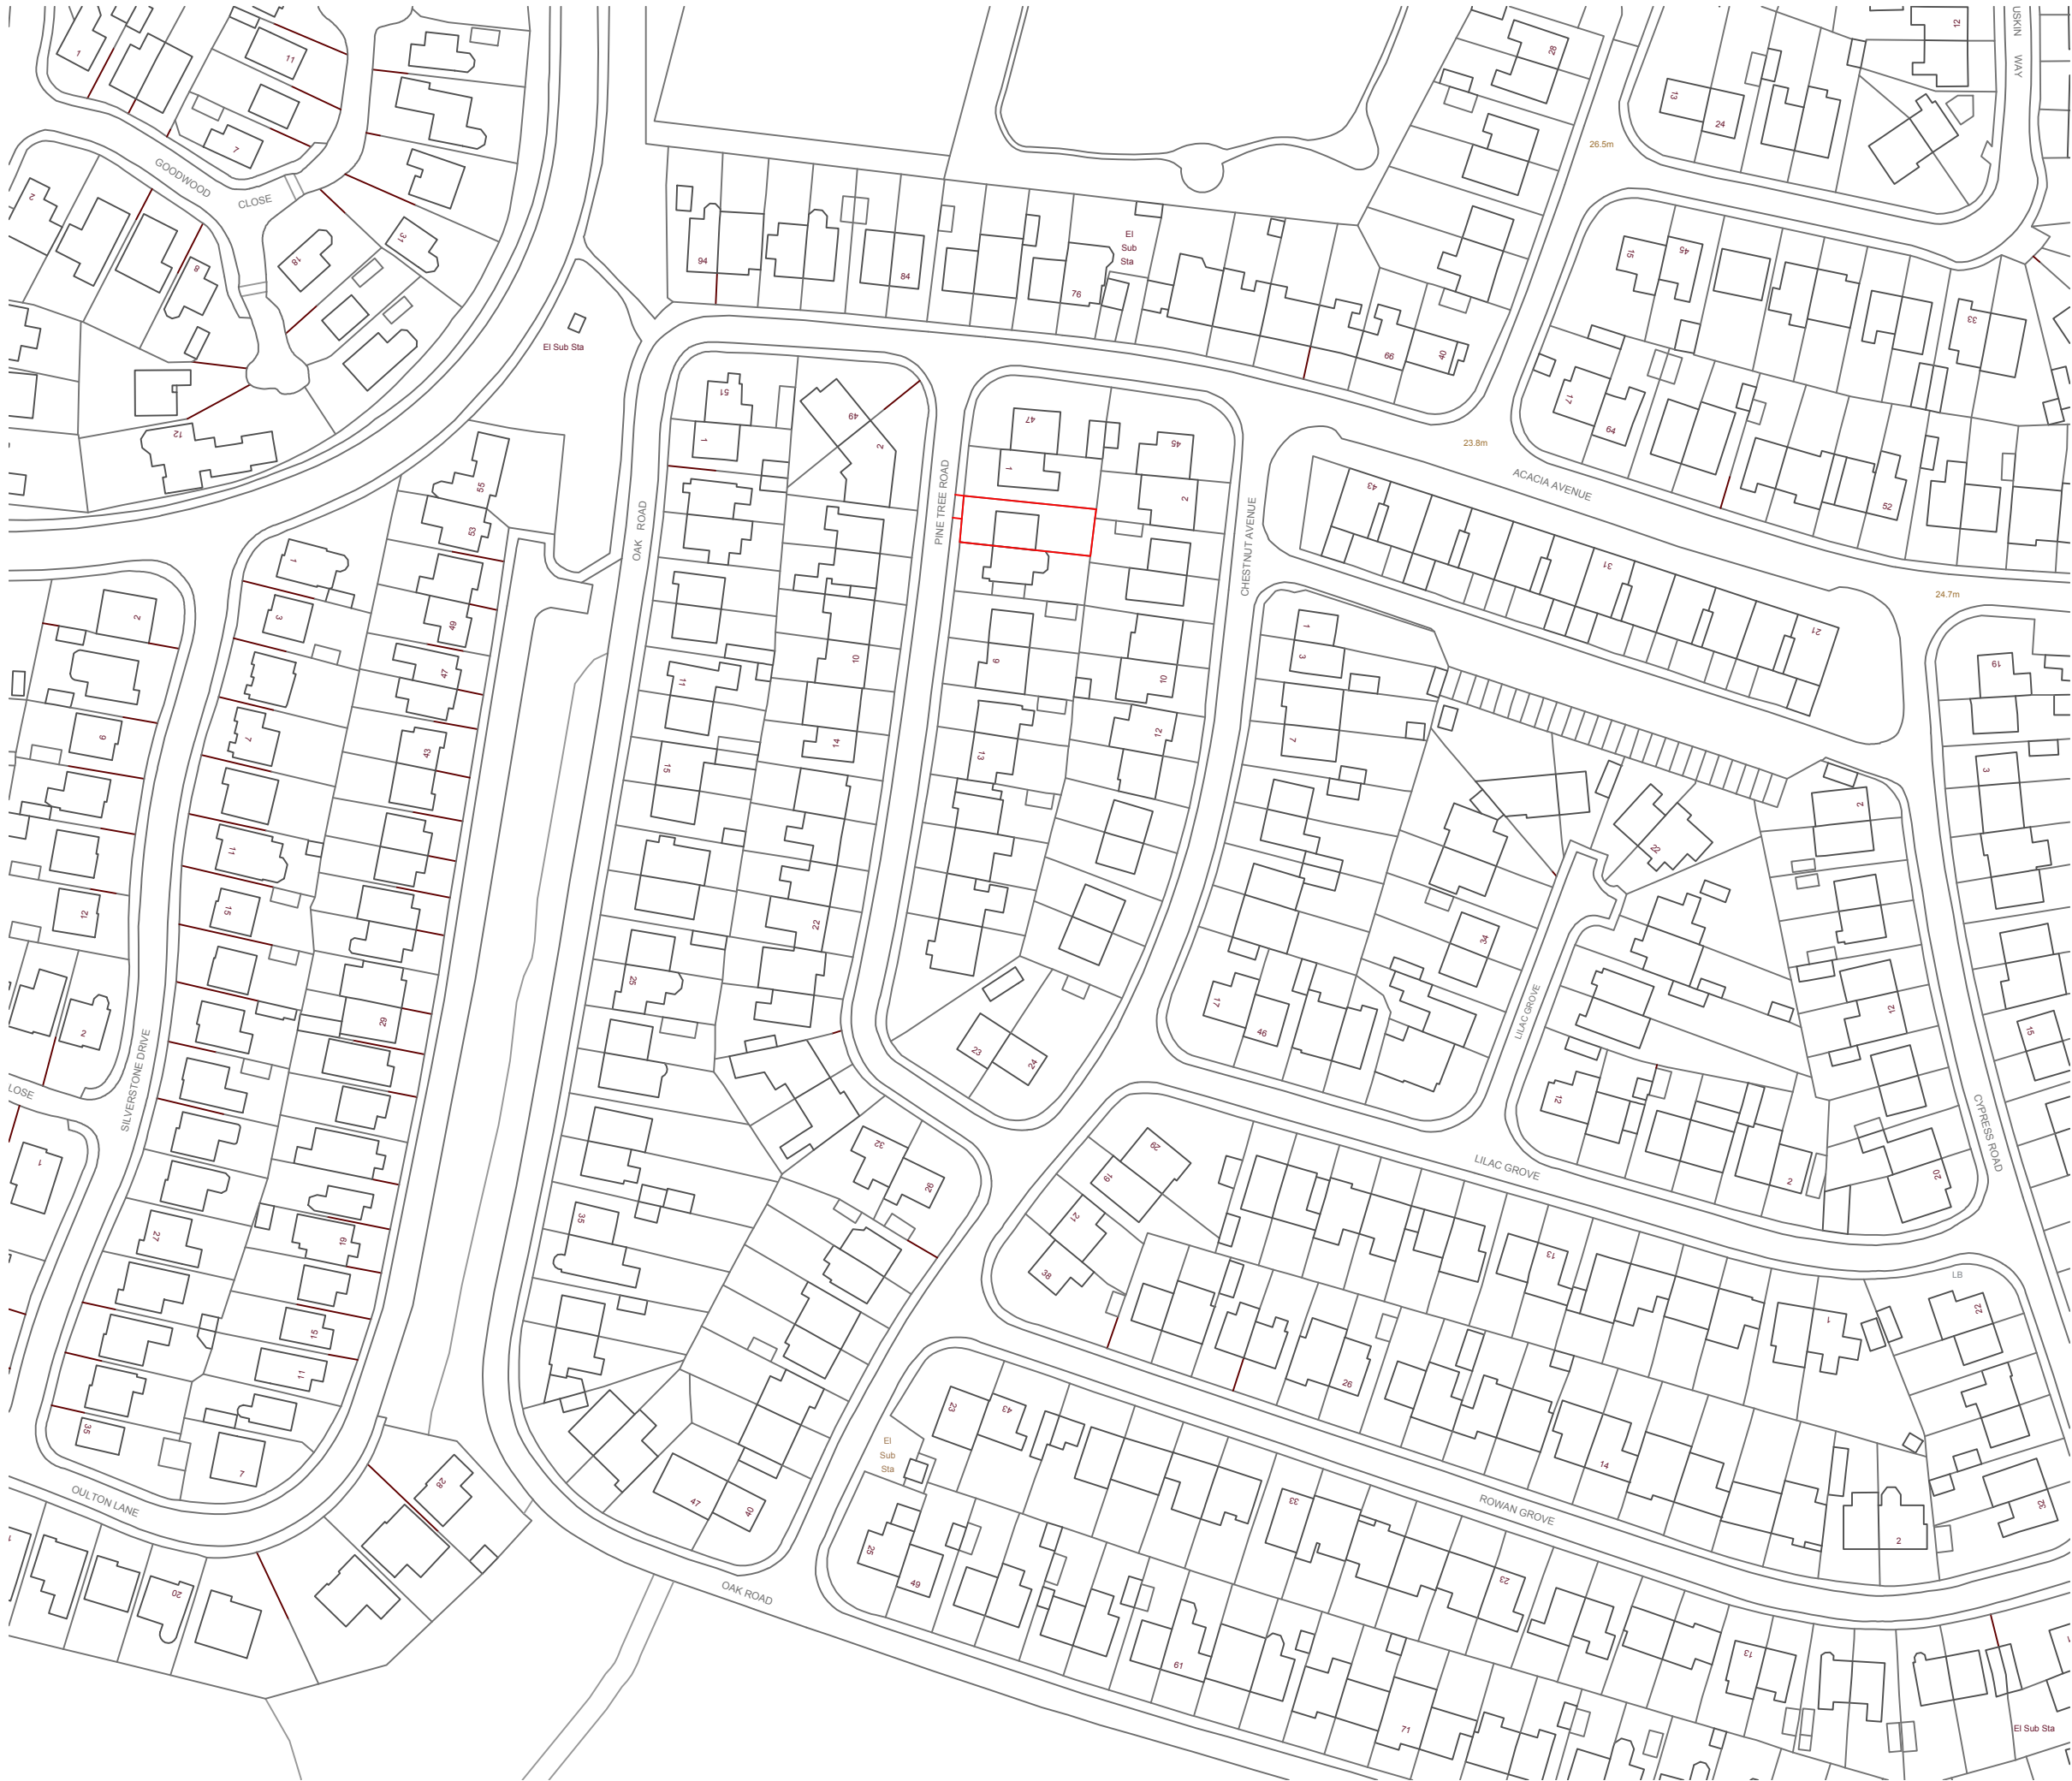

LARSEN ARCHITECTURE

MR & MRS PUGHSLEY
3 PINE TREE ROAD
L36 5YA

23.05.2023

LOCATION PLAN
2201.E1.01 REVISION E

SCALE 1:1250
SIZE A3

