
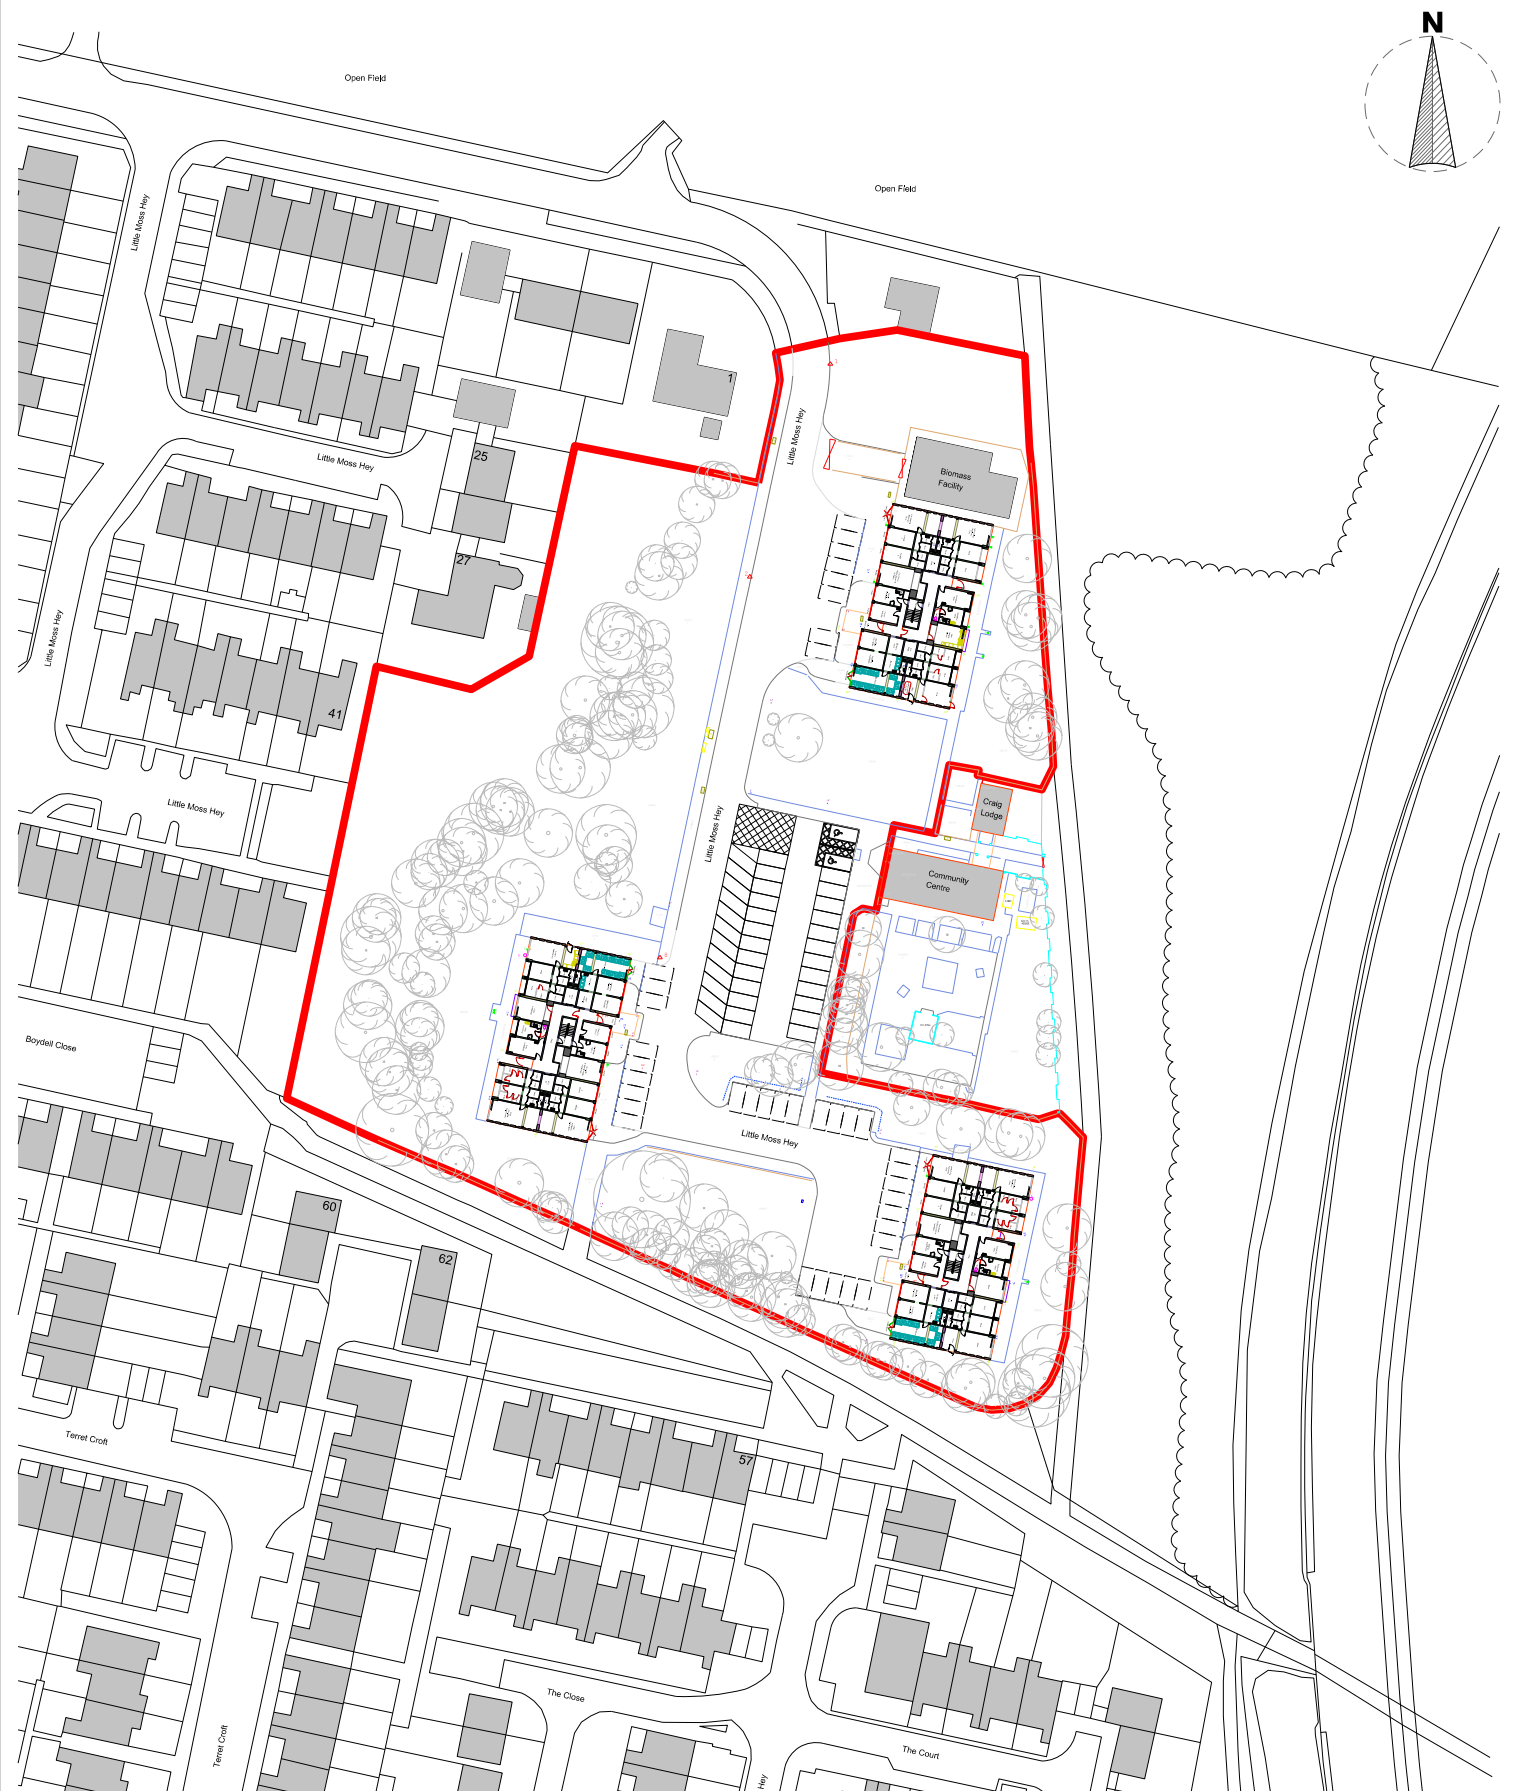


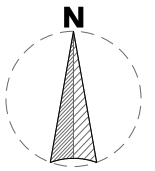

PROJECT

The Craigs & The Cliffs
L28 5RP

TITLE

Location Plan
The Craigs

SIZE

A4

STATUS

TENDER

PROJECT No
1703

DRAWING No
L00A

DRAWN by
AB

CHECKED
JM

DATE
JAN 21

SCALE (u.n.o)
1:1250

JOHN MCCALL ARCHITECTS LTD

No .1 Arts Village, Henry Street, Liverpool L1 5BS Tel: 0151 707 1818 Fax: 707 1819

Old Coop Building, Church Street, Hayfield, SK22 2JE e-mail: admin@johnmccall.co.uk