


This document and its design content is copyright ©. It shall be read in conjunction with all other associated project information including models, specifications, schedules and related consultants documents. Do not scale from documents. All dimensions to be checked on site. Immediately report any discrepancies, errors or omissions on this document to the Originator. If in doubt ASK.

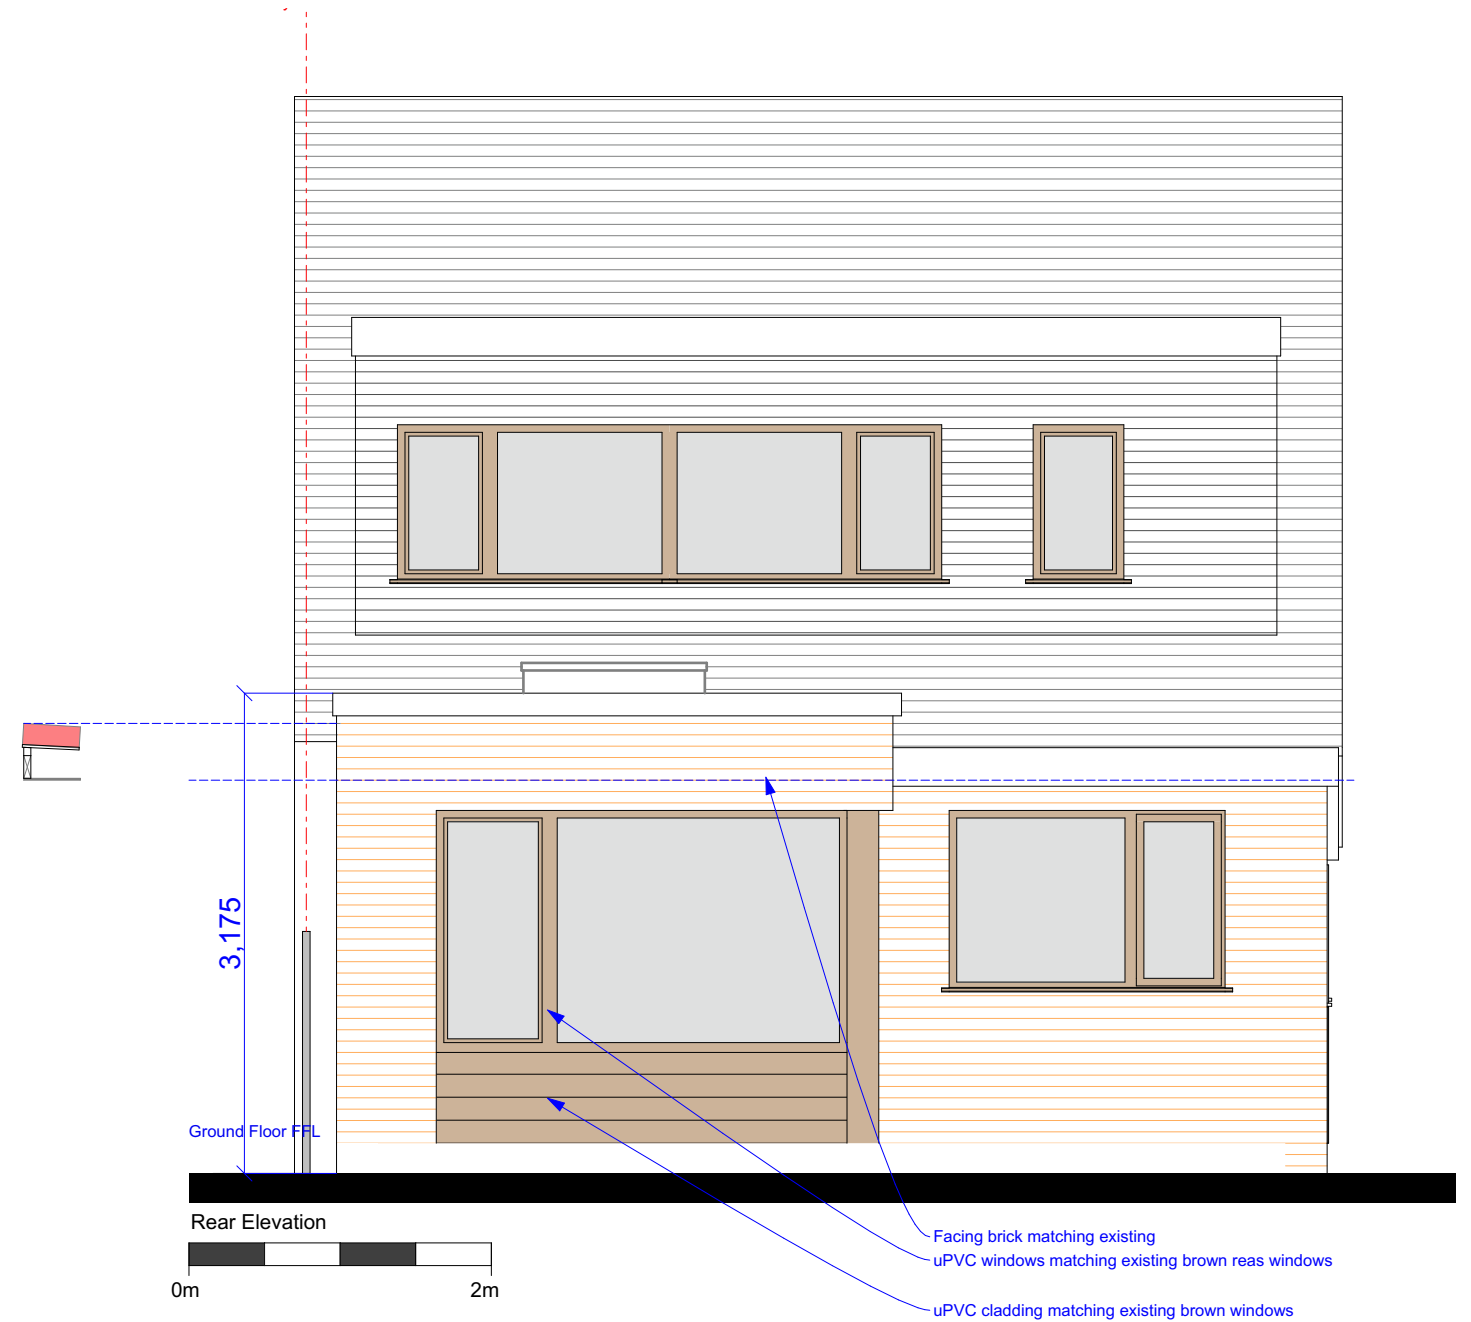

client	59 Pitsmead Road	status	PLANNING	drawing	date	rev	scale	B	Proposed extension height reduced by 75mm	11.8.23
	2023004			Proposed Front and Rear Elevation	G03	16.05.23	B			