


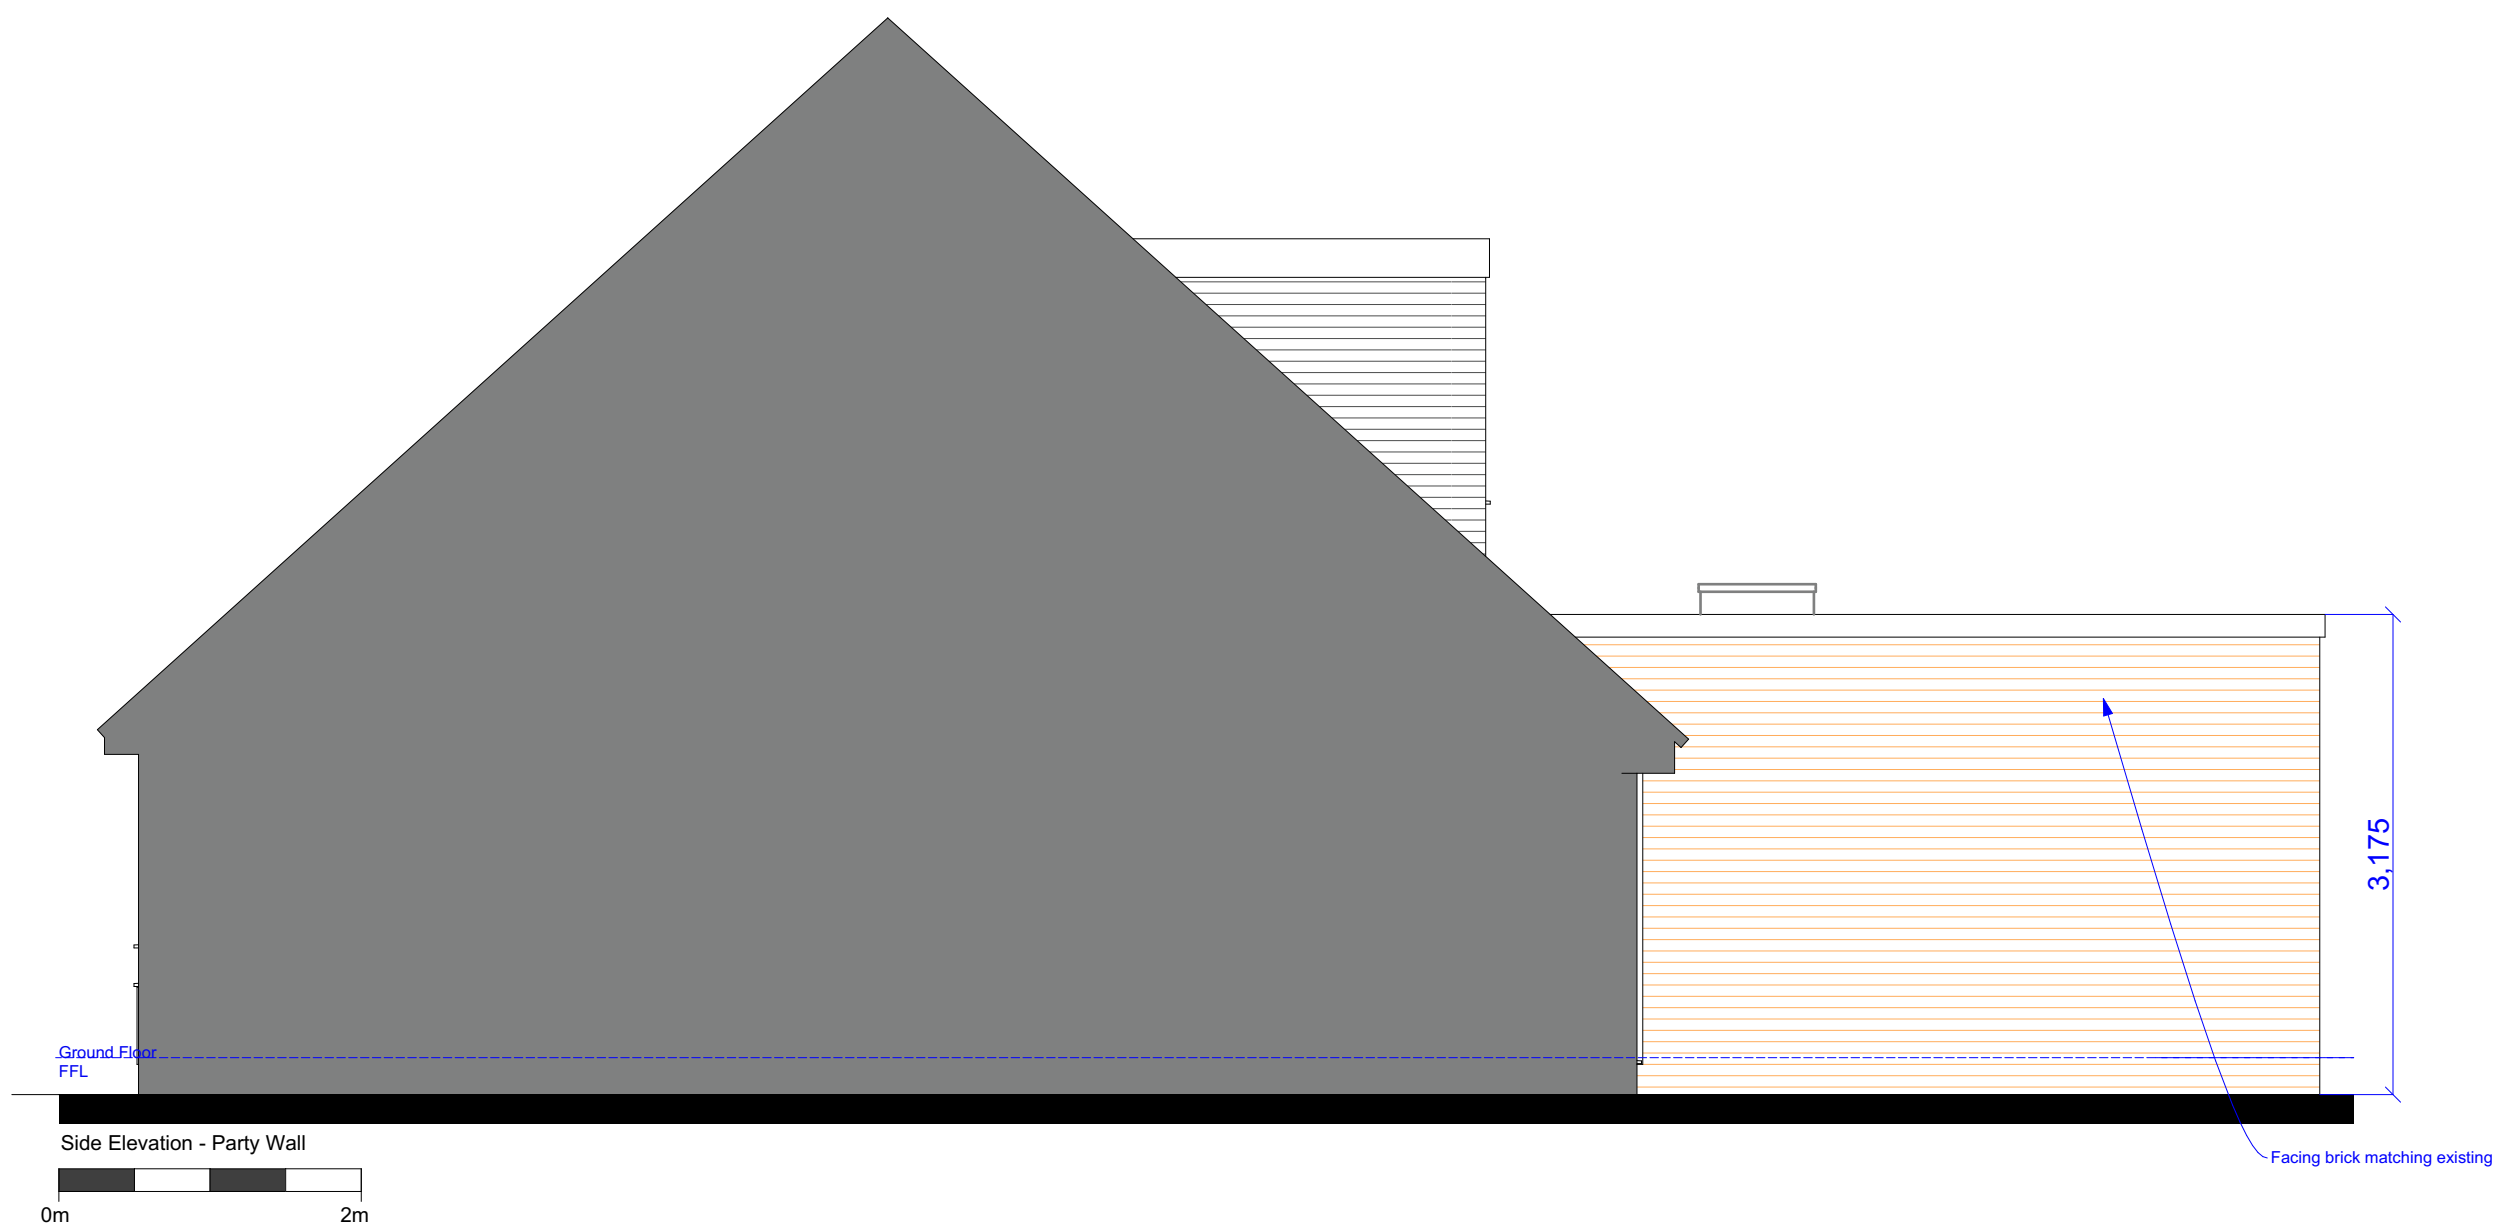

B	Proposed extension height reduced by 75mm		11.8.23
Rev	Details		Date
title status client job no. project	59 Pitsmead Road		
	2023004		
	Mr & Mrs Wilson		
	PLANNING		
	Proposed Side Elevations		
drawing date revision scale @ A2			
G04	16.05.2023	B	1:50