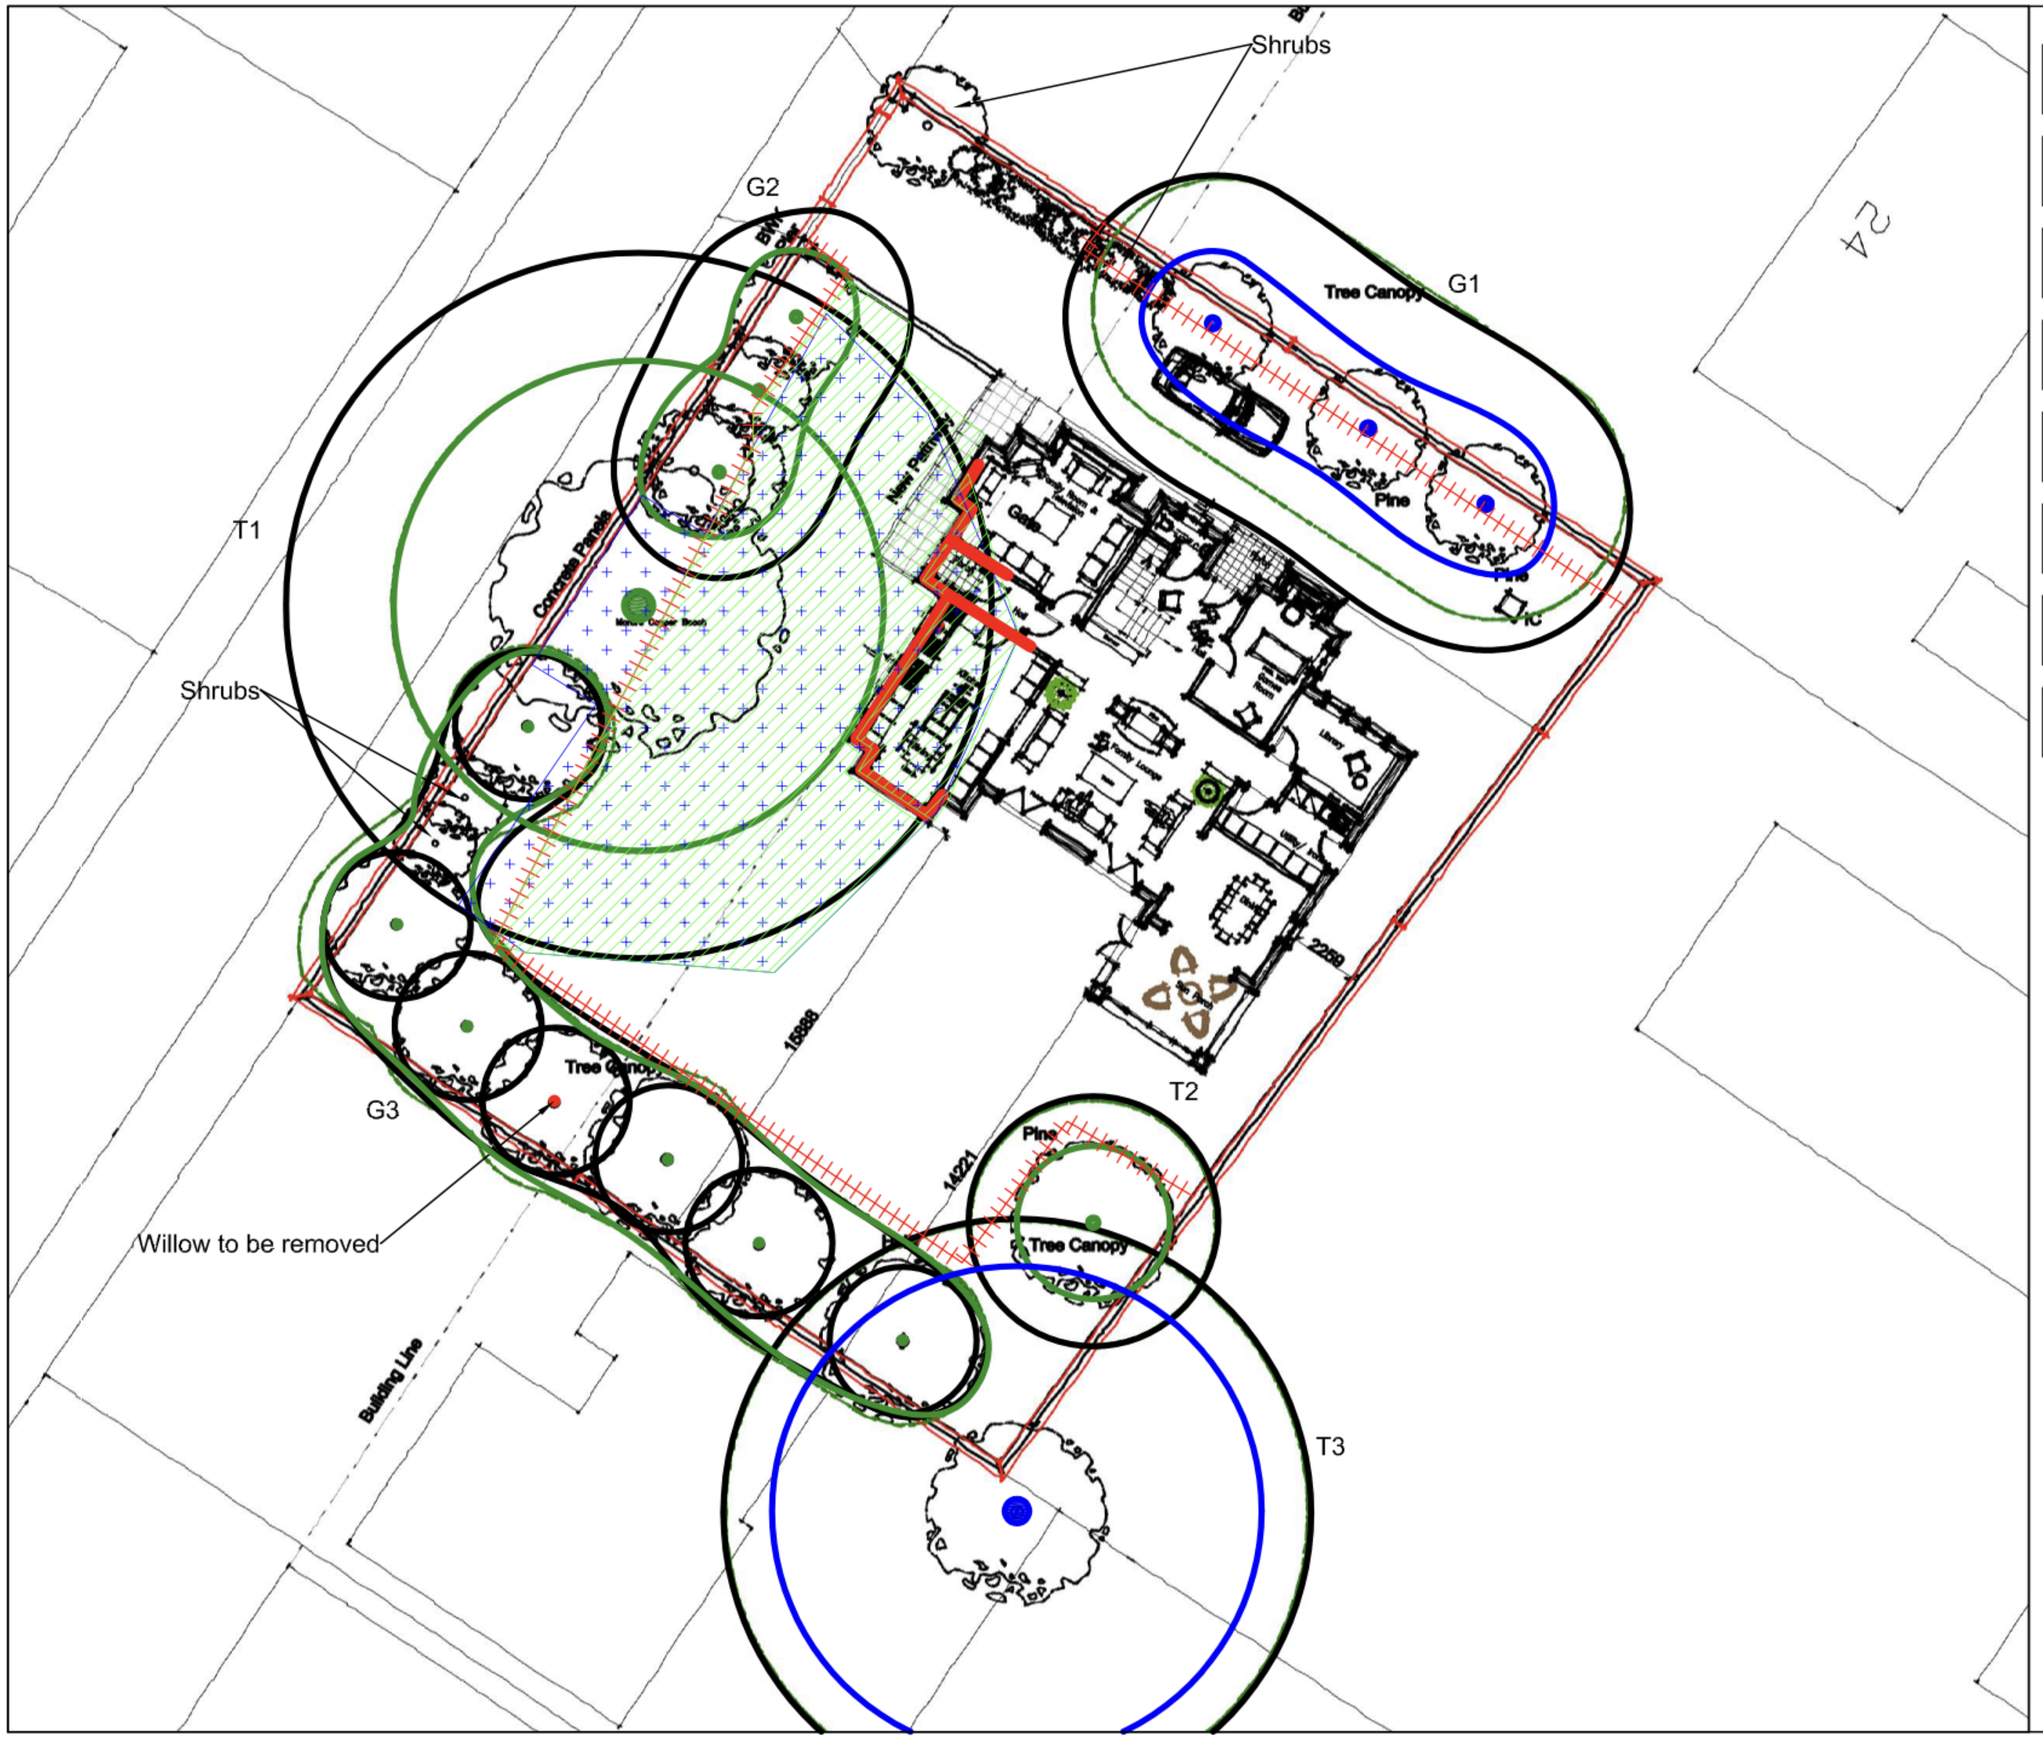


WE KNOW SERVICES

Yorkon Building
Archway Road
PO Box 24
Huyton
L36 9YU

Tel: 0151 443 2899
Email: info@weknowservices.co.uk

Client:
KDP Architects

Site Address:
22 Huyton Church Road
Knowsley
L36 5SJ

Drawing Title:		Drawing No:
Tree Protection Plan		15/00077(2)
Date:	Scale:	Drawn by:
30/09/15	1:200@A3	JB

Note: Dimensions are not to be scaled from this drawing. All written measurements are to be checked on site by the contractor. Copyright WeKnow Services.
Note: All rights described in Chapter IV of the Copyright Design & Patents Act 1988 have generally been asserted.