

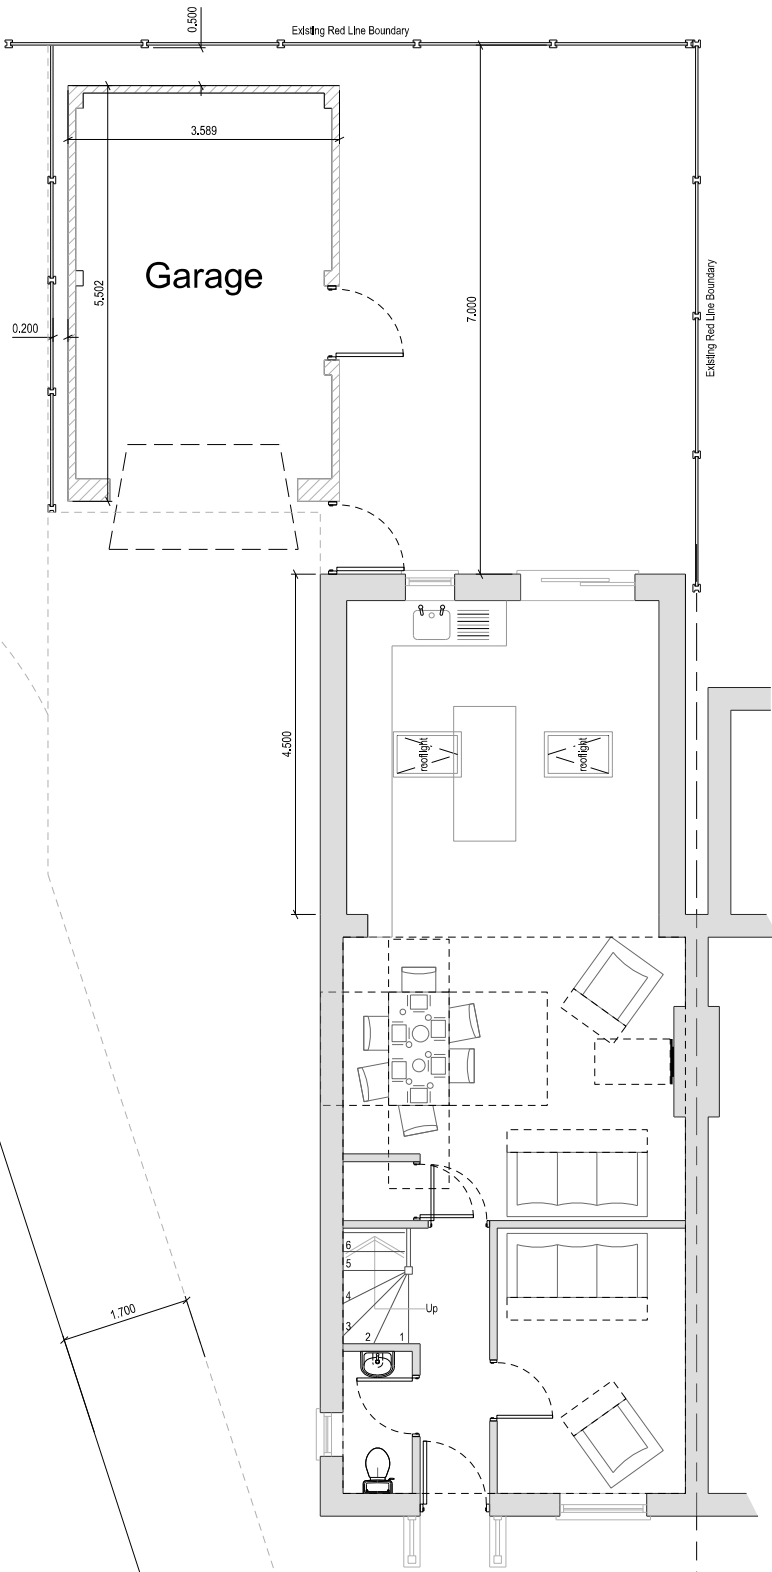


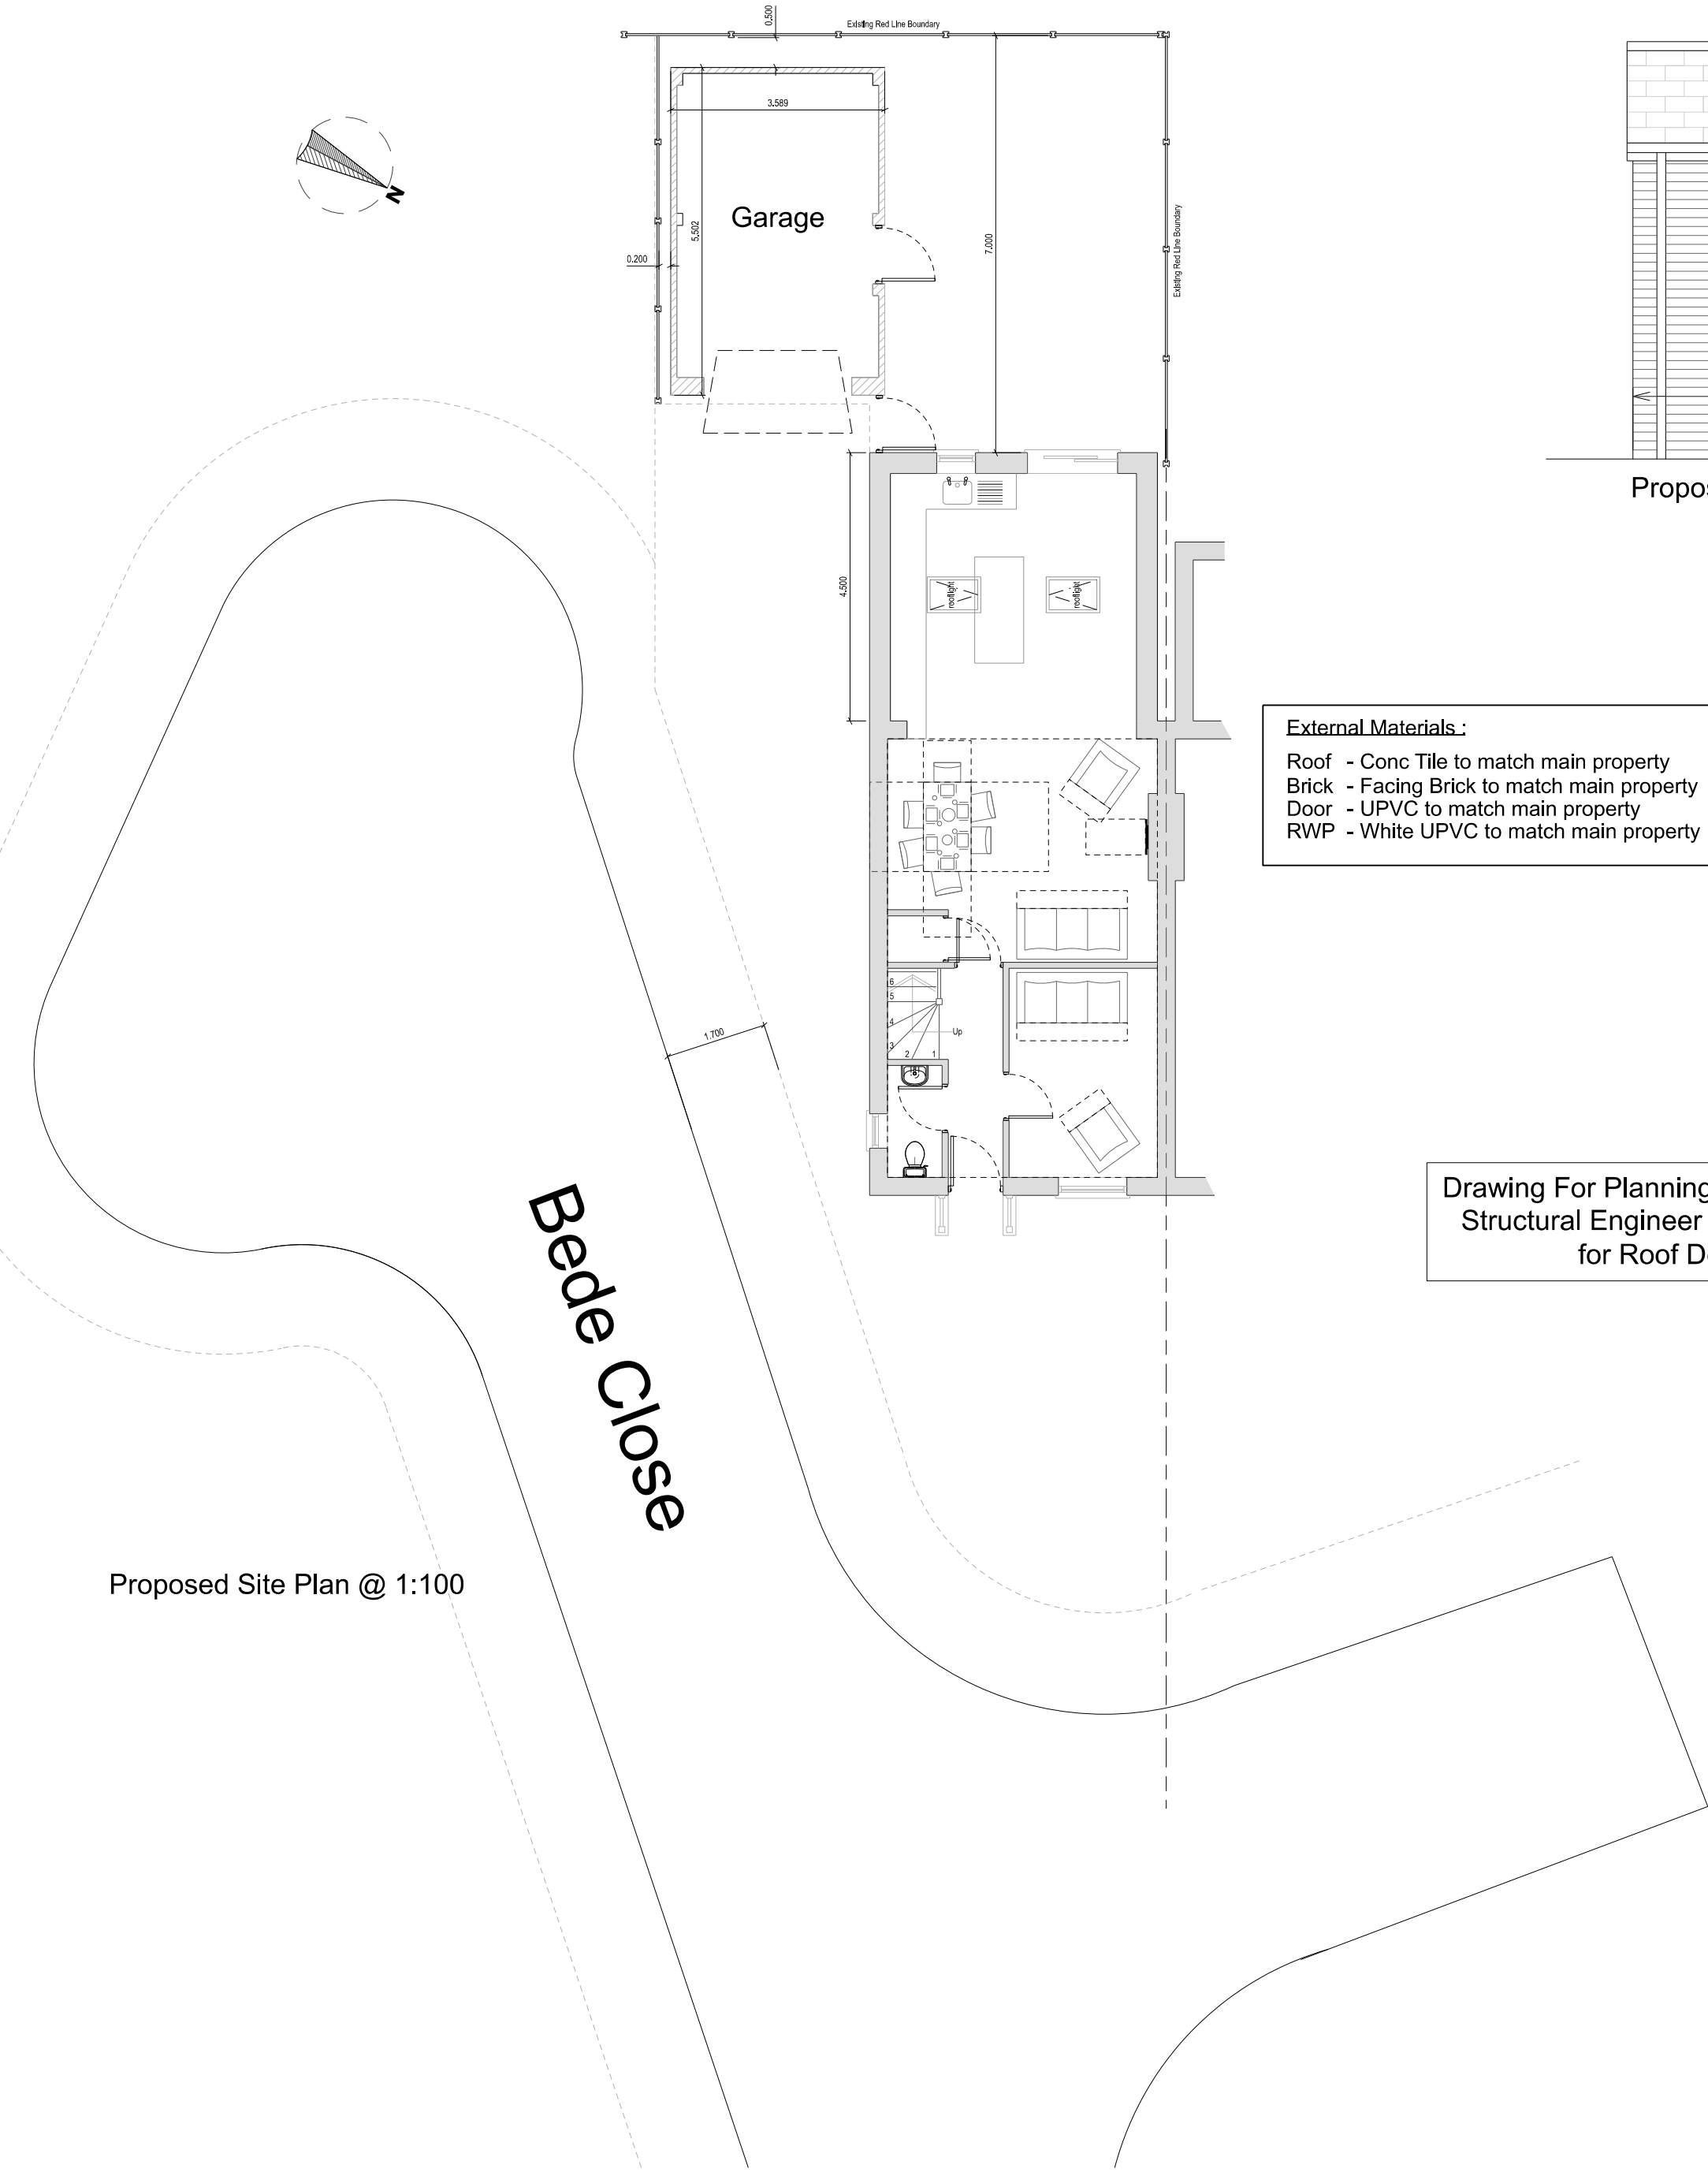


External Materials:
Roof - Conc Tile to match main property
Brick - Facing Brick to match main property
Door - UPVC to match main property
RWP - White UPVC to match main property


Drawing For Planning Purposes Only
Structural Engineer Input required
for Roof Design

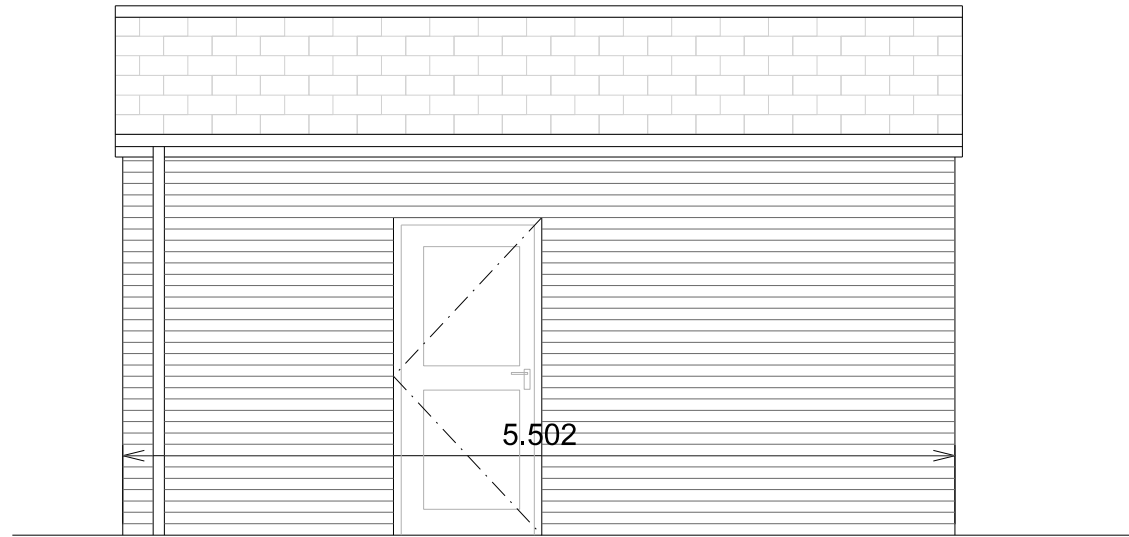


Proposed Elevation 3 @ 1:50

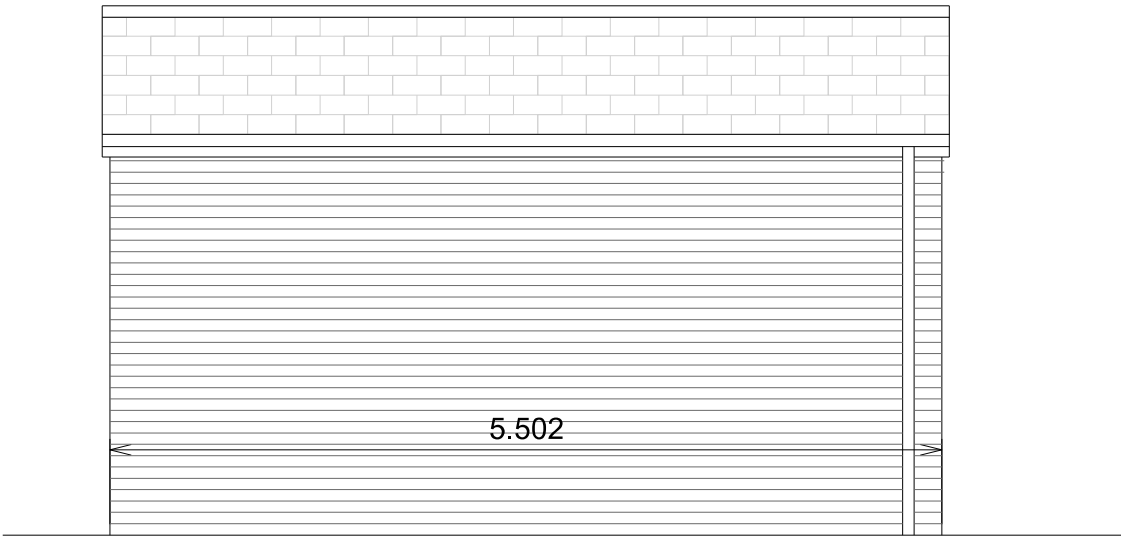


Proposed Elevation 4 @ 1:50

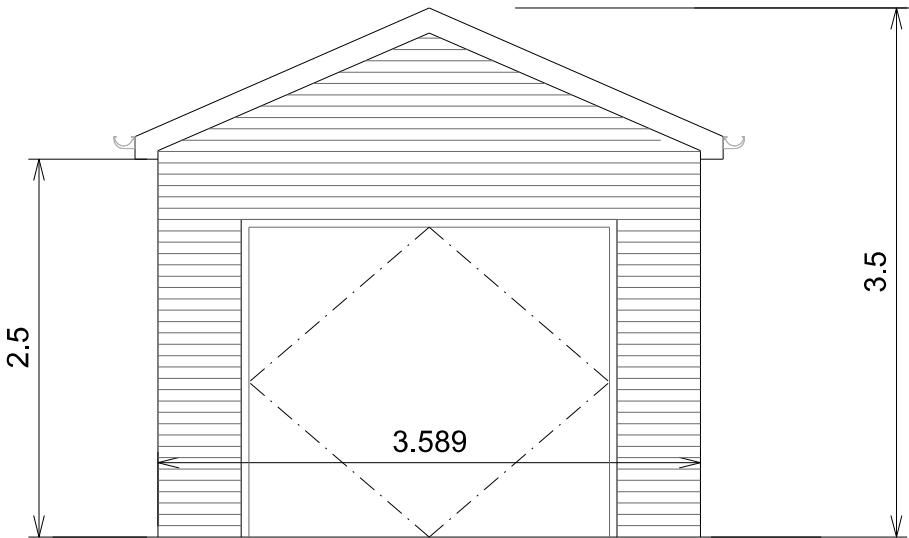

Proposed Elevation 1 @ 1:50

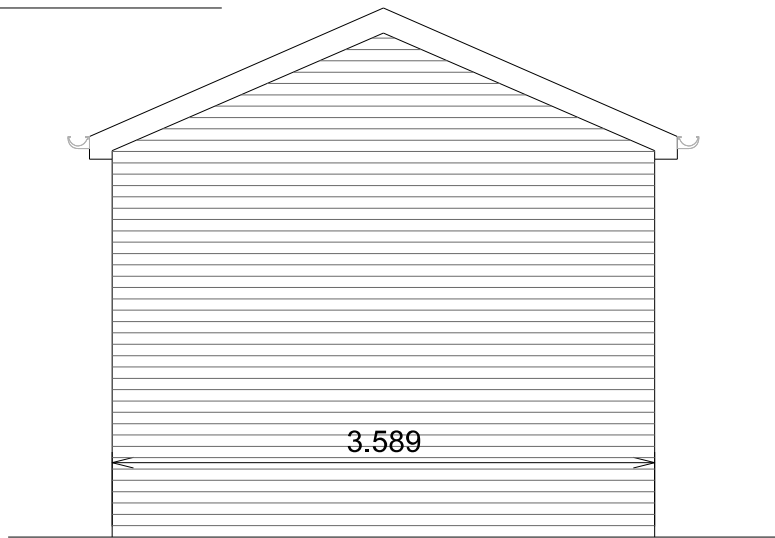

Proposed Elevation 2 @ 1:50

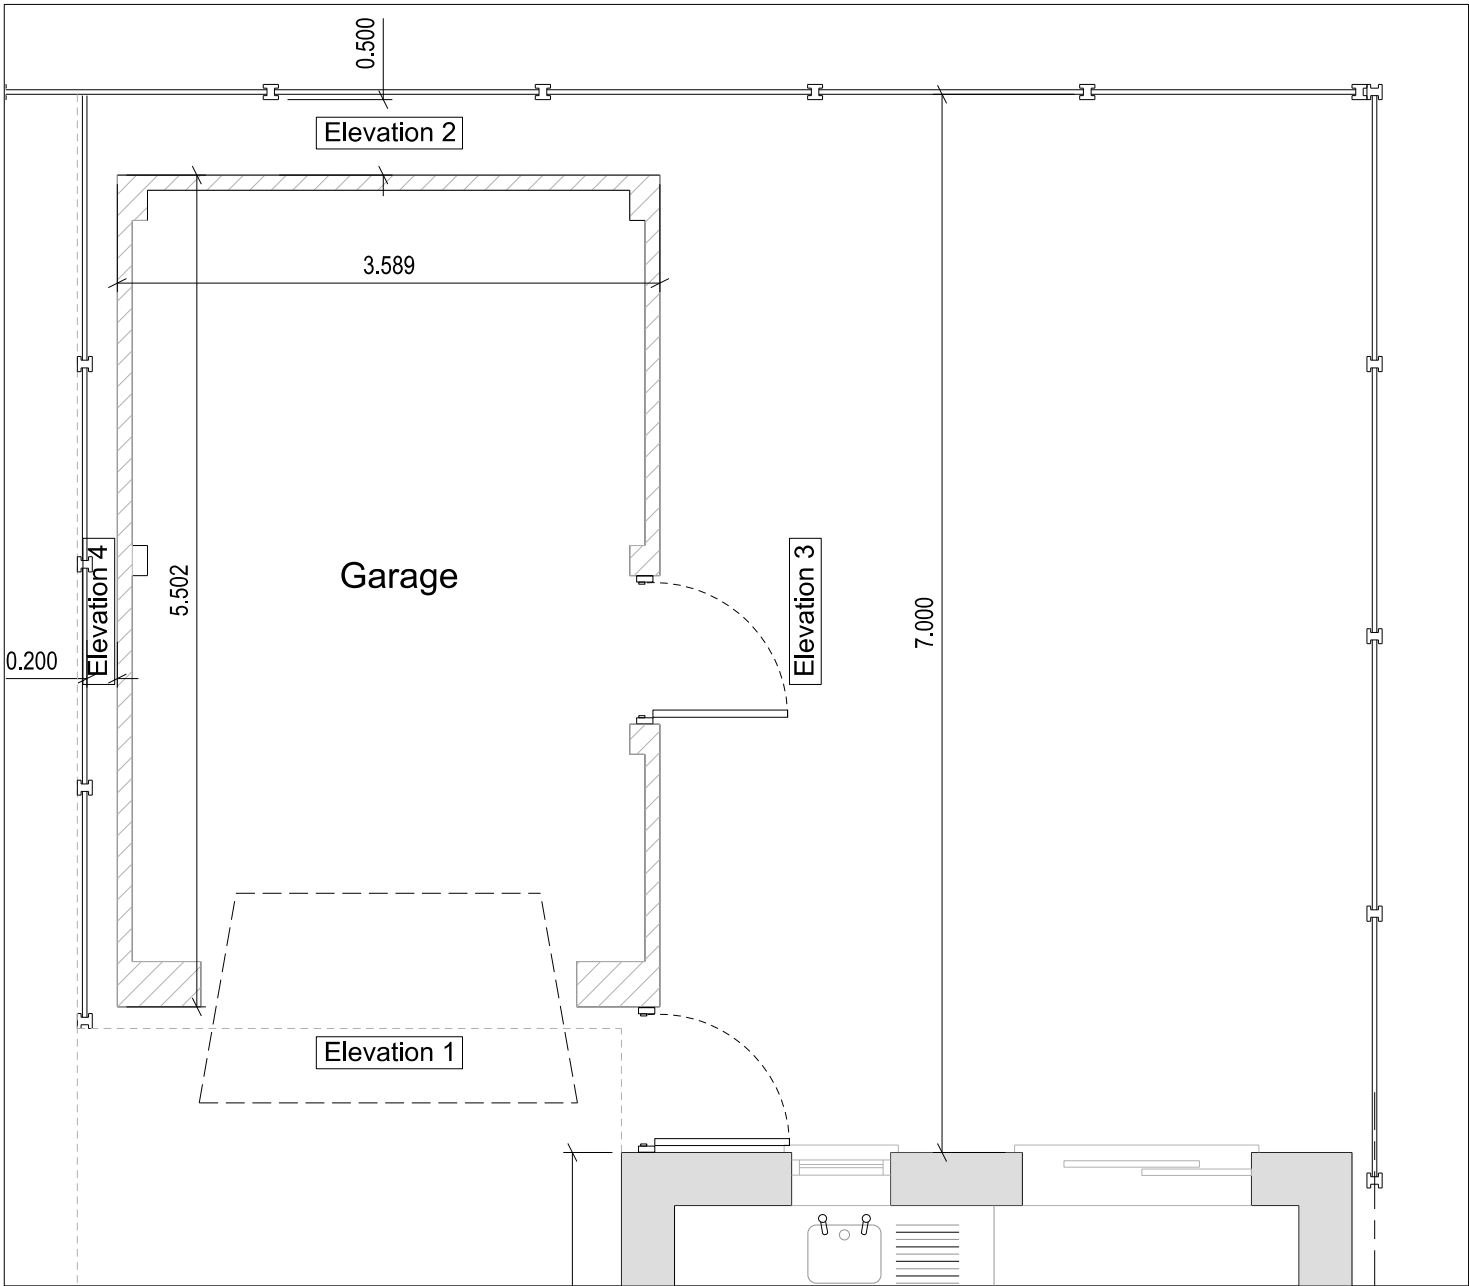

Proposed Plan @ 1:50

P02		Boundary amended + scale bars added		feb 24	TS
DESIGNATION	DETAIL OF REVISION	DATE	INITIALS		
PROJECT		TITLE		REVISION	
Mr & Mrs Ramsden		Proposed Drawings		P02	
7 Bede Close, L33 4EN					
DRAWING No		7_BEDE_0500			
PROJECT No		123		Various	
DATE		Feb 24		Planning	
DRAWN by		TS		TS	