

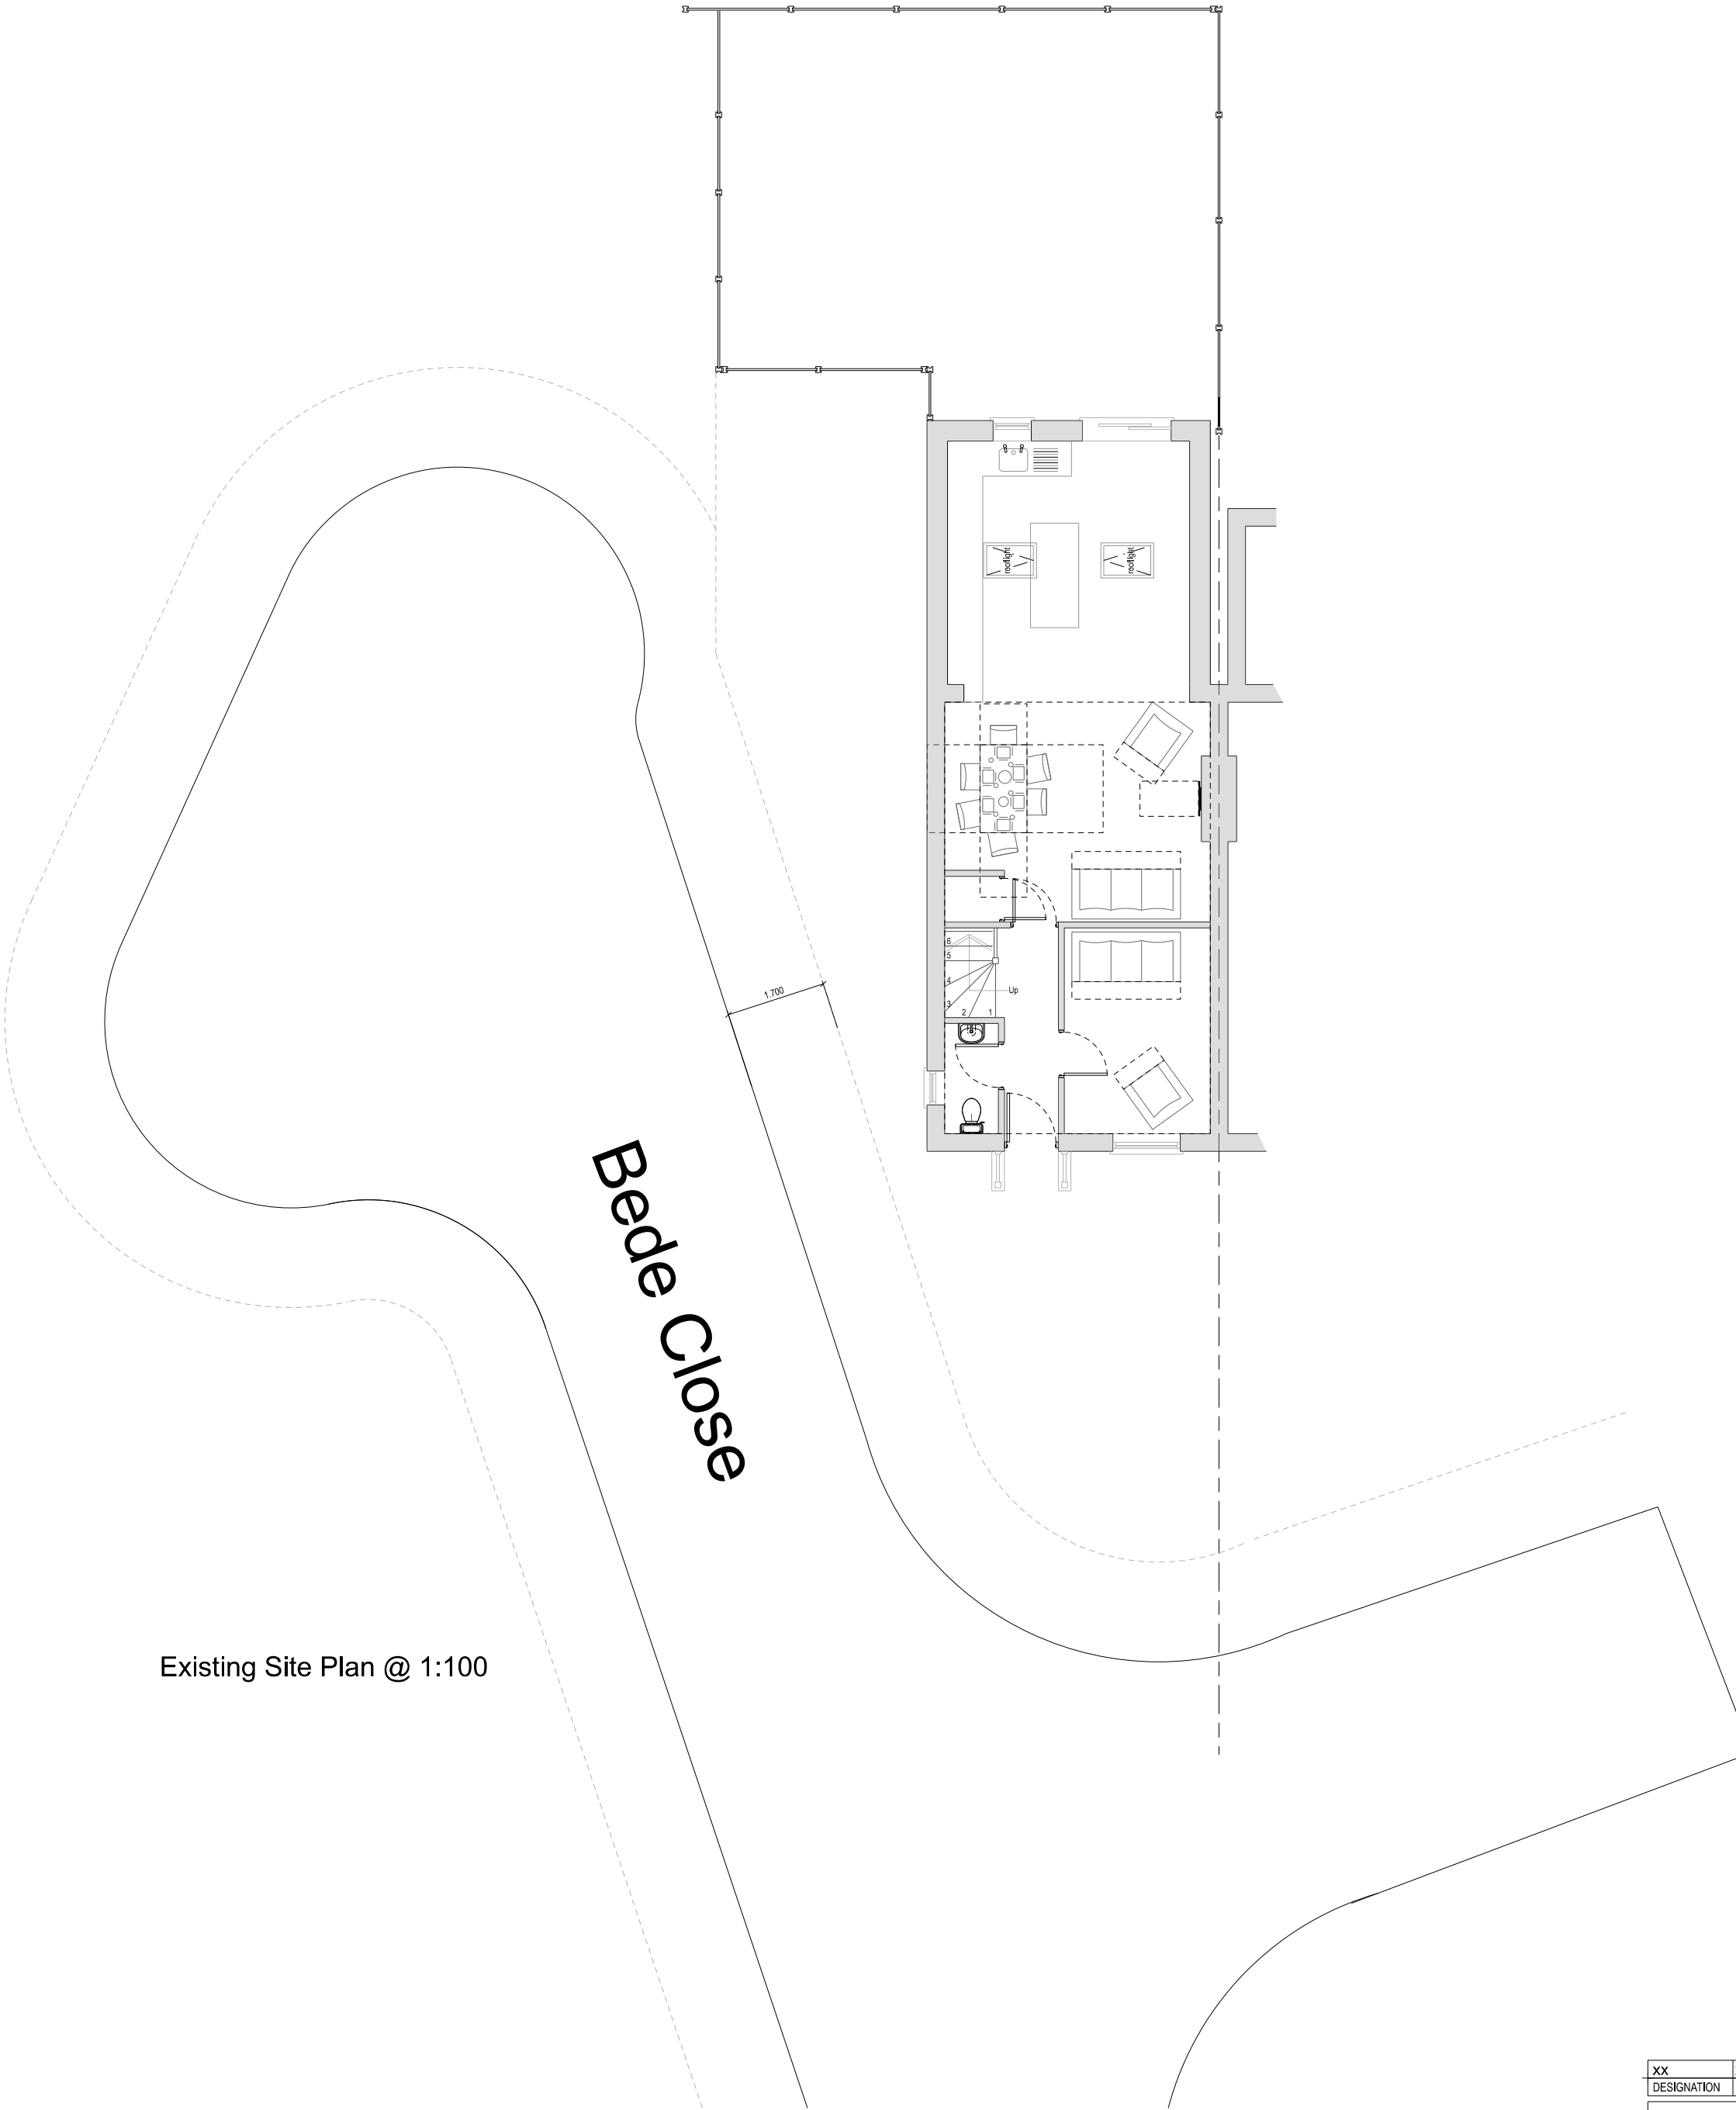


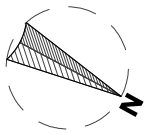

Drawing For Planning Purposes Only

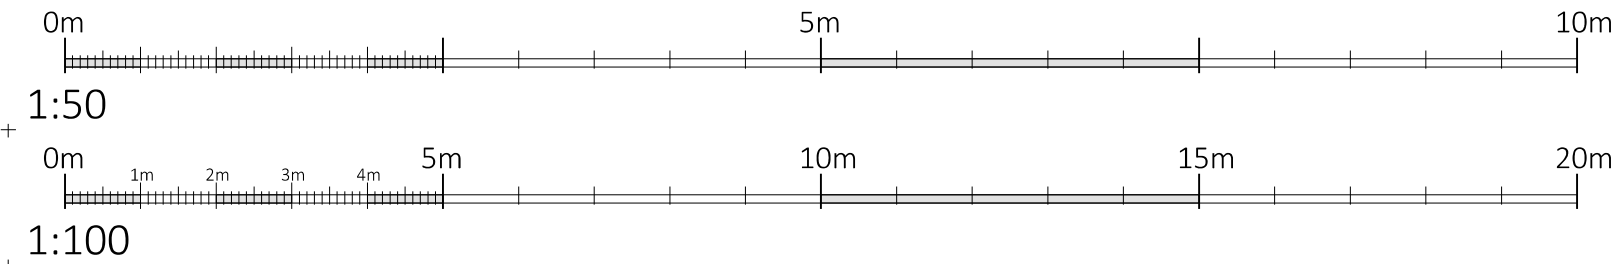

|                       |                    |                   |          |
|-----------------------|--------------------|-------------------|----------|
| xx                    | xx                 | xx                | xx       |
| DESIGNATION           | DETAIL OF REVISION | DATE              | INITIALS |
| PROJECT               |                    | TITLE             |          |
| Mr & Mrs Ramsden      |                    | Exsiting Drawings |          |
| 7 Bede Close, L33 4EN |                    | A2                |          |
| DRAWING No            |                    | 7_BEDE_0499       |          |
| PROJECT No            |                    | 123               | Various  |
| DATE                  |                    | Feb 24            | Planning |
| DRAWN by              |                    | TS                | TS       |
| CHECKED               |                    | TS                |          |
| REVISION              |                    | P01               |          |