


1:500

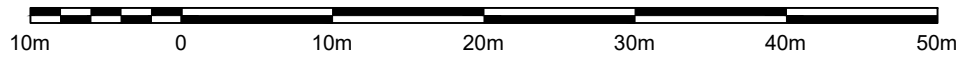

PLANNING ISSUE

Project Description	Scale 1:500	Paper Size A4	Date Jan 2024	Drawn AD	Revision
Proposed Garage Conversion & Single Storey Rear Extension	Drawing No. ER11/PD/01				
Site Address	Note All dimensions to be verified with the drawing office. All dimensions/levels are to be checked on site and any discrepancies to be referred back to Architect prior to proceeding. All specifications, materials and workmanship to be in accordance with current Building Regulations. All component sizes and references are to be checked prior to materials order. The position of existing drain runs are to be checked and confirmed on site prior to proceeding with the works. All relevant boundary positions are to be dimensionally checked prior to proceeding with the works. This drawing is the copyright © and shall not be altered, copied, photographed or reproduced in any way without the consent of the Architect.				
11 Evercroft Road					
Knowsley					
L14 7AF					
Drawing Title					
Site Location Plan					