


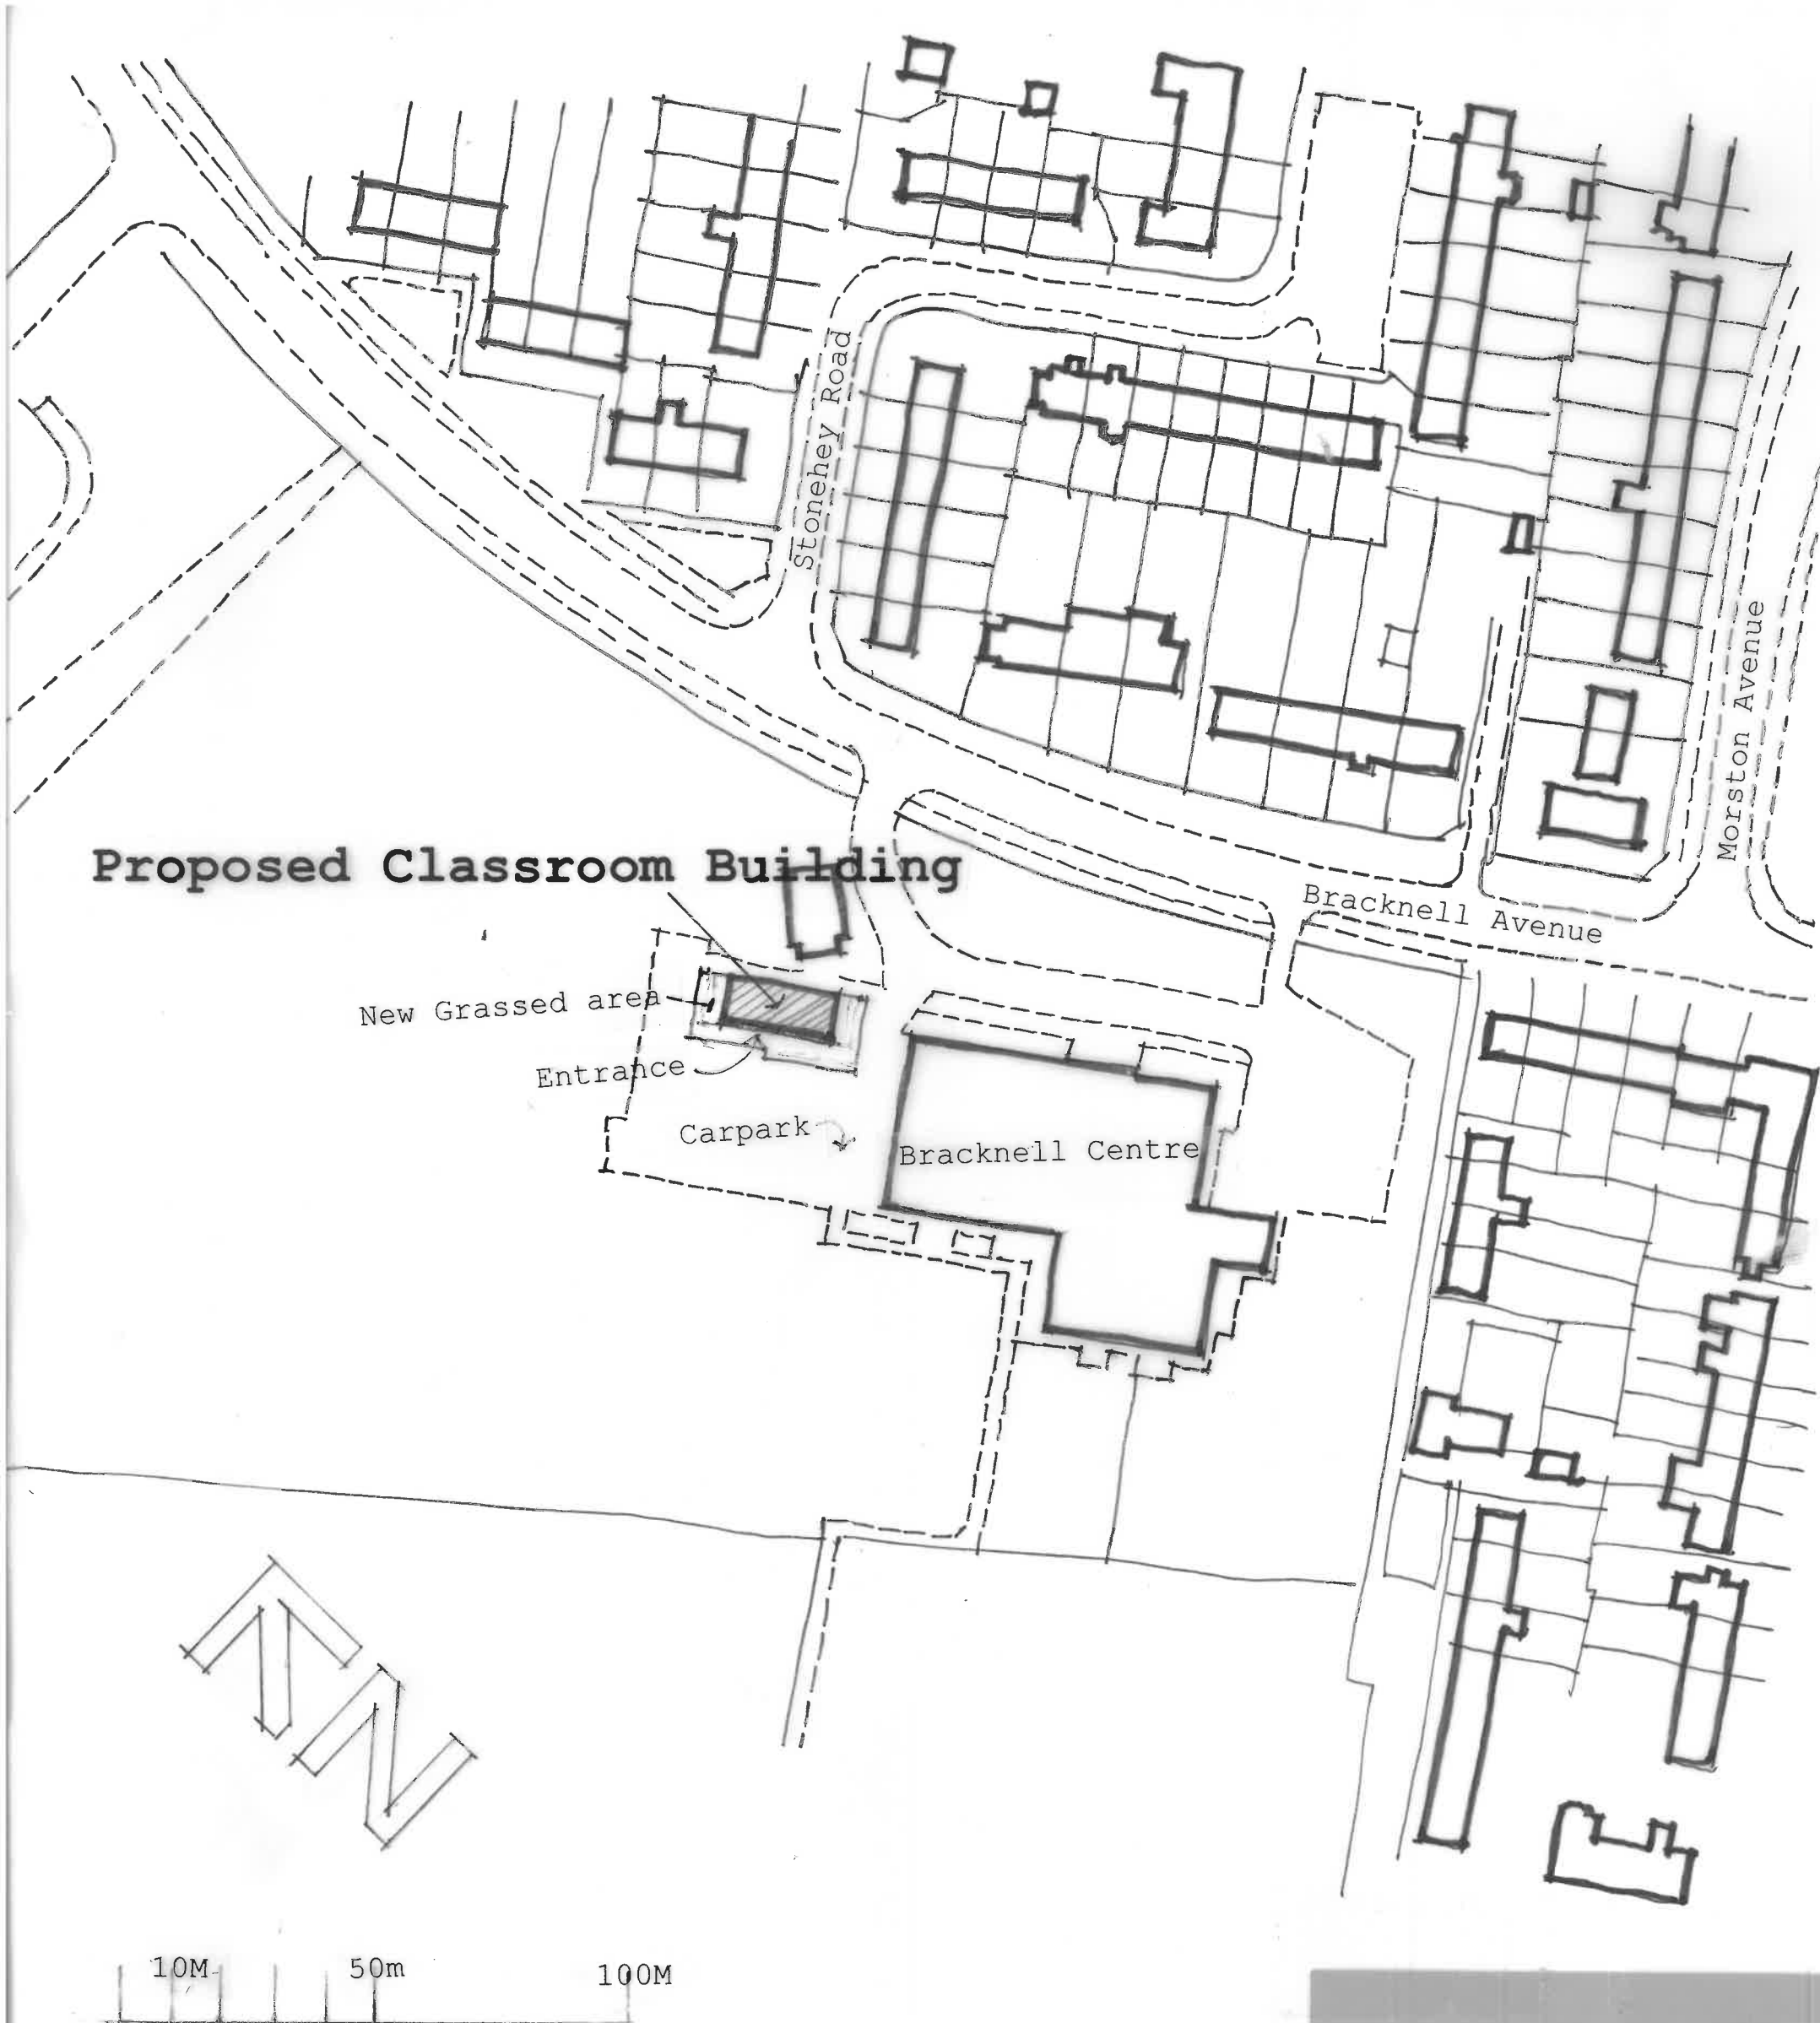

Location Plan 1:1250 @A3

Proposed Classroom Building at
The Bracknell Centre, Bracknell Avenue,
Southdene, Kirkby Knowsley. L32 9PW

Architecture, Planning, Interiors &
Landscaping.

Oak Tree Barn, Coppice Lane, Disley.
SK12 2LT.

Mobile: 07795210217
Email: designhouse@live.co.uk