


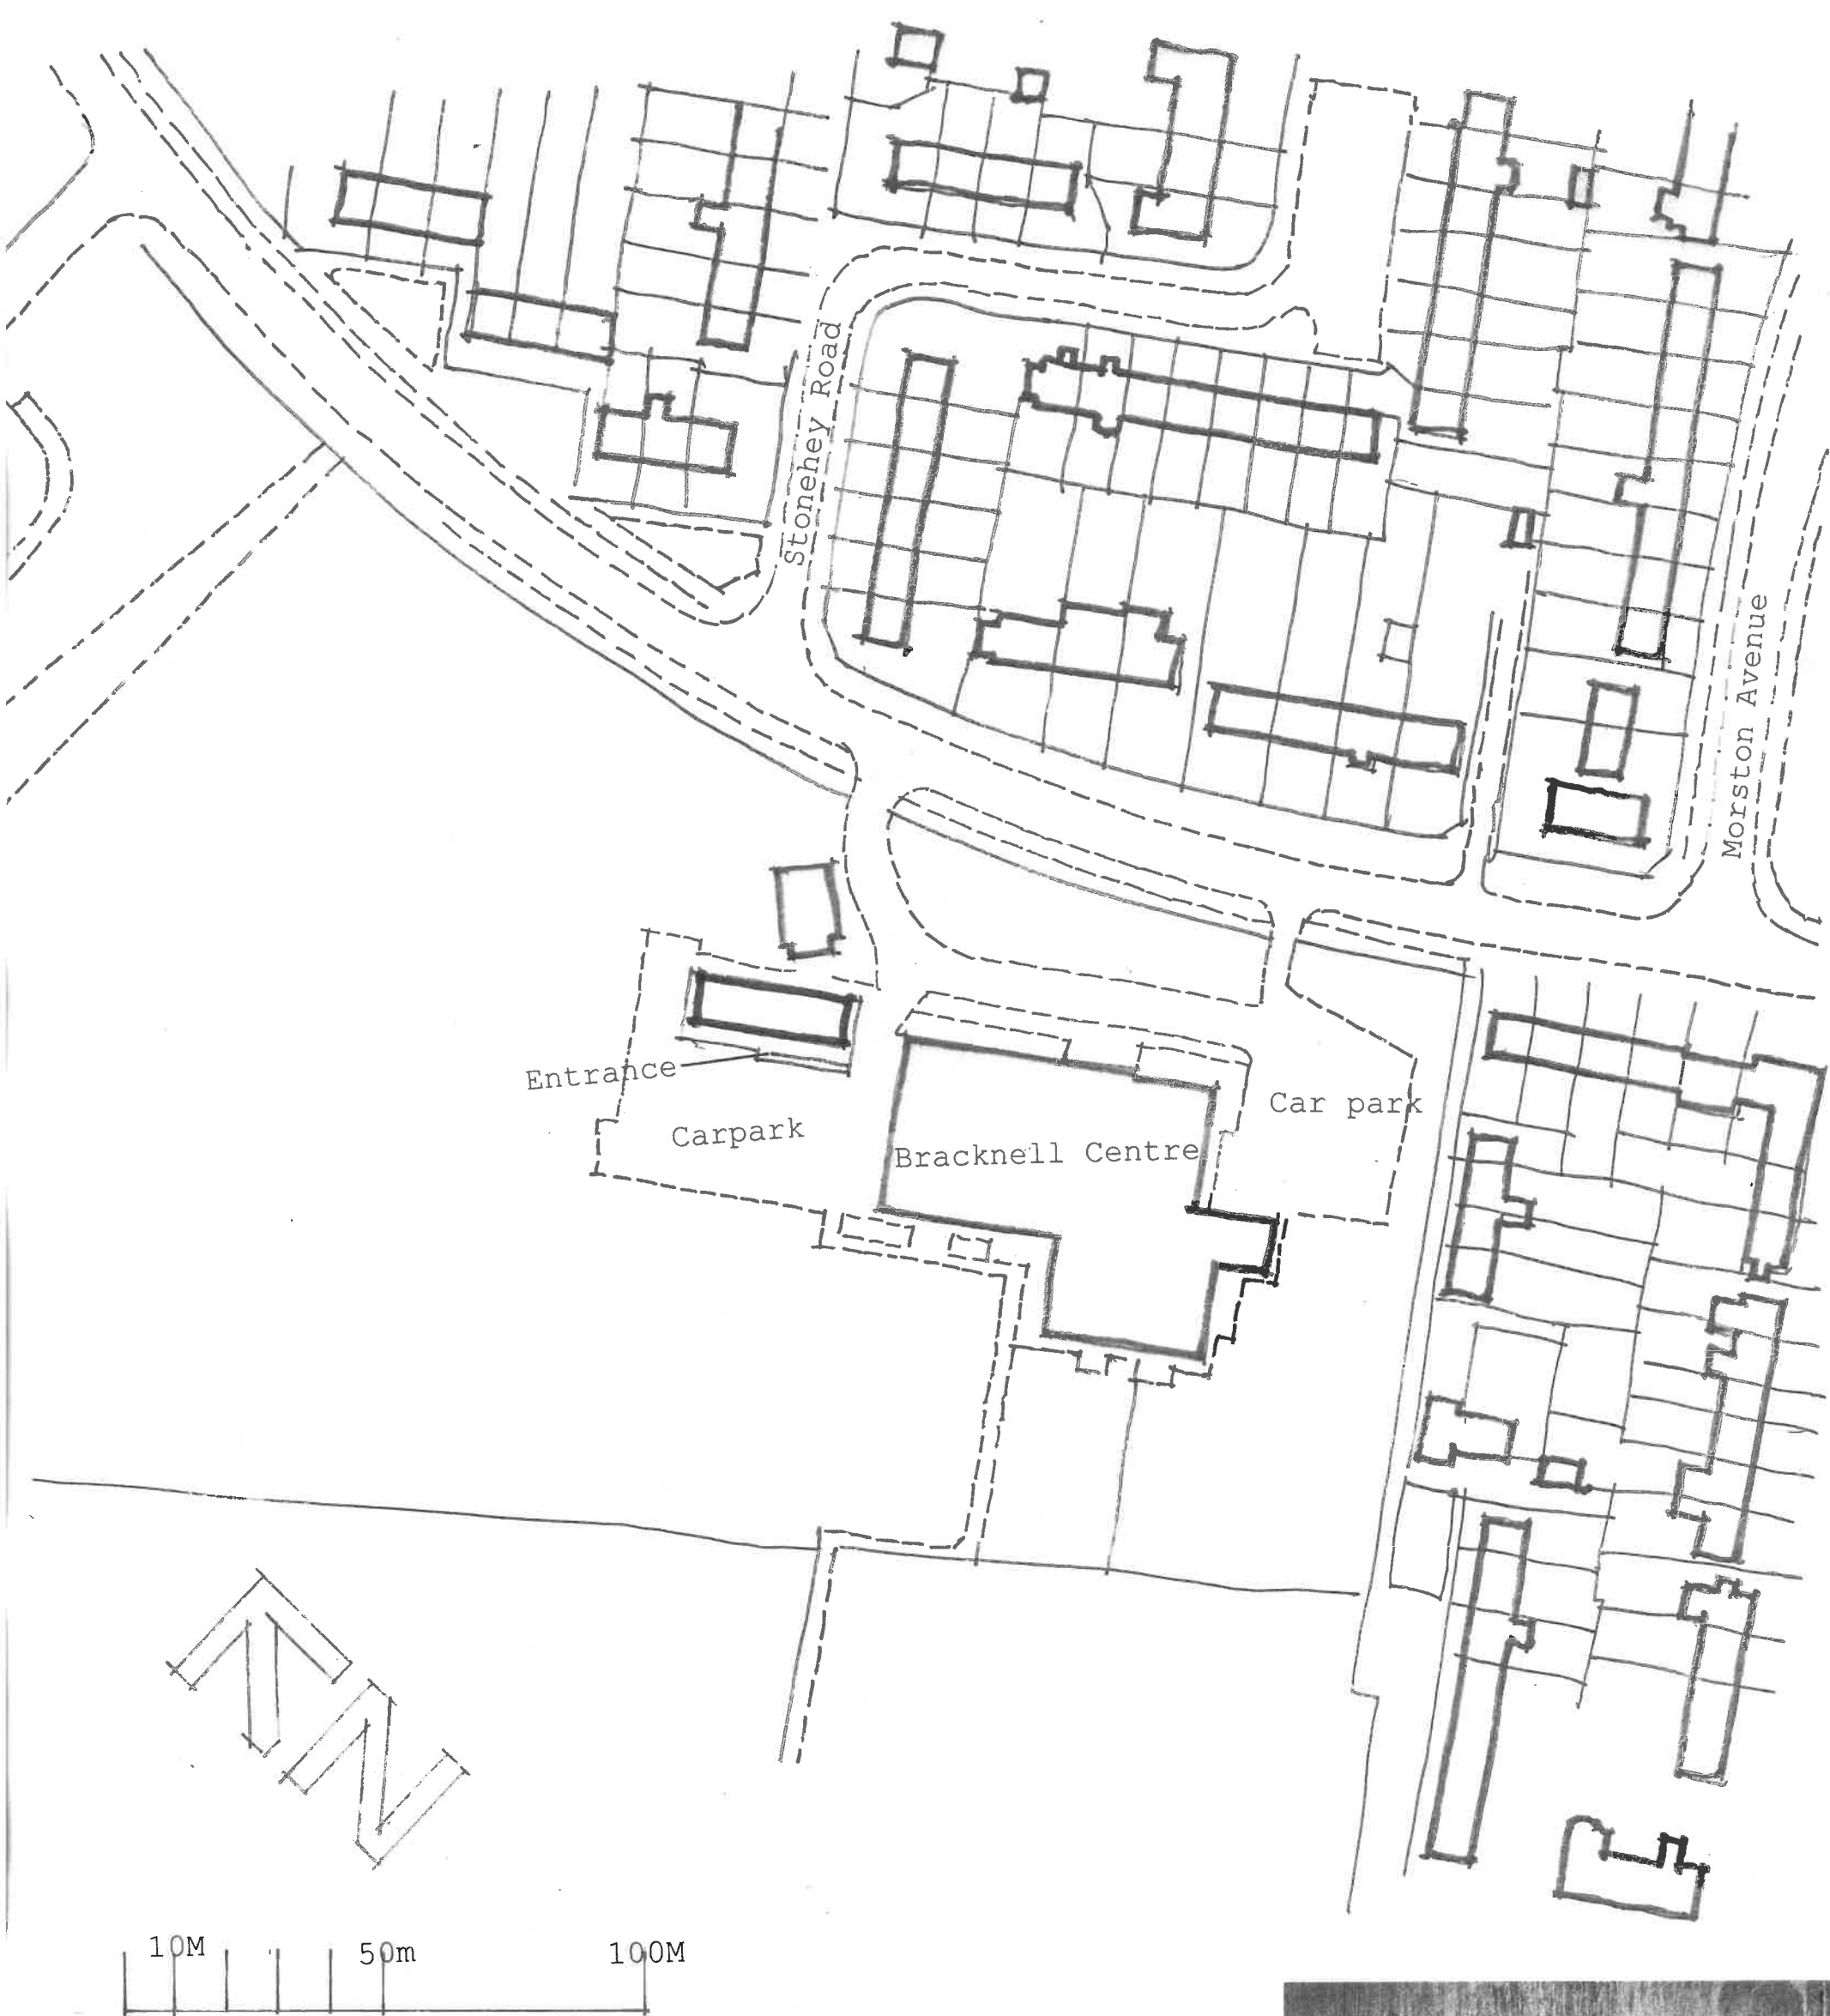

Location Plan Scale 1:1250 @A3

Proposed Classroom Building at
The Bracknell Centre, Bracknell Avenue,
Southdene, Kirkby Knowsley. L32 9PW



31 October 2024

Dwg AL2