




1 Unit A2 - Proposed Section A1
1 : 200

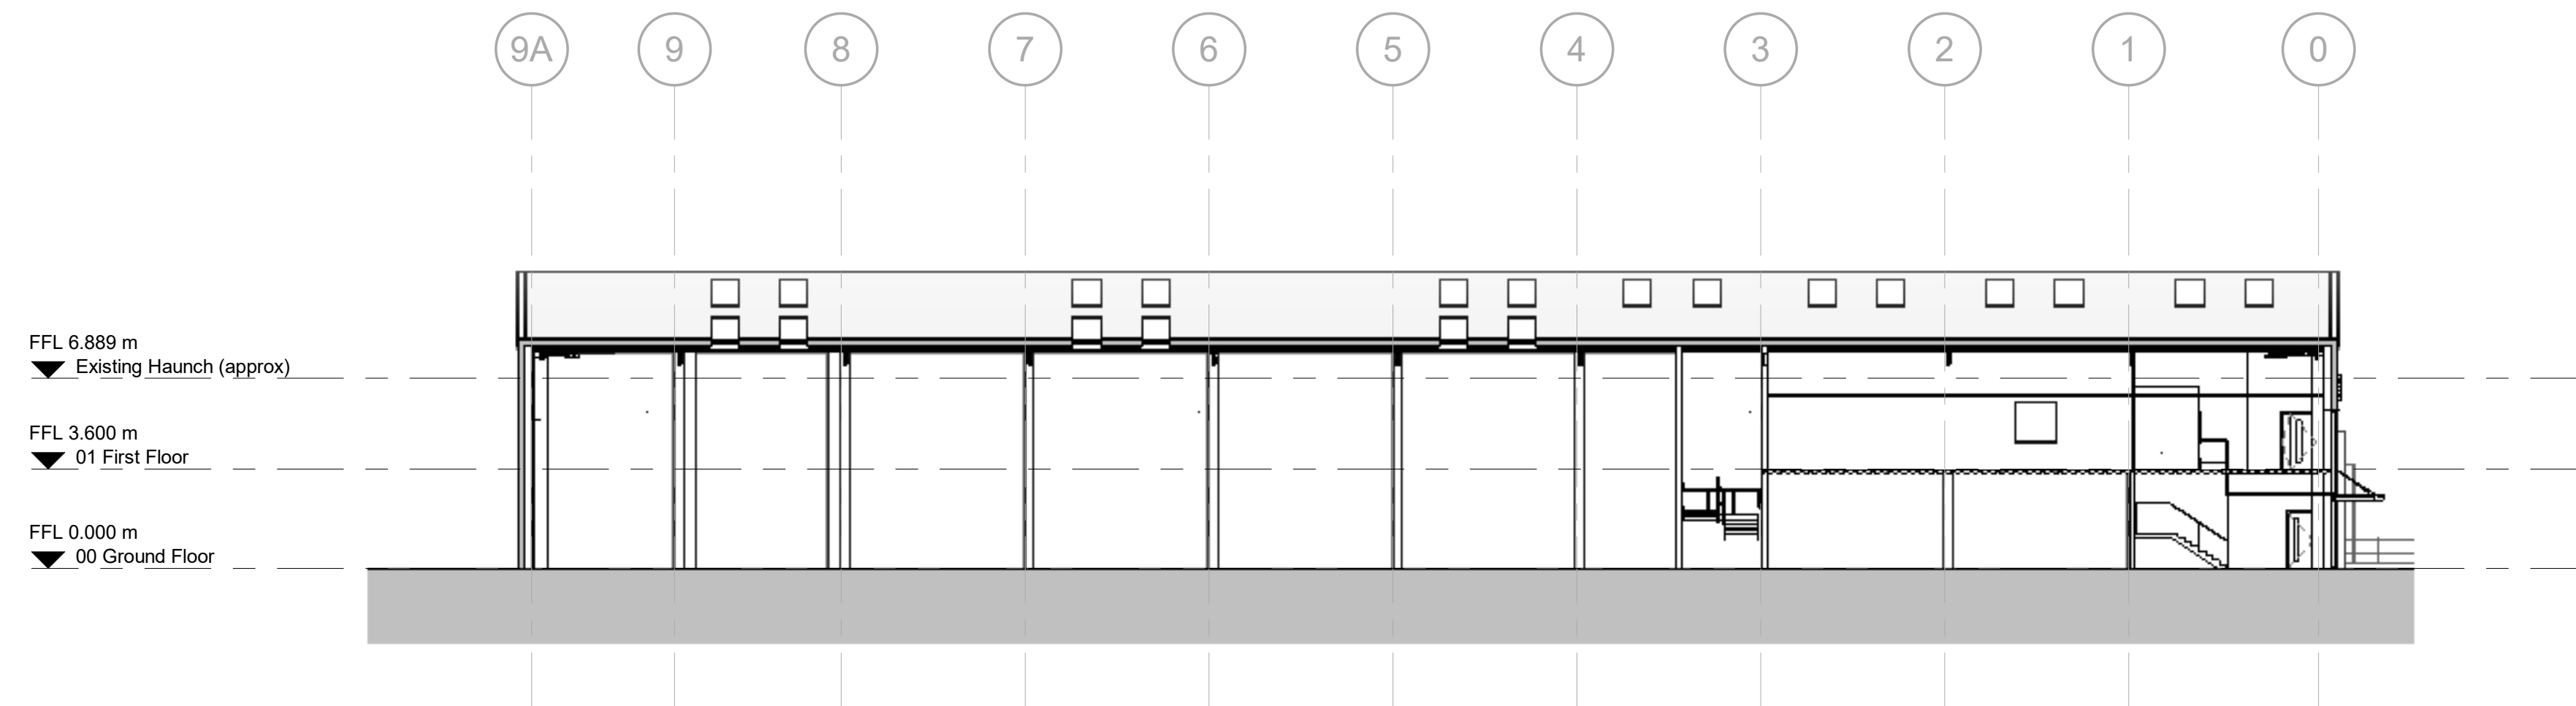

3 Unit A2 - Proposed Section A3
1 : 200

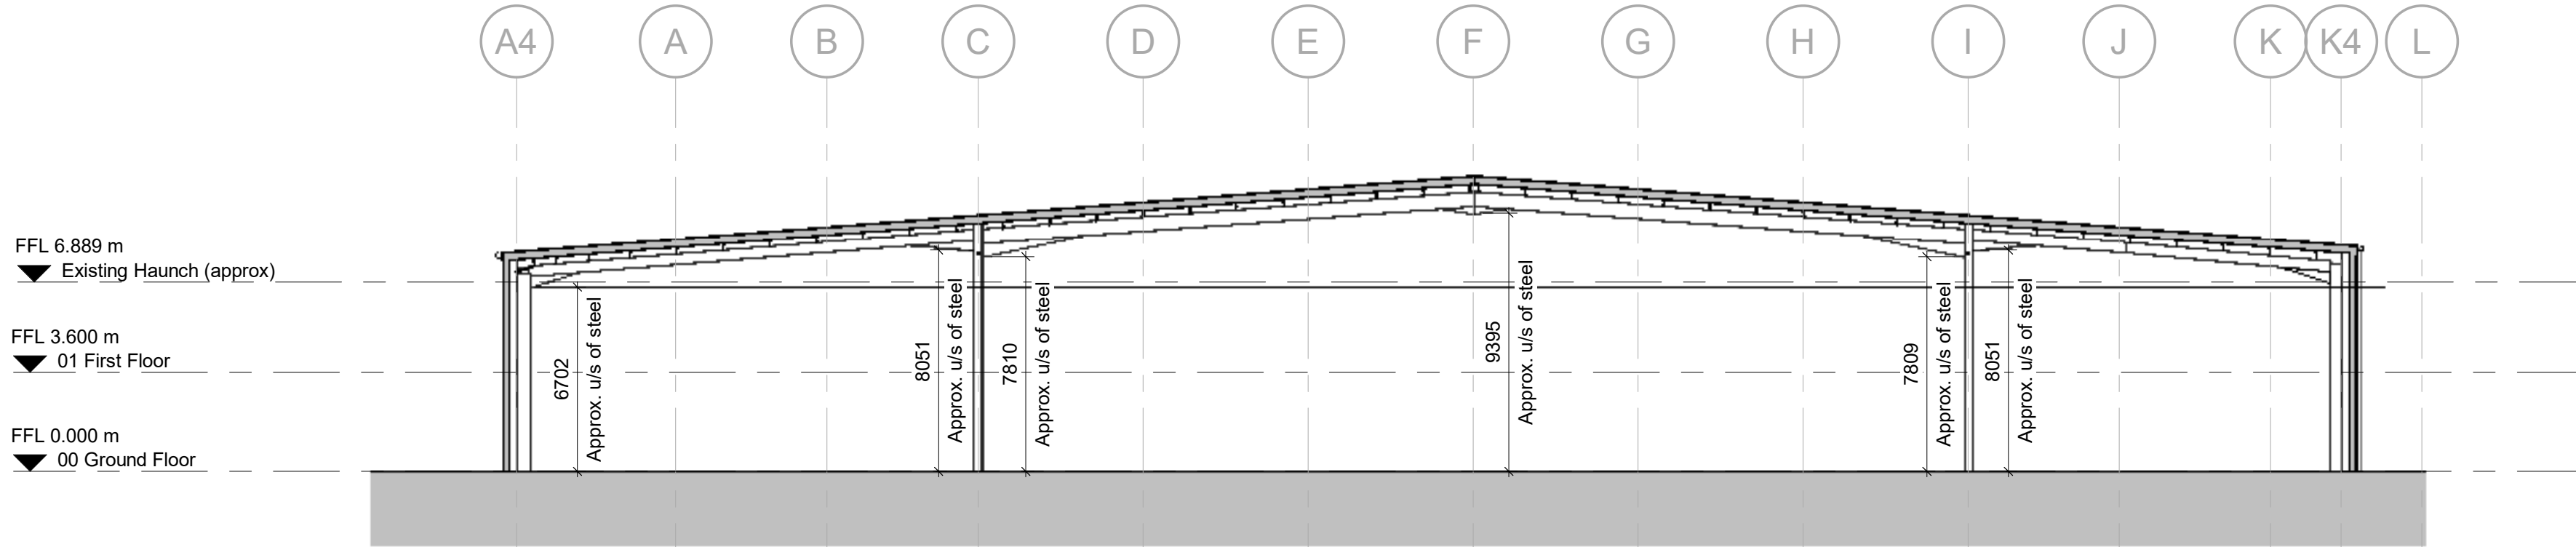

2 Unit A2 - Proposed Section A2
1 : 200

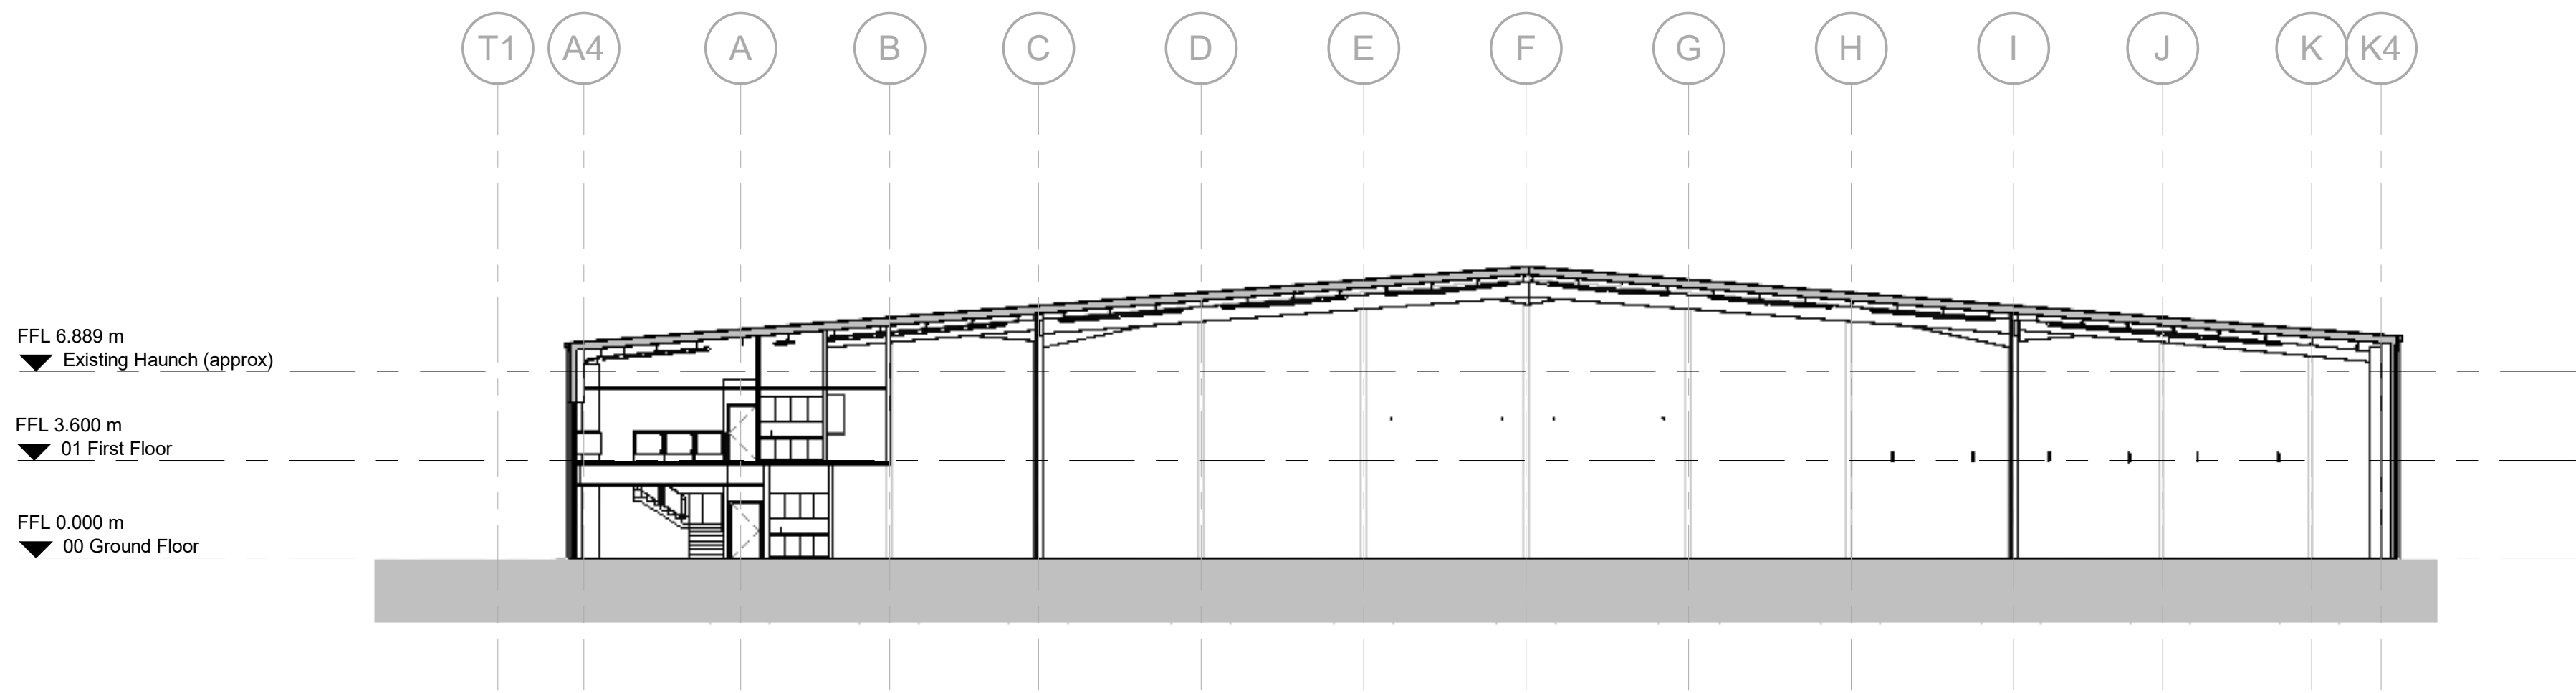

4 Unit A2 - Proposed Section A4
1 : 200

Scale Bars									
1:100	mm	1:200	mm	1:500	mm	1:1000	mm	1:2000	mm
1:100	m	1:200	m	1:500	m	1:1000	m	1:2000	m
1:100	m	1:200	m	1:500	m	1:1000	m	1:2000	m

- NOTES
- All dimensions and levels are to be checked on site.
 - Any discrepancies are to be reported to the architect before any work commences.
 - This drawing shall not be scaled to ascertain any dimensions. Work to figured dimensions only.
 - This drawing shall not be reproduced without express written permission from AEW.
 - Title overlay drawings and ownership boundaries are produced using all reasonable endeavours. AEW cannot be responsible for the accuracy or scale discrepancy of base plans supplied to them.
 - All works are to be undertaken in accordance with Building Regulations and the latest British Standards.
 - All proprietary materials and products are to be used strictly in accordance with the manufacturers recommendations.
- This drawing contains the following model files: -
- 13579-AEW-B2-XX-M3-A-0002_Existing Survey

CDM 2015	
Client notified of duties:	06/08/23
Principal Designer:	TBC
Unless noted below, all known hazards have been highlighted on the drawing.	
Cavities notes - Steel structure columns / beams locations / sizes are indicative only and subject structural engineers design	
U-VALUE NOTE U-values based on current part - L - Table 4.1, Wall and roof thickness may change subject to SBEM calculation.	

Revision			DW / ES		DRS	
Rev	Date	Description	Drawn	Checked	By	
S2	13/12/24	Initial Issue				
Status						
Issue for information						
drawing stage			RIBA Stage 3 - Planning			
client			DAVOS Property Developments Limited			
project			Huyton, Sovereign Phase 2 - Unit A & B (Warehouse)			
drawing title			Unit A2 - Proposed GA Sections			
date			02/12/24		drawn DW / ES	
scale @ A0			As indicated		checked DRS	