


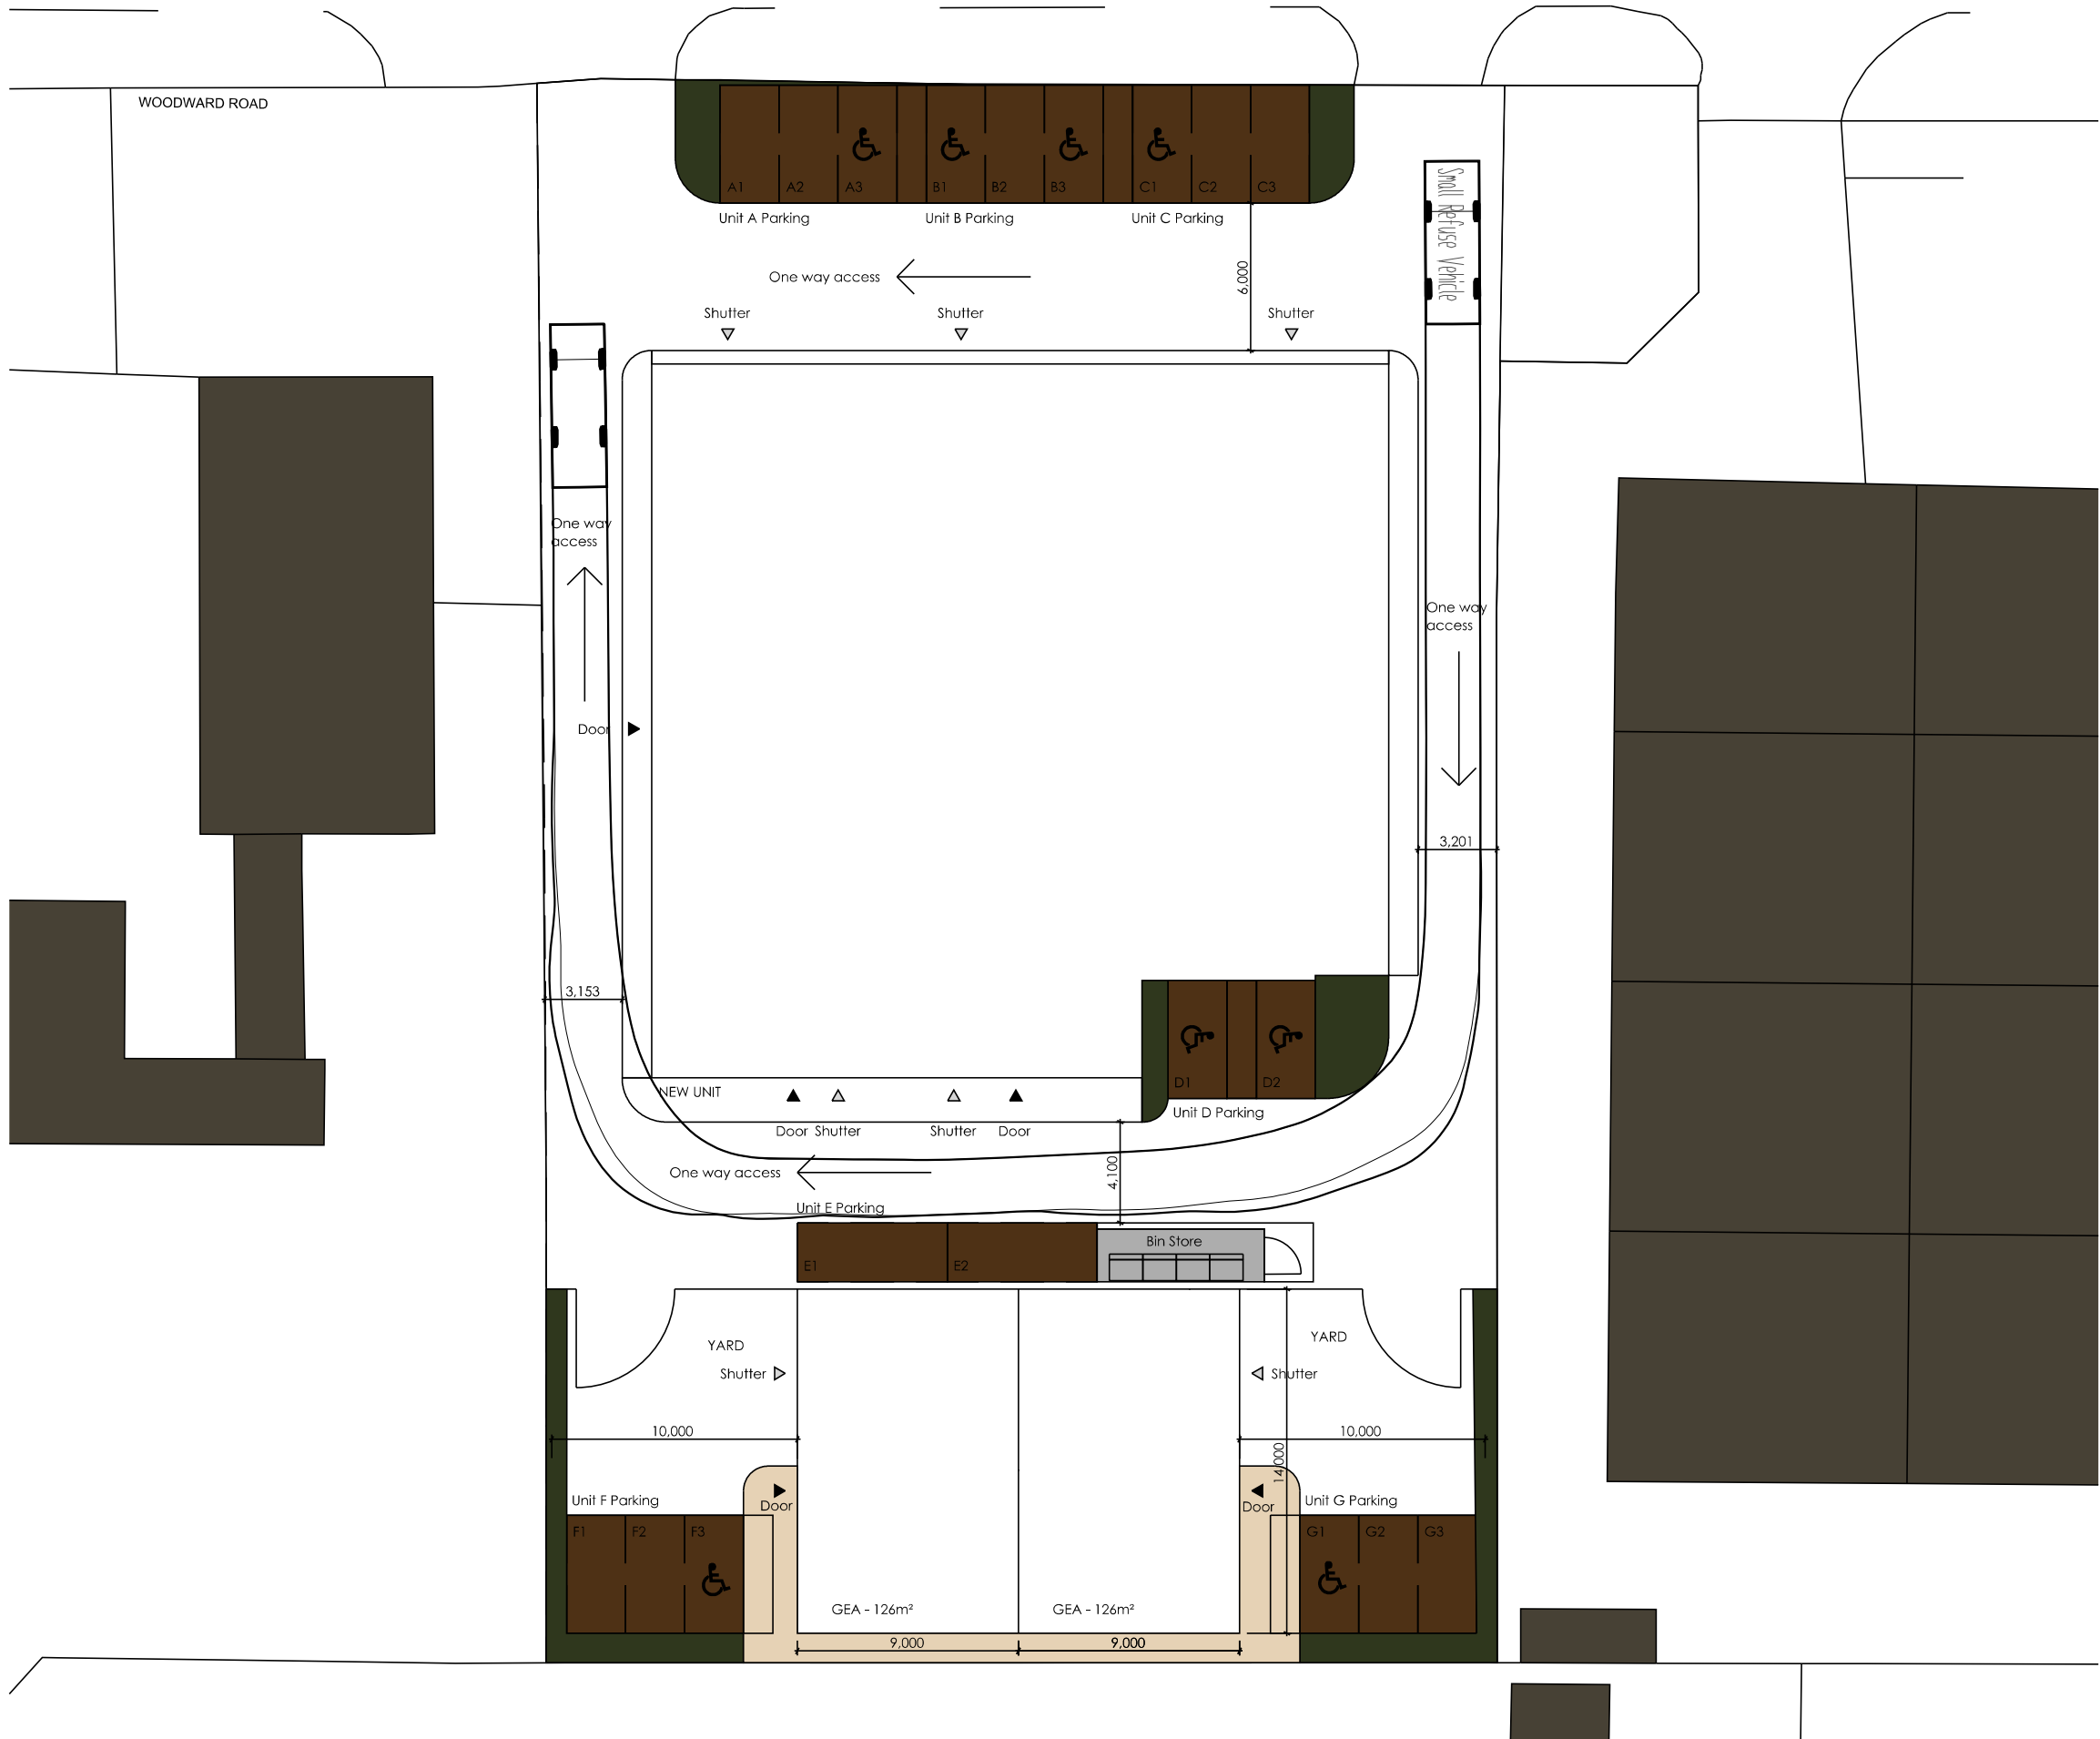

NOTES

ALL DIMENSIONS ARE TO BE CHECKED ON SITE. ANY DISCREPANCIES ARE TO BE REPORTED TO THE ARCHITECT BEFORE ANY WORK COMMENCES. THIS DRAWING SHALL NOT BE SCALED TO ASCERTAIN ANY DIMENSIONS WORK TO FIGURED DIMS ONLY. READ IN CONJUNCTION WITH ALL RELEVANT DETAILS, SPECIFICATIONS, CONSULTANTS , SPECIALISTS AND SUBCONTRACTORS DRAWINGS / SPECIFICATIONS. THIS DRAWING IS THE SUBJECT OF COPYRIGHT WHICH VESTS IN UNIT 3 DESIGN STUDIO LIMITED. IT IS AN INFRINGEMENT OF COPYRIGHT TO REPRODUCE THIS DRAWING, BY WHATEVER MEANS, INCLUDING ELECTRONIC, WITHOUT THE EXPRESS WRITTEN CONSENT OF UNIT 3 DESIGN STUDIO LIMITED WHICH RESERVES ALL RIGHTS

01	18.02.2025	AF	Issued for Planning
REV	DATE	DRN	
STATUS		STAGE 3 - PLANNING	

CLIENT:	HARTLEY INVESTMENTS

PROJECT NUMBER	241003
PROJECT	WOODWARD ROAD
SITE LOCATION	16 Woodward Road, Kirkby L33 7UZ

22A Jordan Street,
Liverpool,
L1 0BP

T: 0151 203 1117
E: mail@unit3-designstudio.com
w: www.unit3-designstudio.com

DRAWING No.	AL-83-001		
DRAWING NAME	REFUSE VEHICLE TRACKING		
REVISION	01	SCALE - NTS	SHEET SIZE - A3
DATE - 18.02.25		DRAWN - AF	CHECKED - AF