
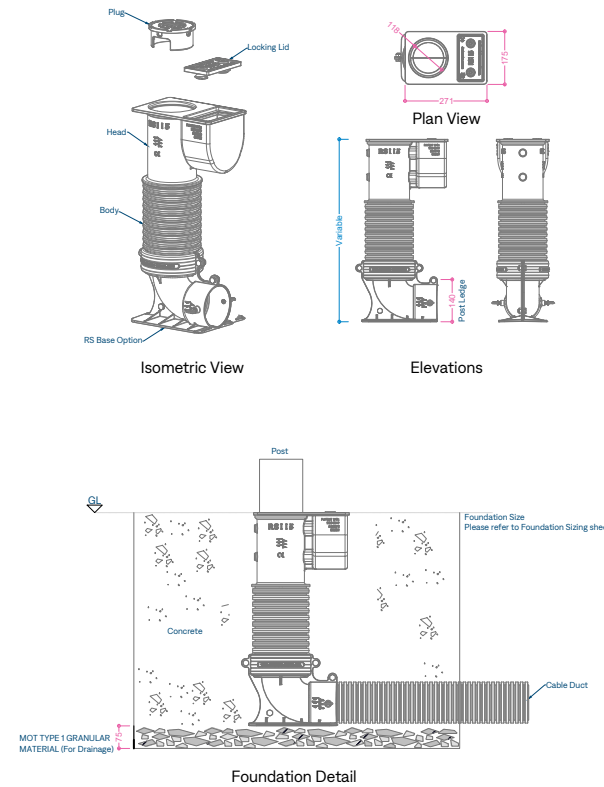


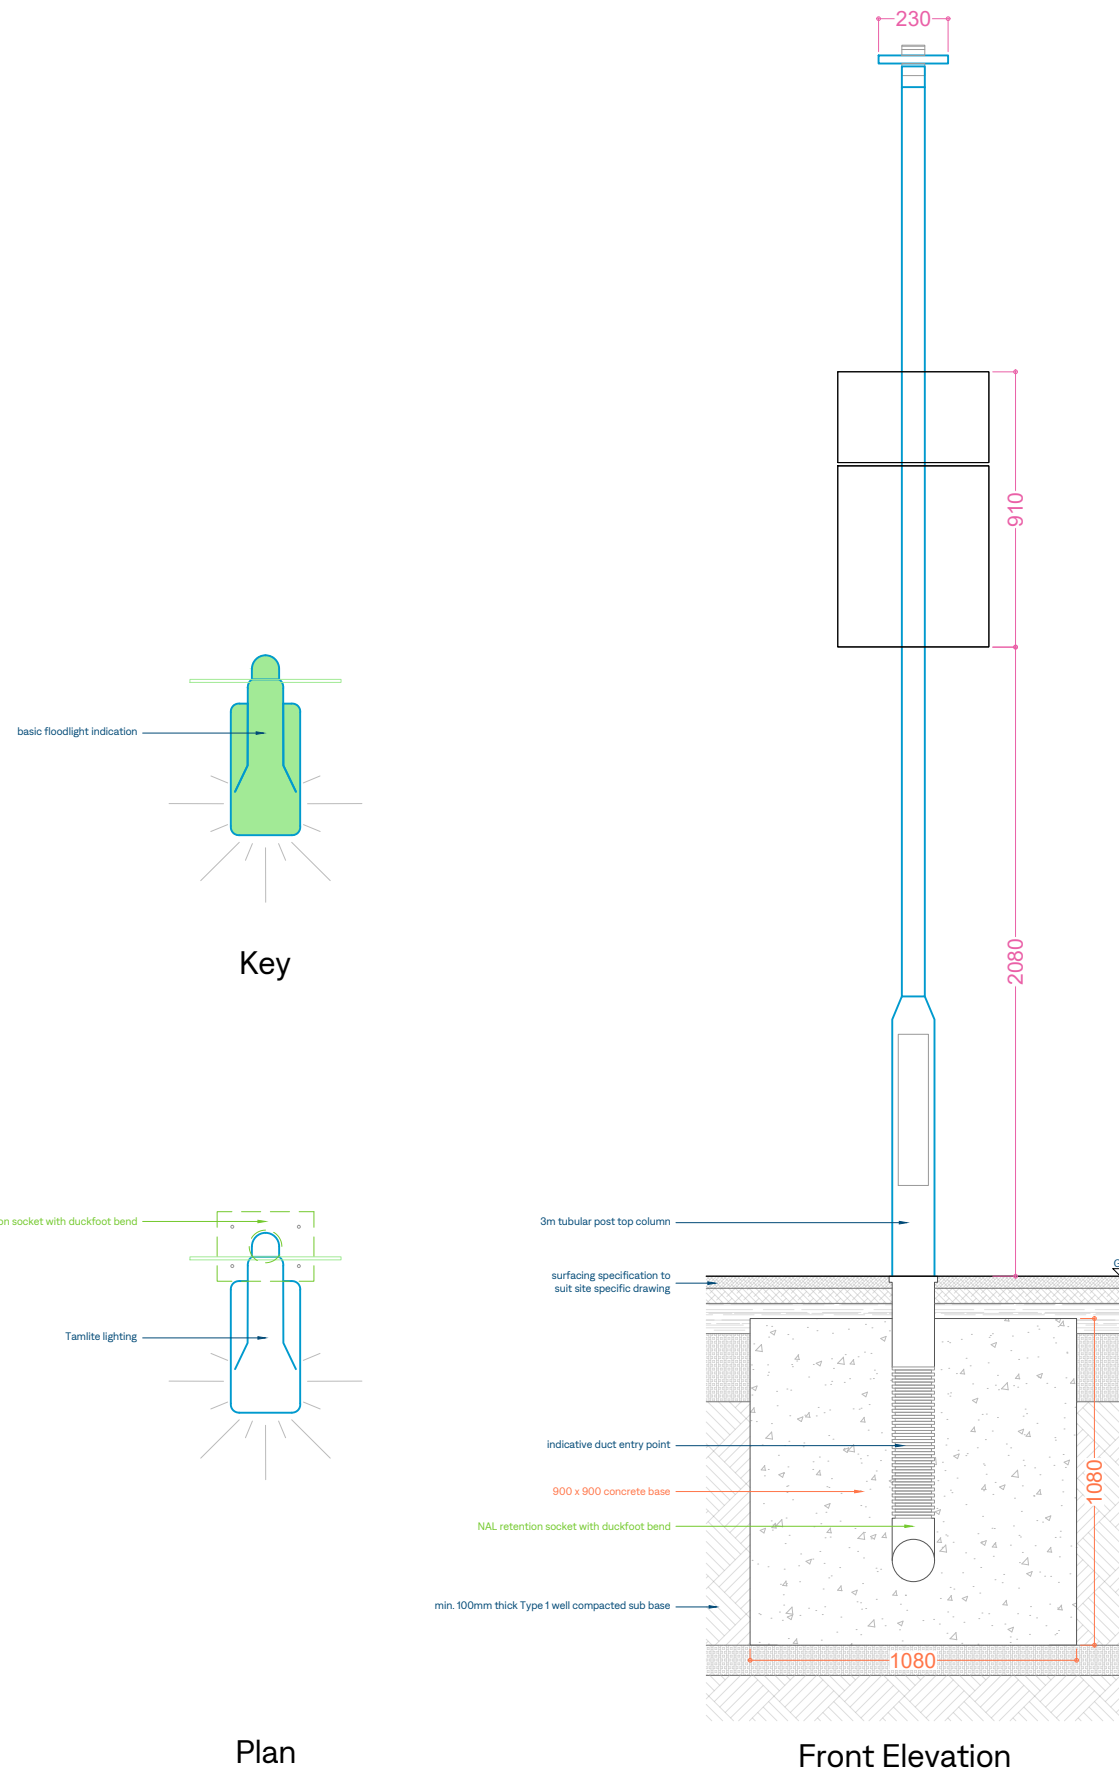

NAL Foundation - Retention Socket with Duckfoot Bend

C	26/02/24	MT	Concert foundation modified
B	01/02/24	MT	Pole height amended
A	25/01/24	MT	Sign face modified and dimensions added
rev	date	by	description

Drawing Title:		
EV Equipment		
Proposed Floodlight		
Option 1		

Stage:		
STANDARDS		

Date:	January 2024	Drawn By:	MT	Size:	A3
Scale:	1:25	Drawing Number:	SI24-SD-13-01	Rev:	C

