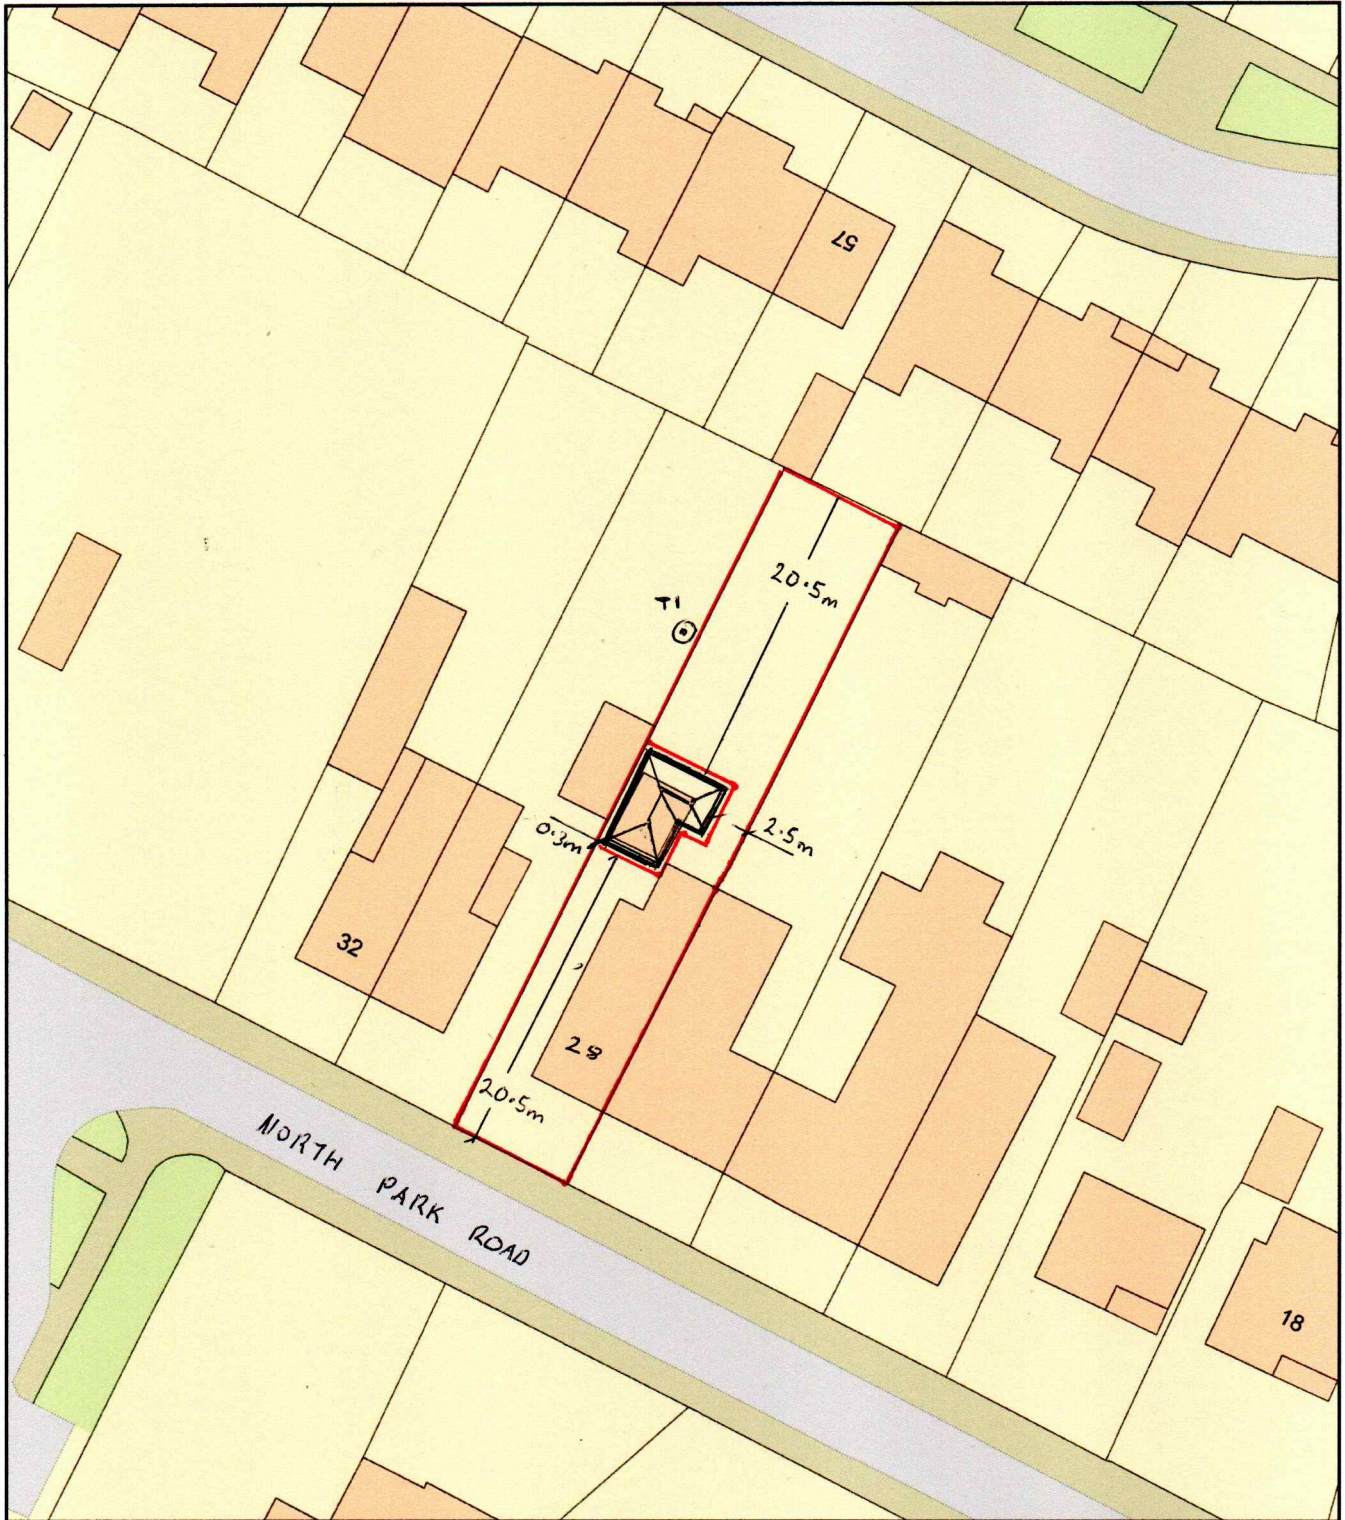


Plan Produced for: Clearview Home Improvements

Date Produced: 23 Jan 2023

Plan Reference Number: TQRQM23023150540678

Scale: 1:500 @ A4