




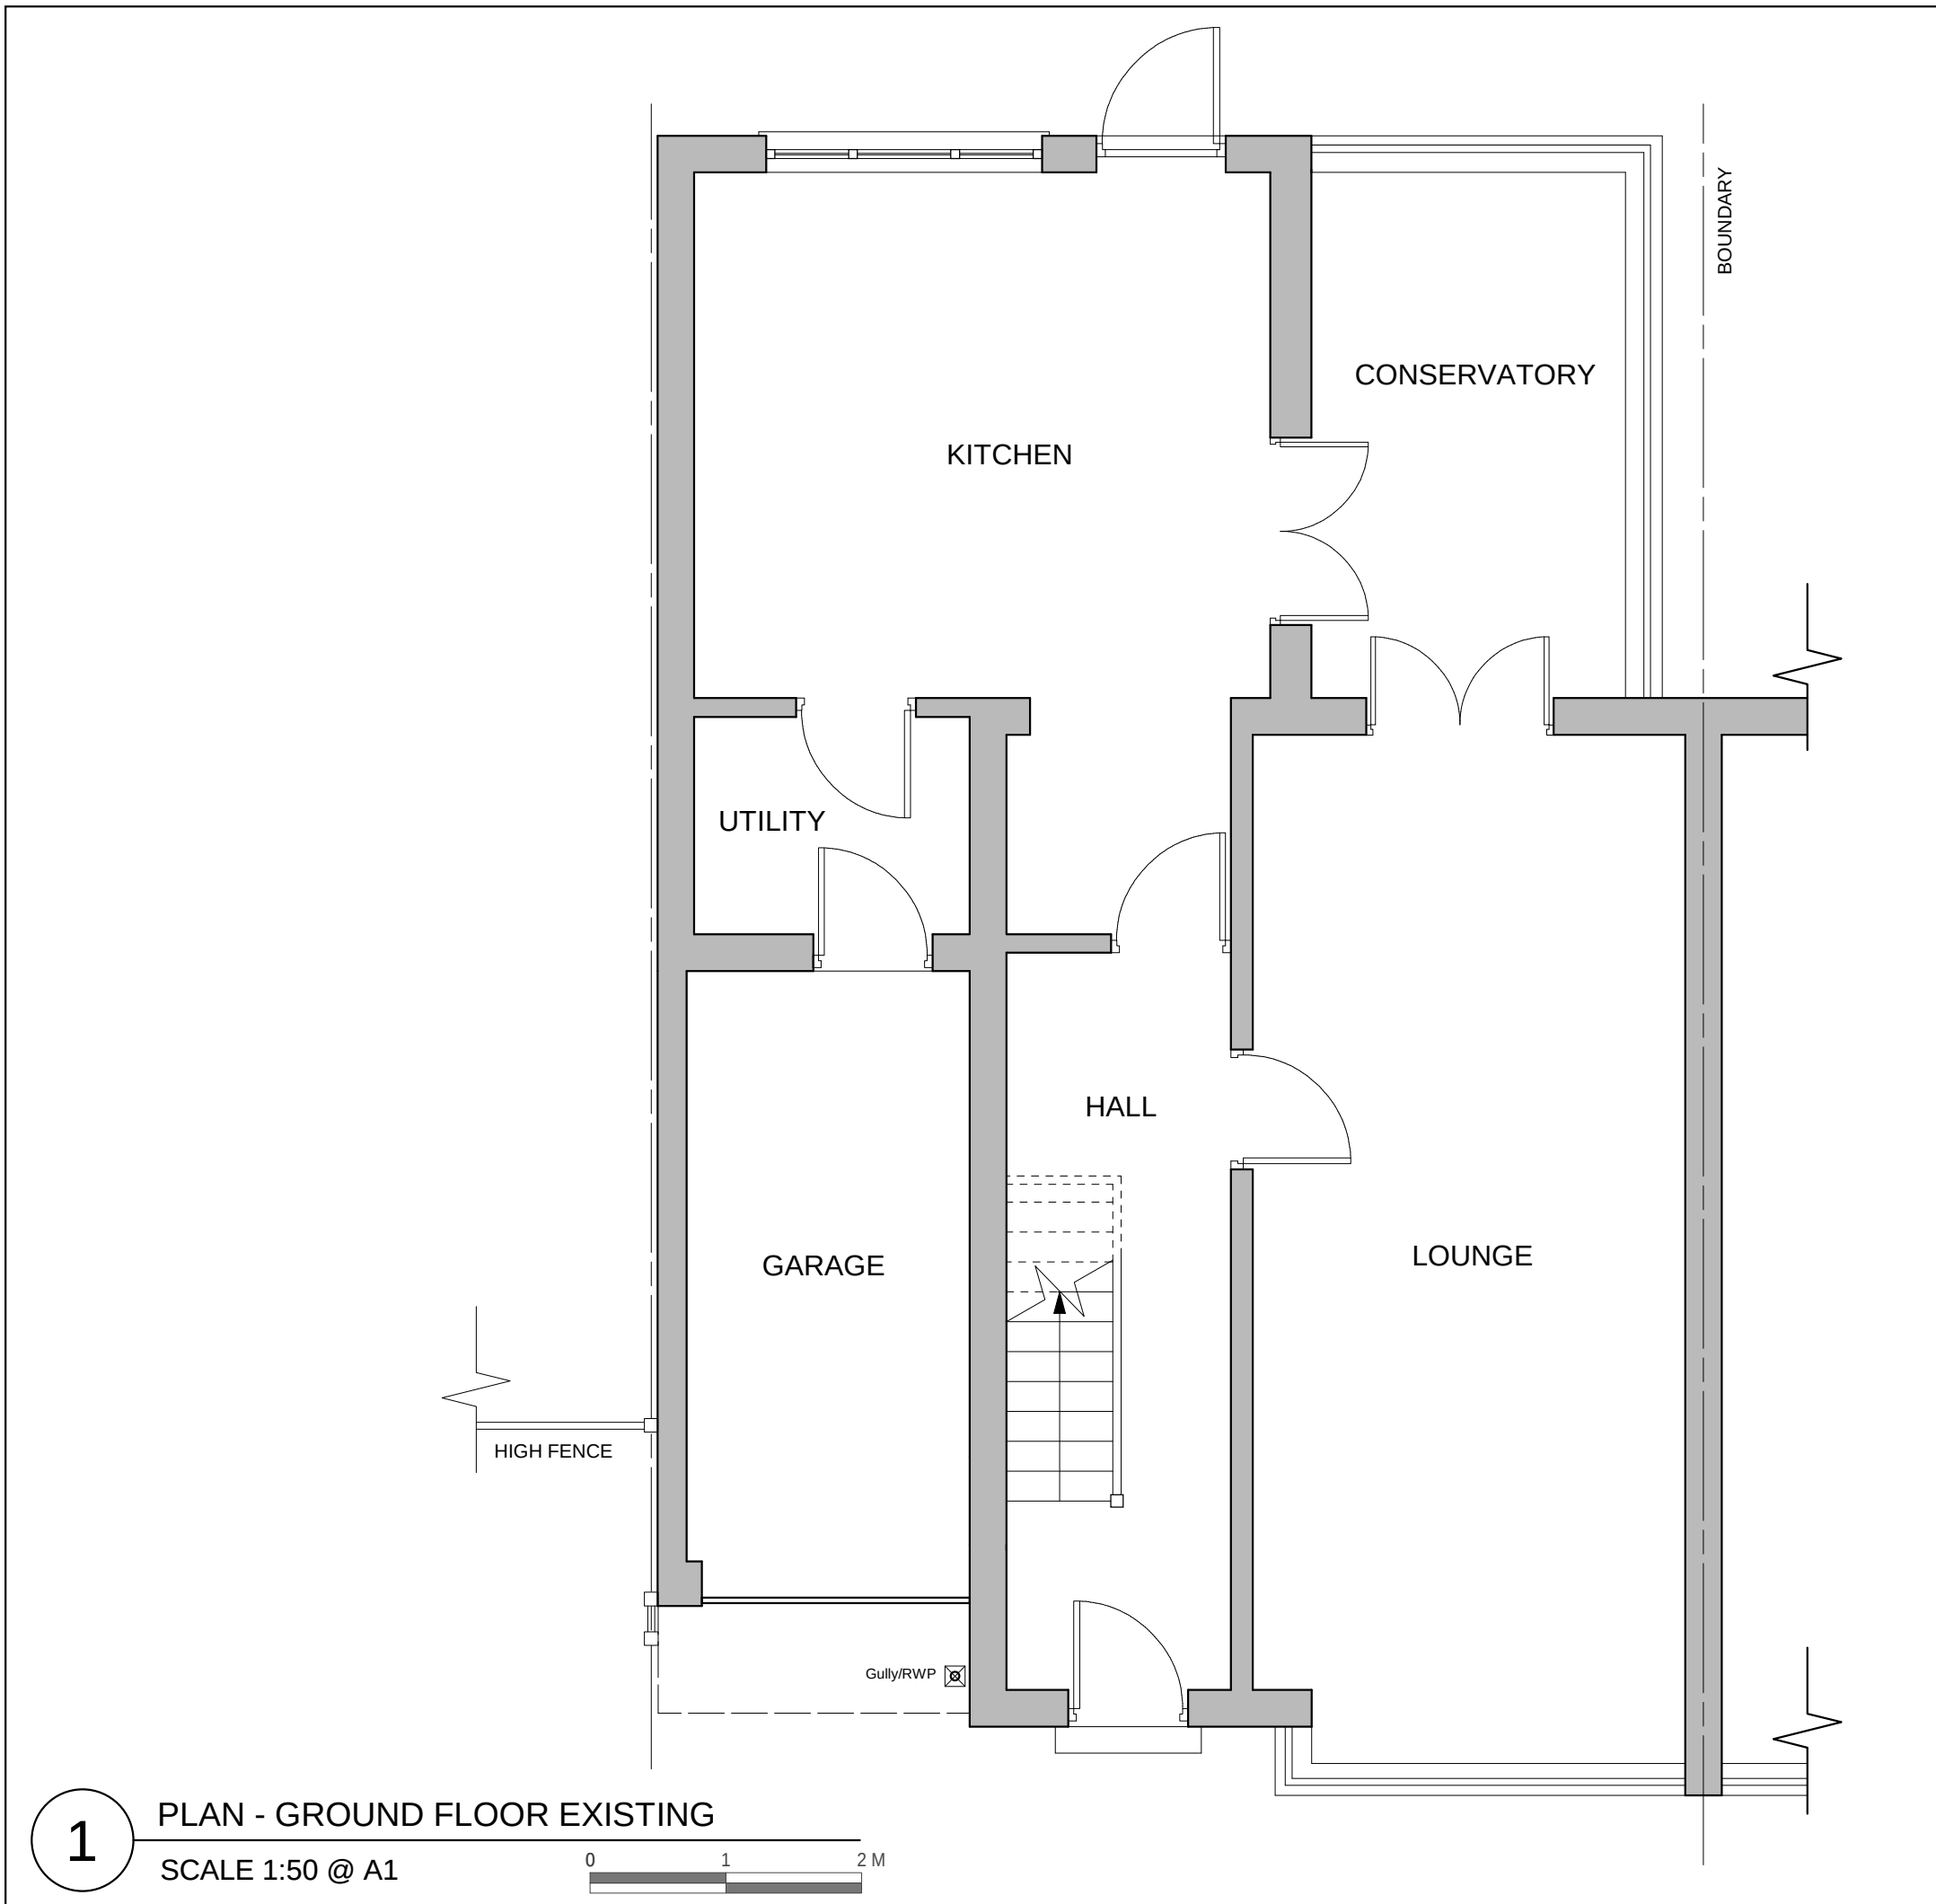


1 PLAN - GROUND FLOOR EXISTING
SCALE 1:50 @ A1

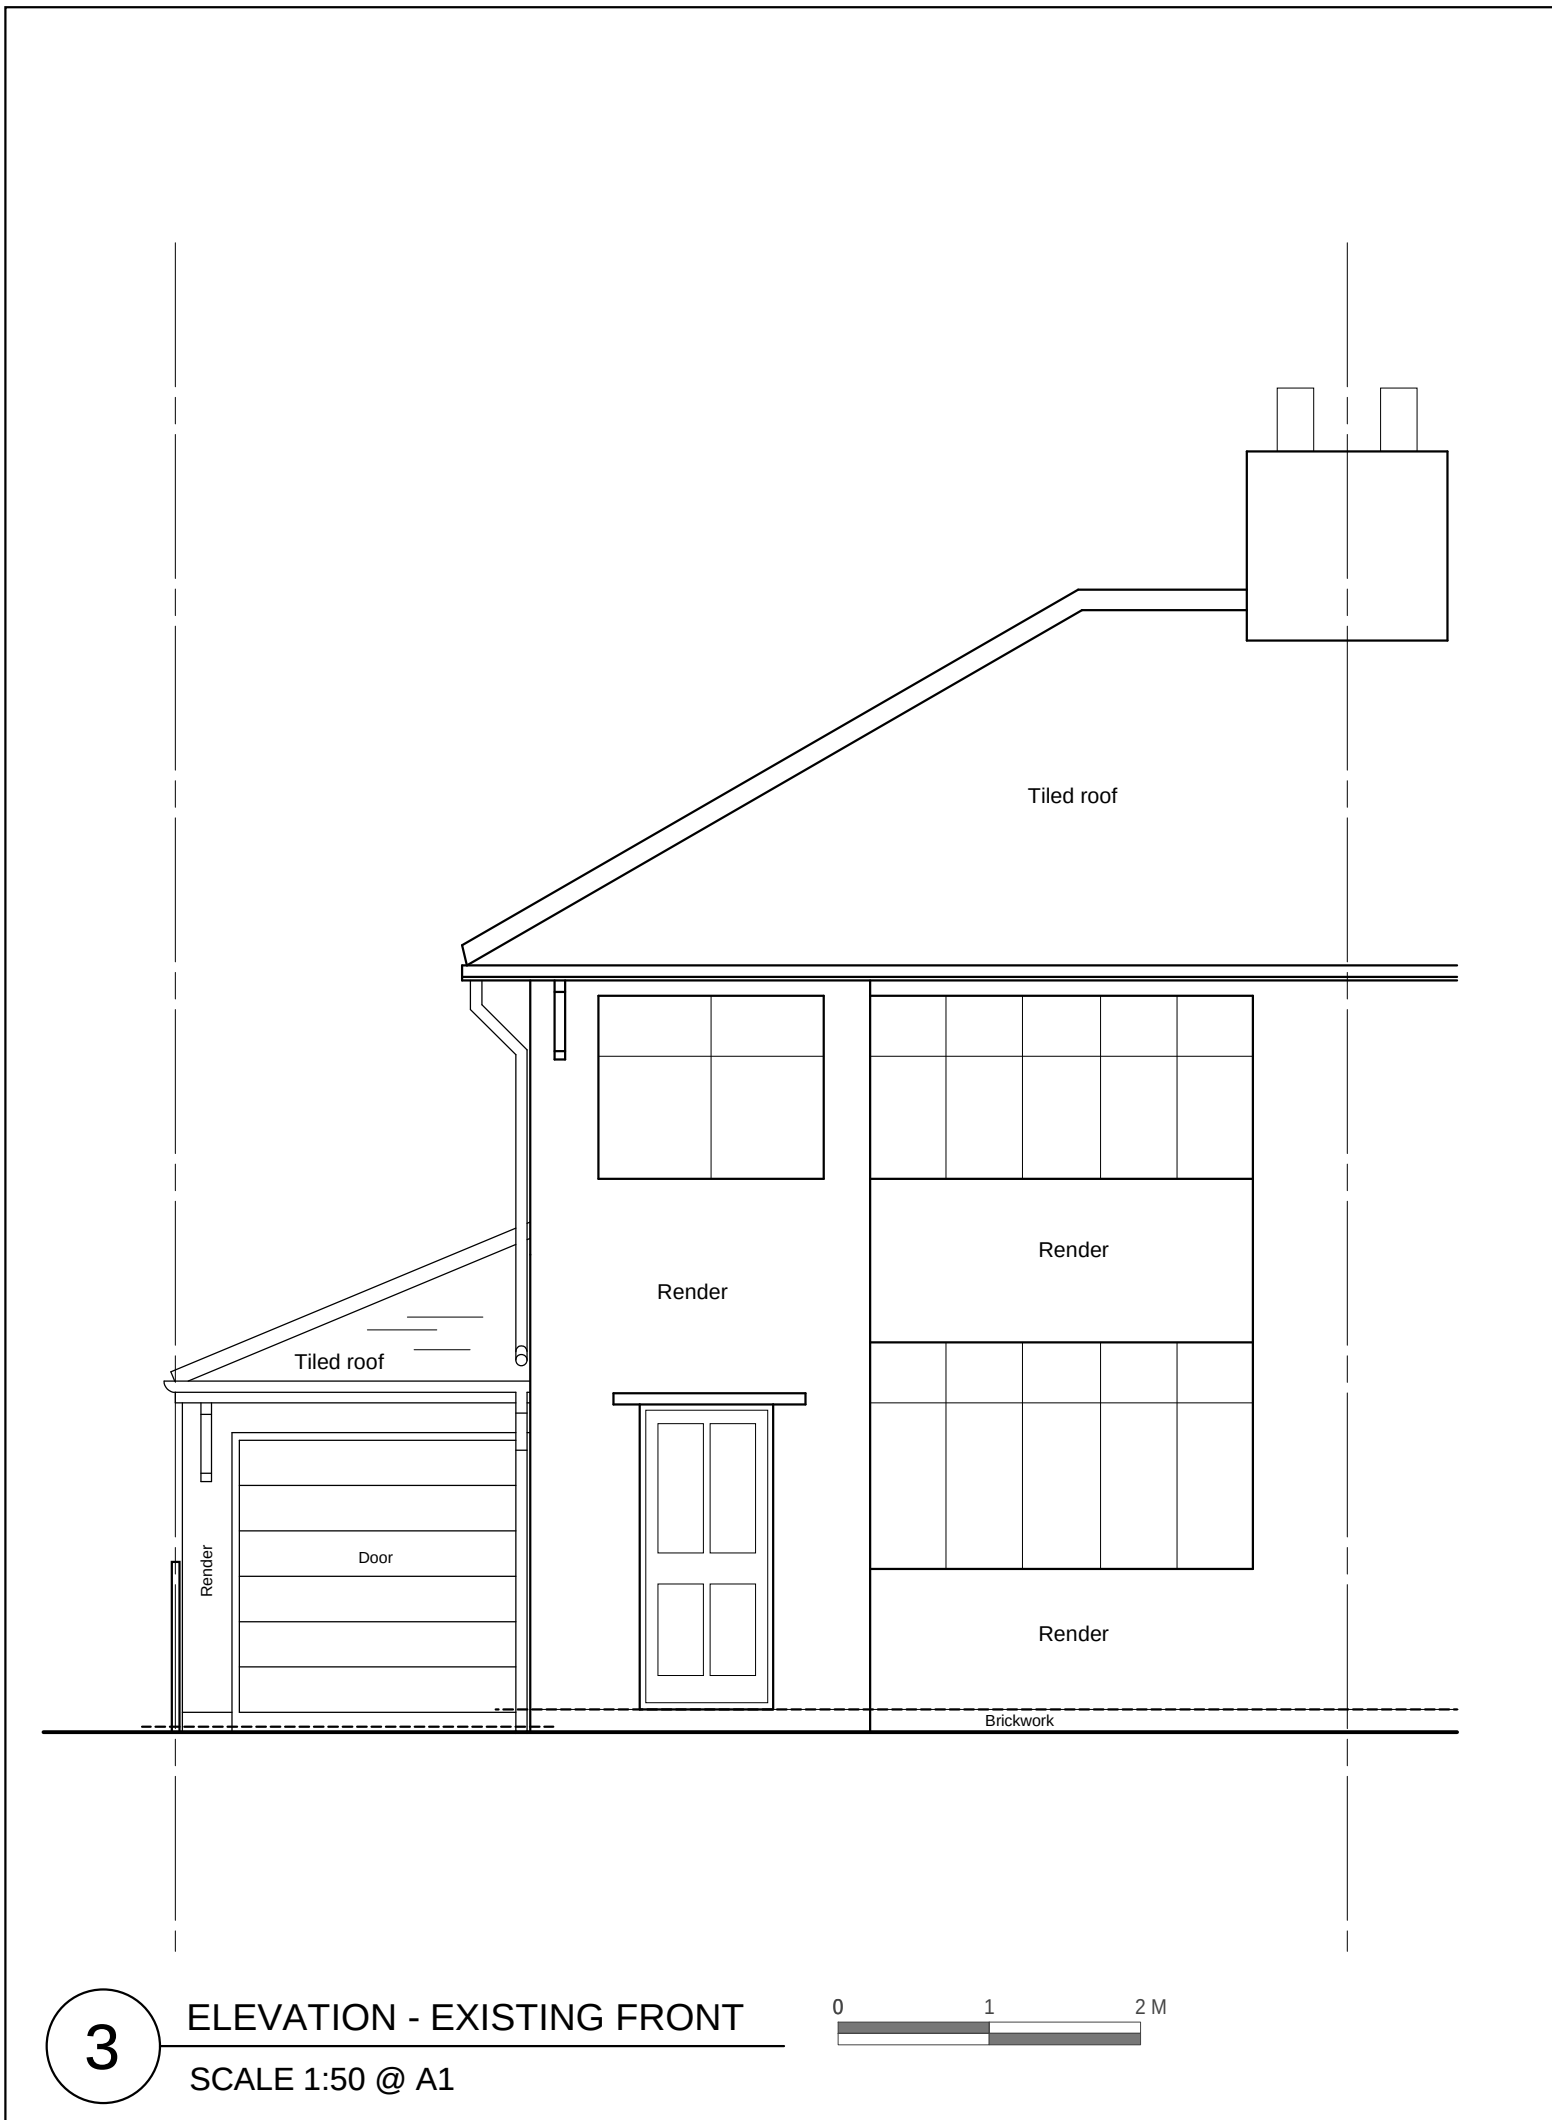


3 ELEVATION - EXISTING FRONT
SCALE 1:50 @ A1

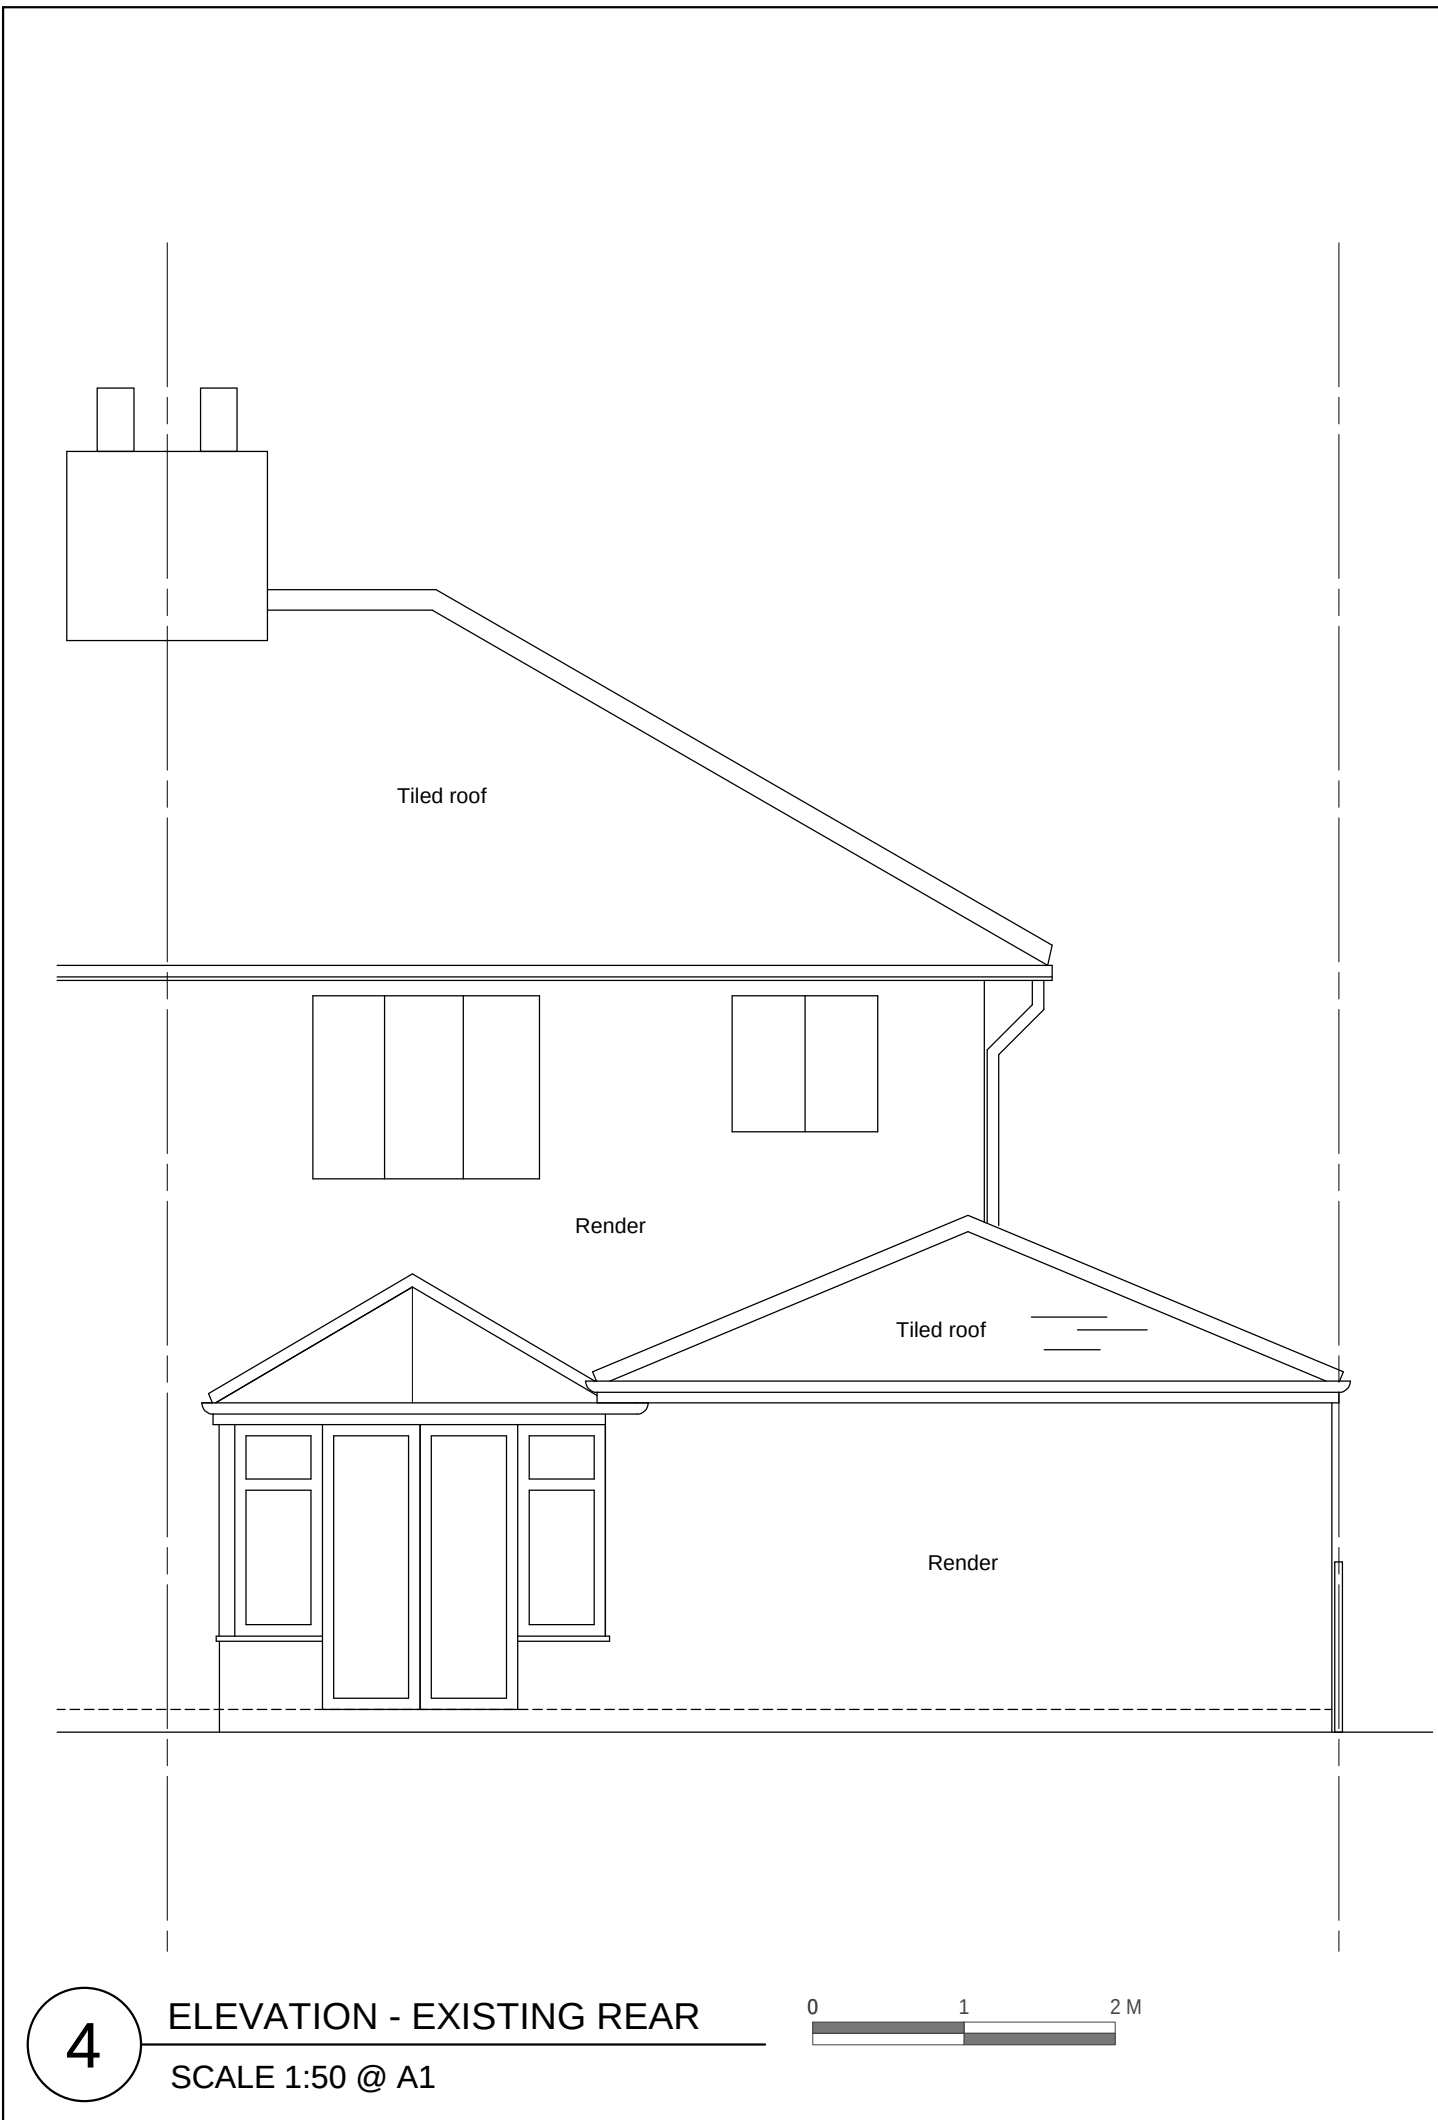


4 ELEVATION - EXISTING REAR
SCALE 1:50 @ A1

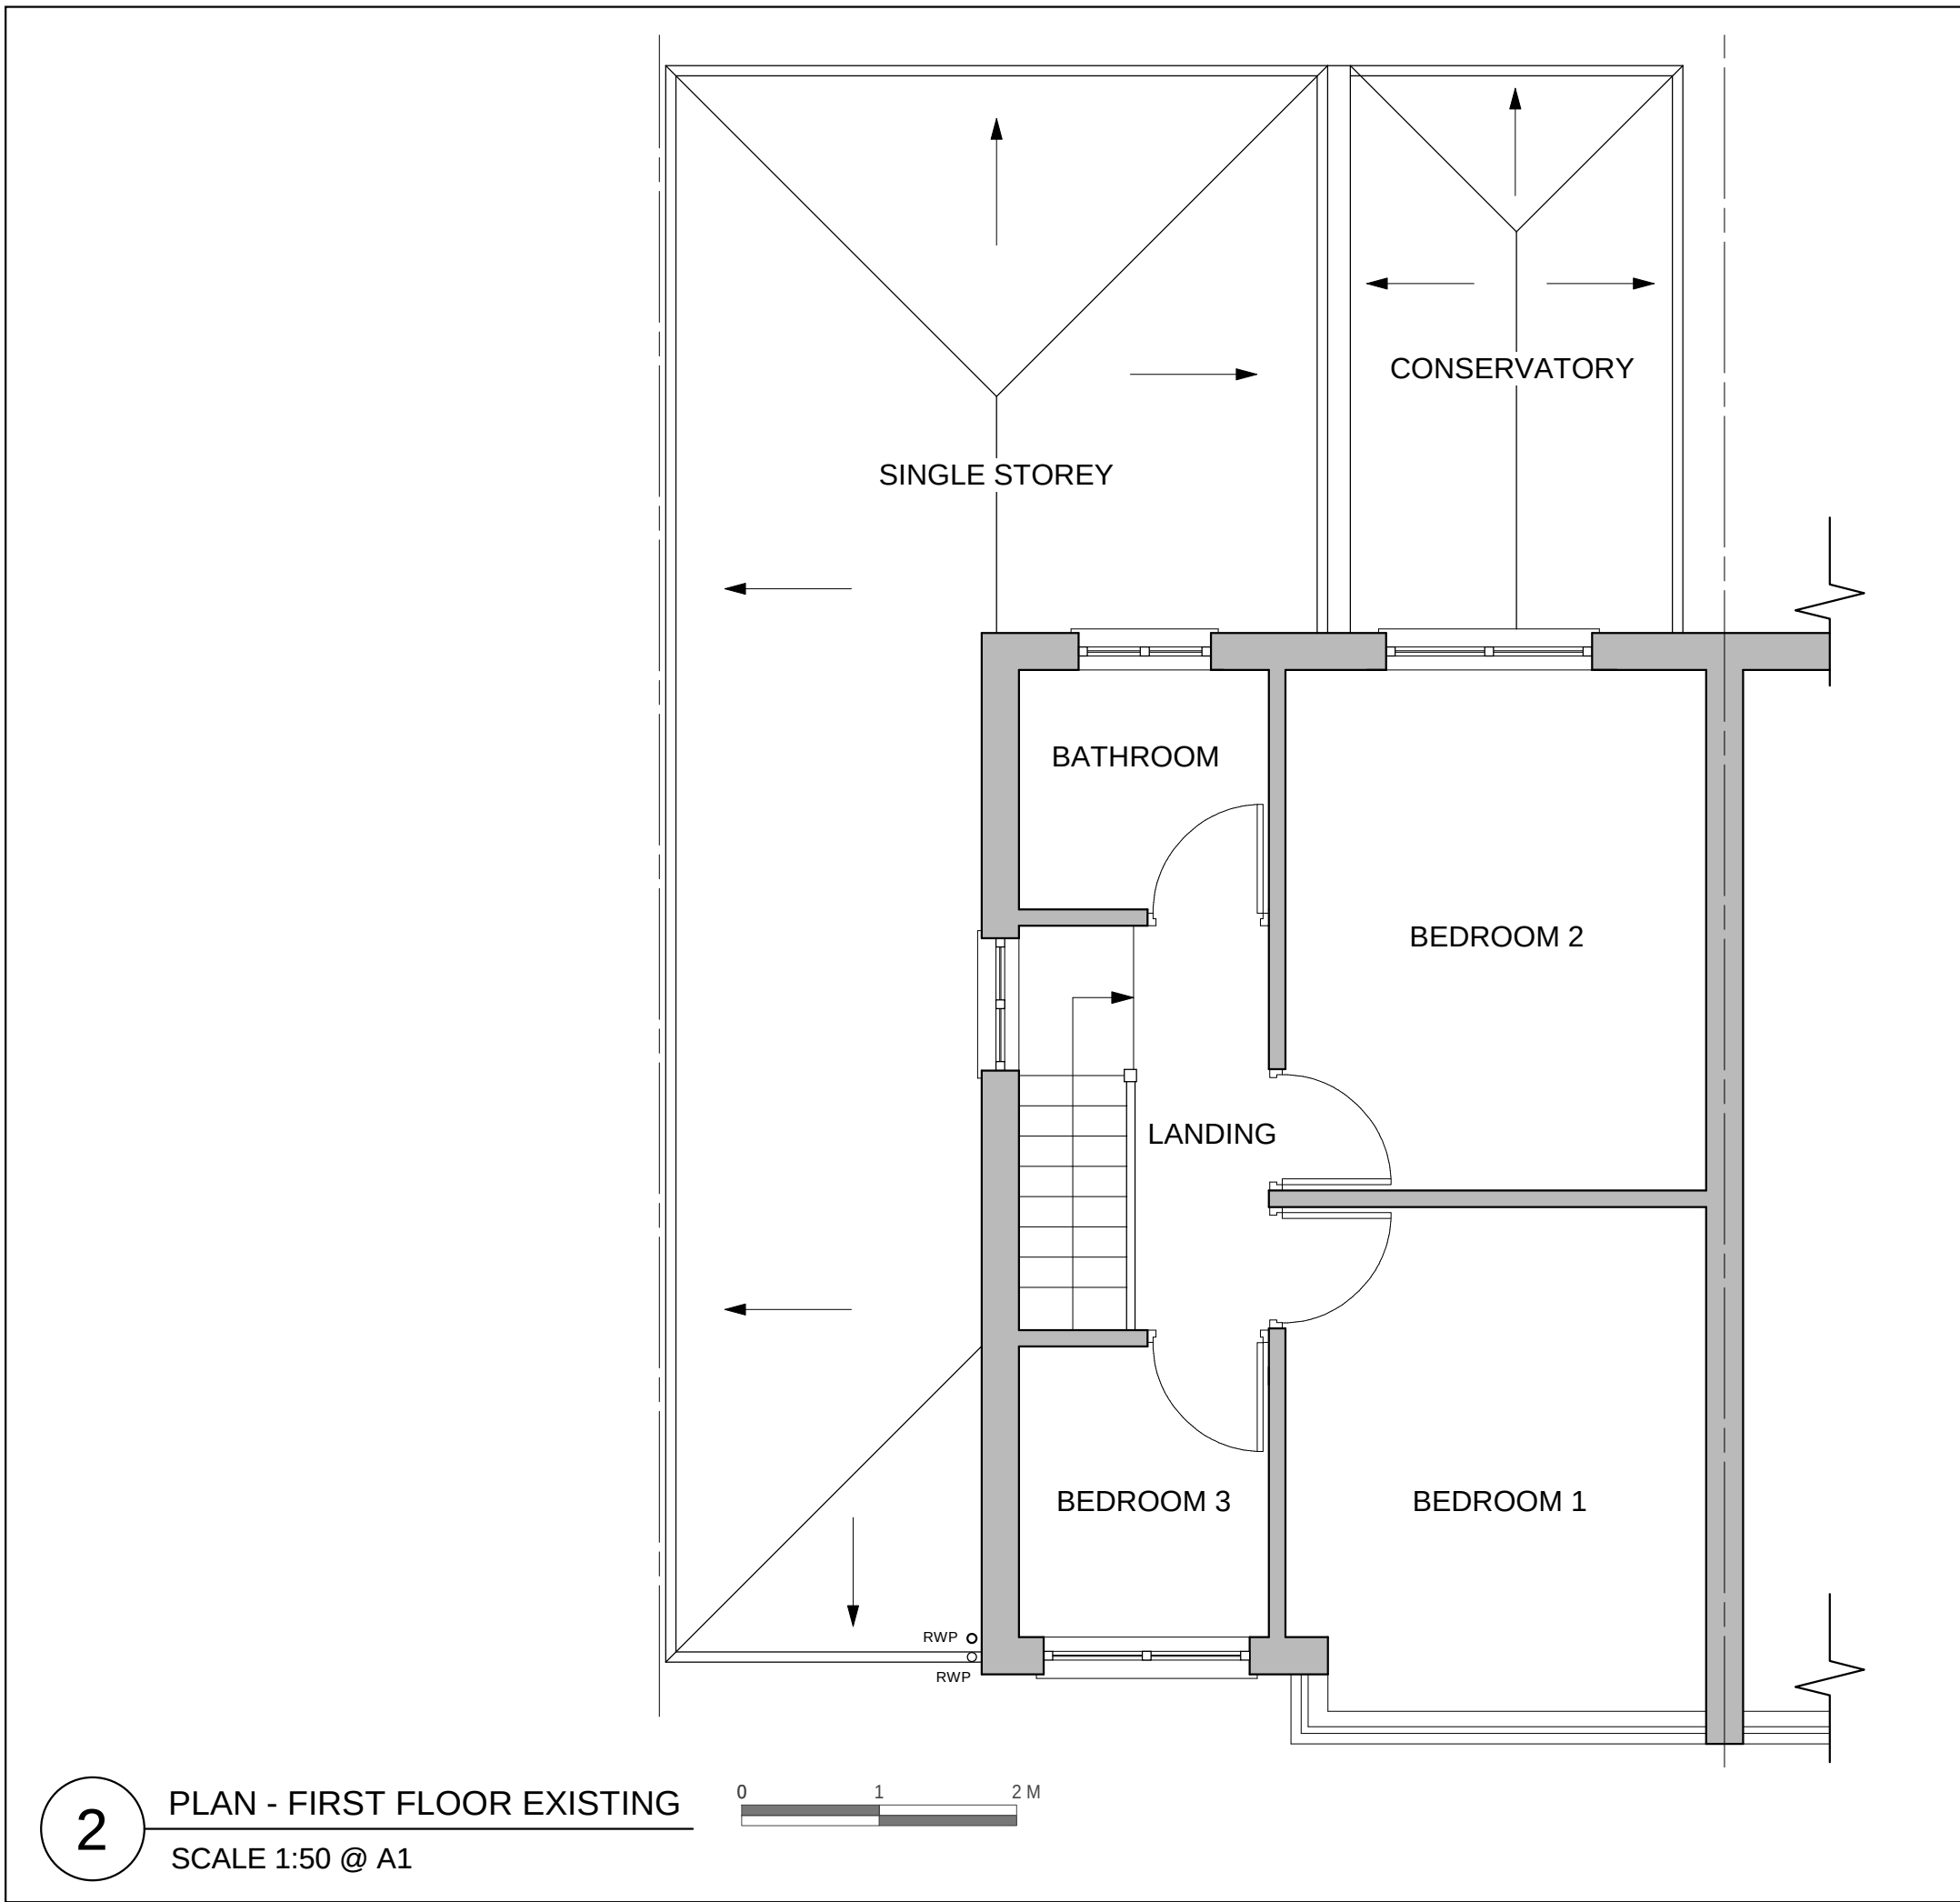

2 PLAN - FIRST FLOOR EXISTING
SCALE 1:50 @ A1

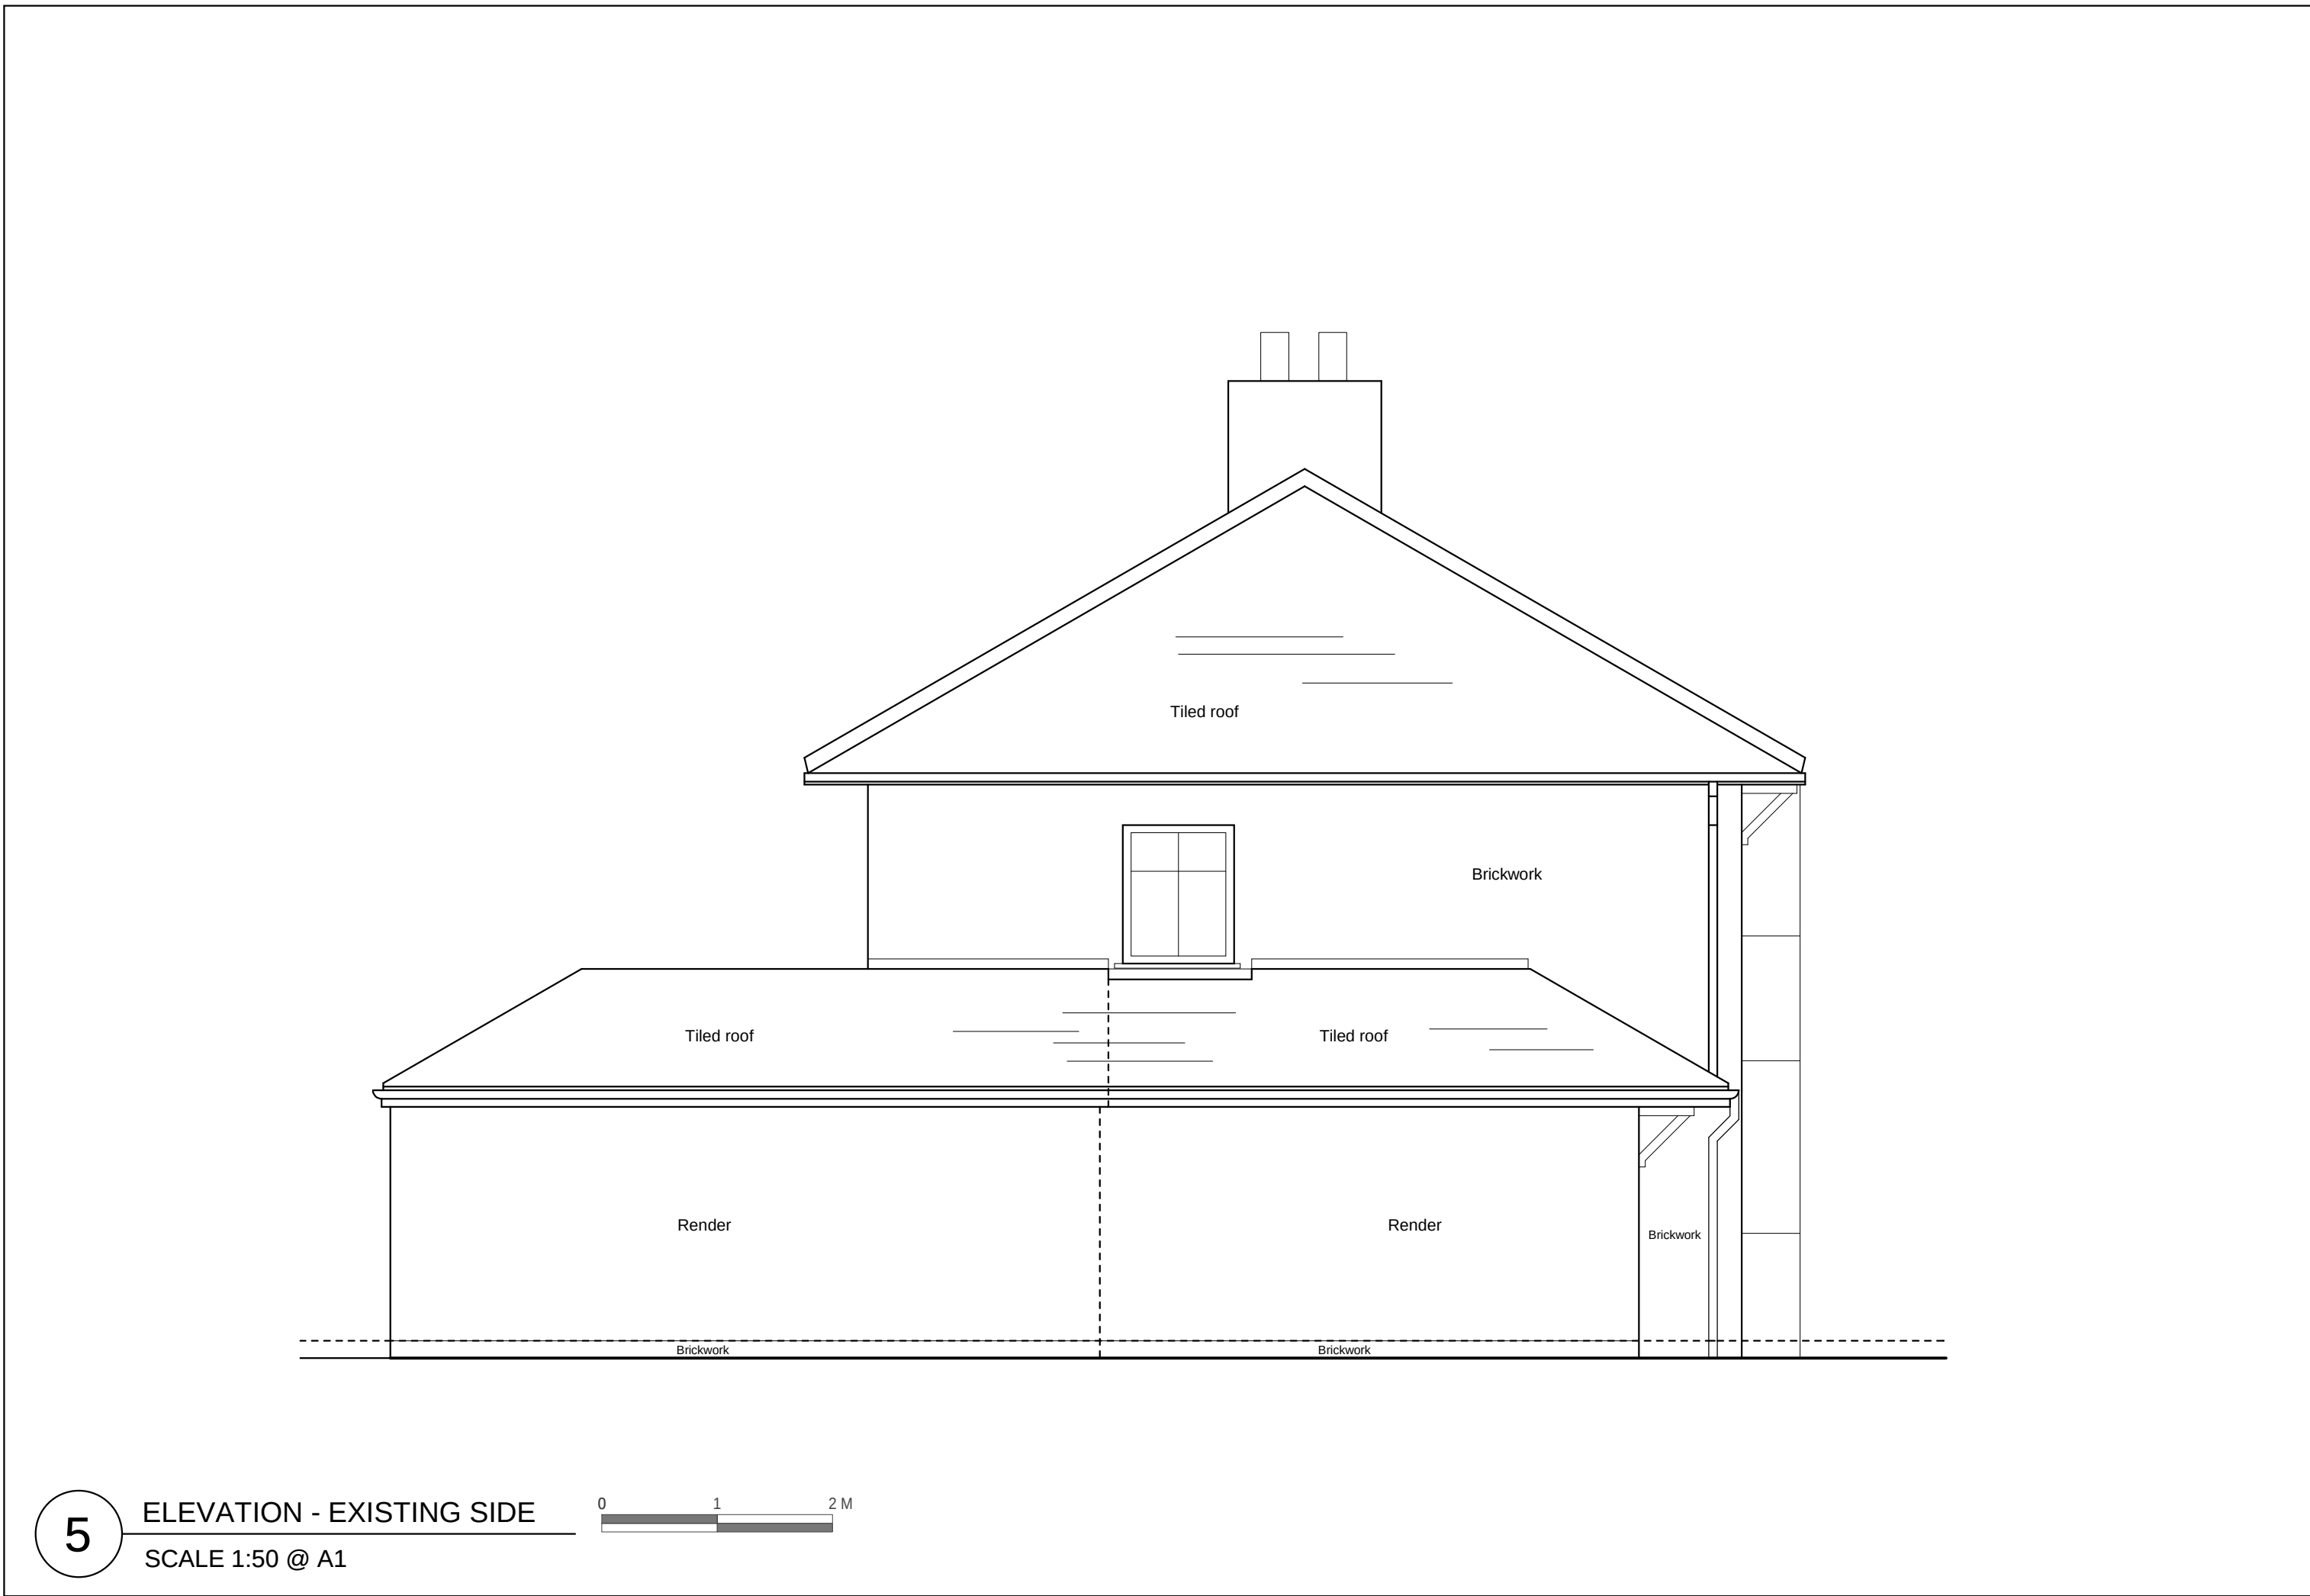

5 ELEVATION - EXISTING SIDE
SCALE 1:50 @ A1

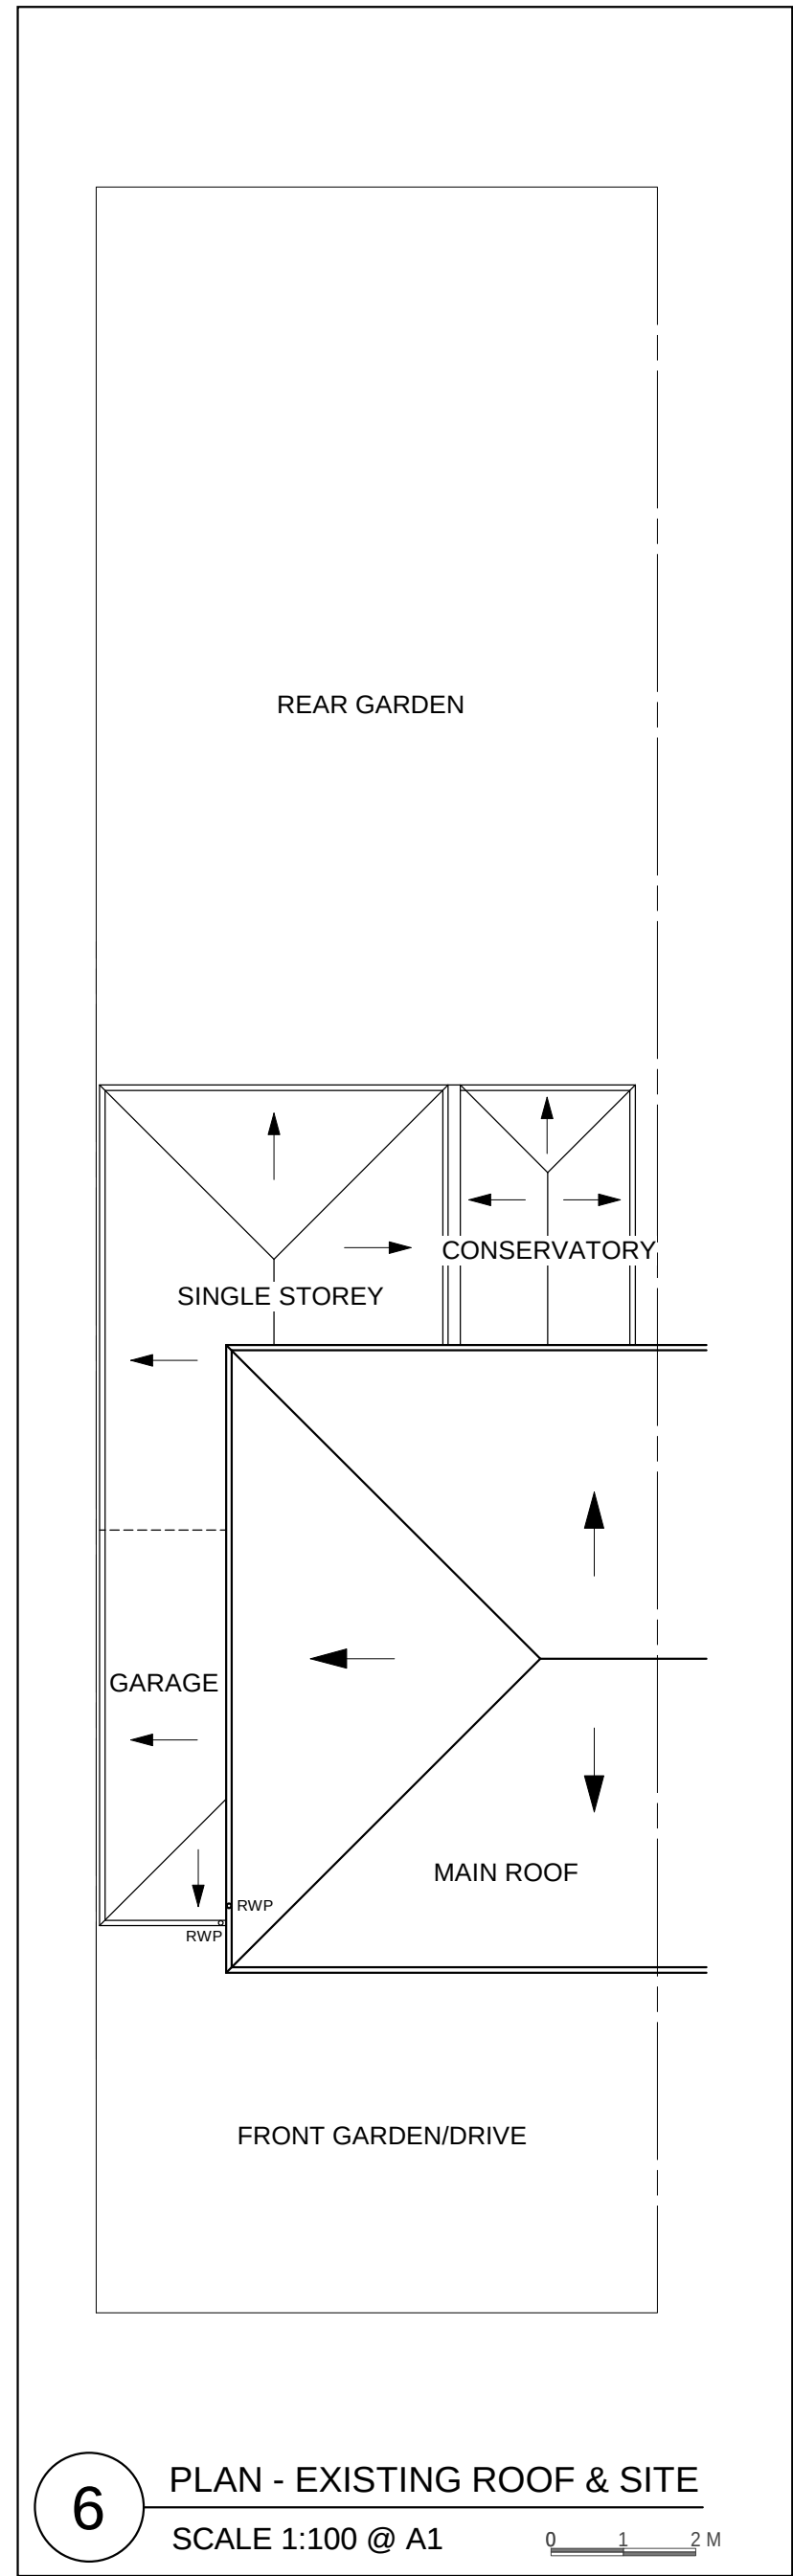

6 PLAN - EXISTING ROOF & SITE
SCALE 1:100 @ A1

REV	DATE	DESCRIPTION	BY

CLIENT Mr. & Mrs. Wilson			
LOCATION 106 Jeffereys Crescent, Huyton, L36 4JU			
PROJECT First Floor Side Extension			
DRAWING TITLE Existing Plans & Elevations			
SCALE @ A1/A3 1:50 / 1:100	DRAWN BY CW	SCALE BAR @ 1:100 0 1 2 M	
JOB REF. SP1106	DRAWING NO. PL11	REV -	DATE Mar 2022