
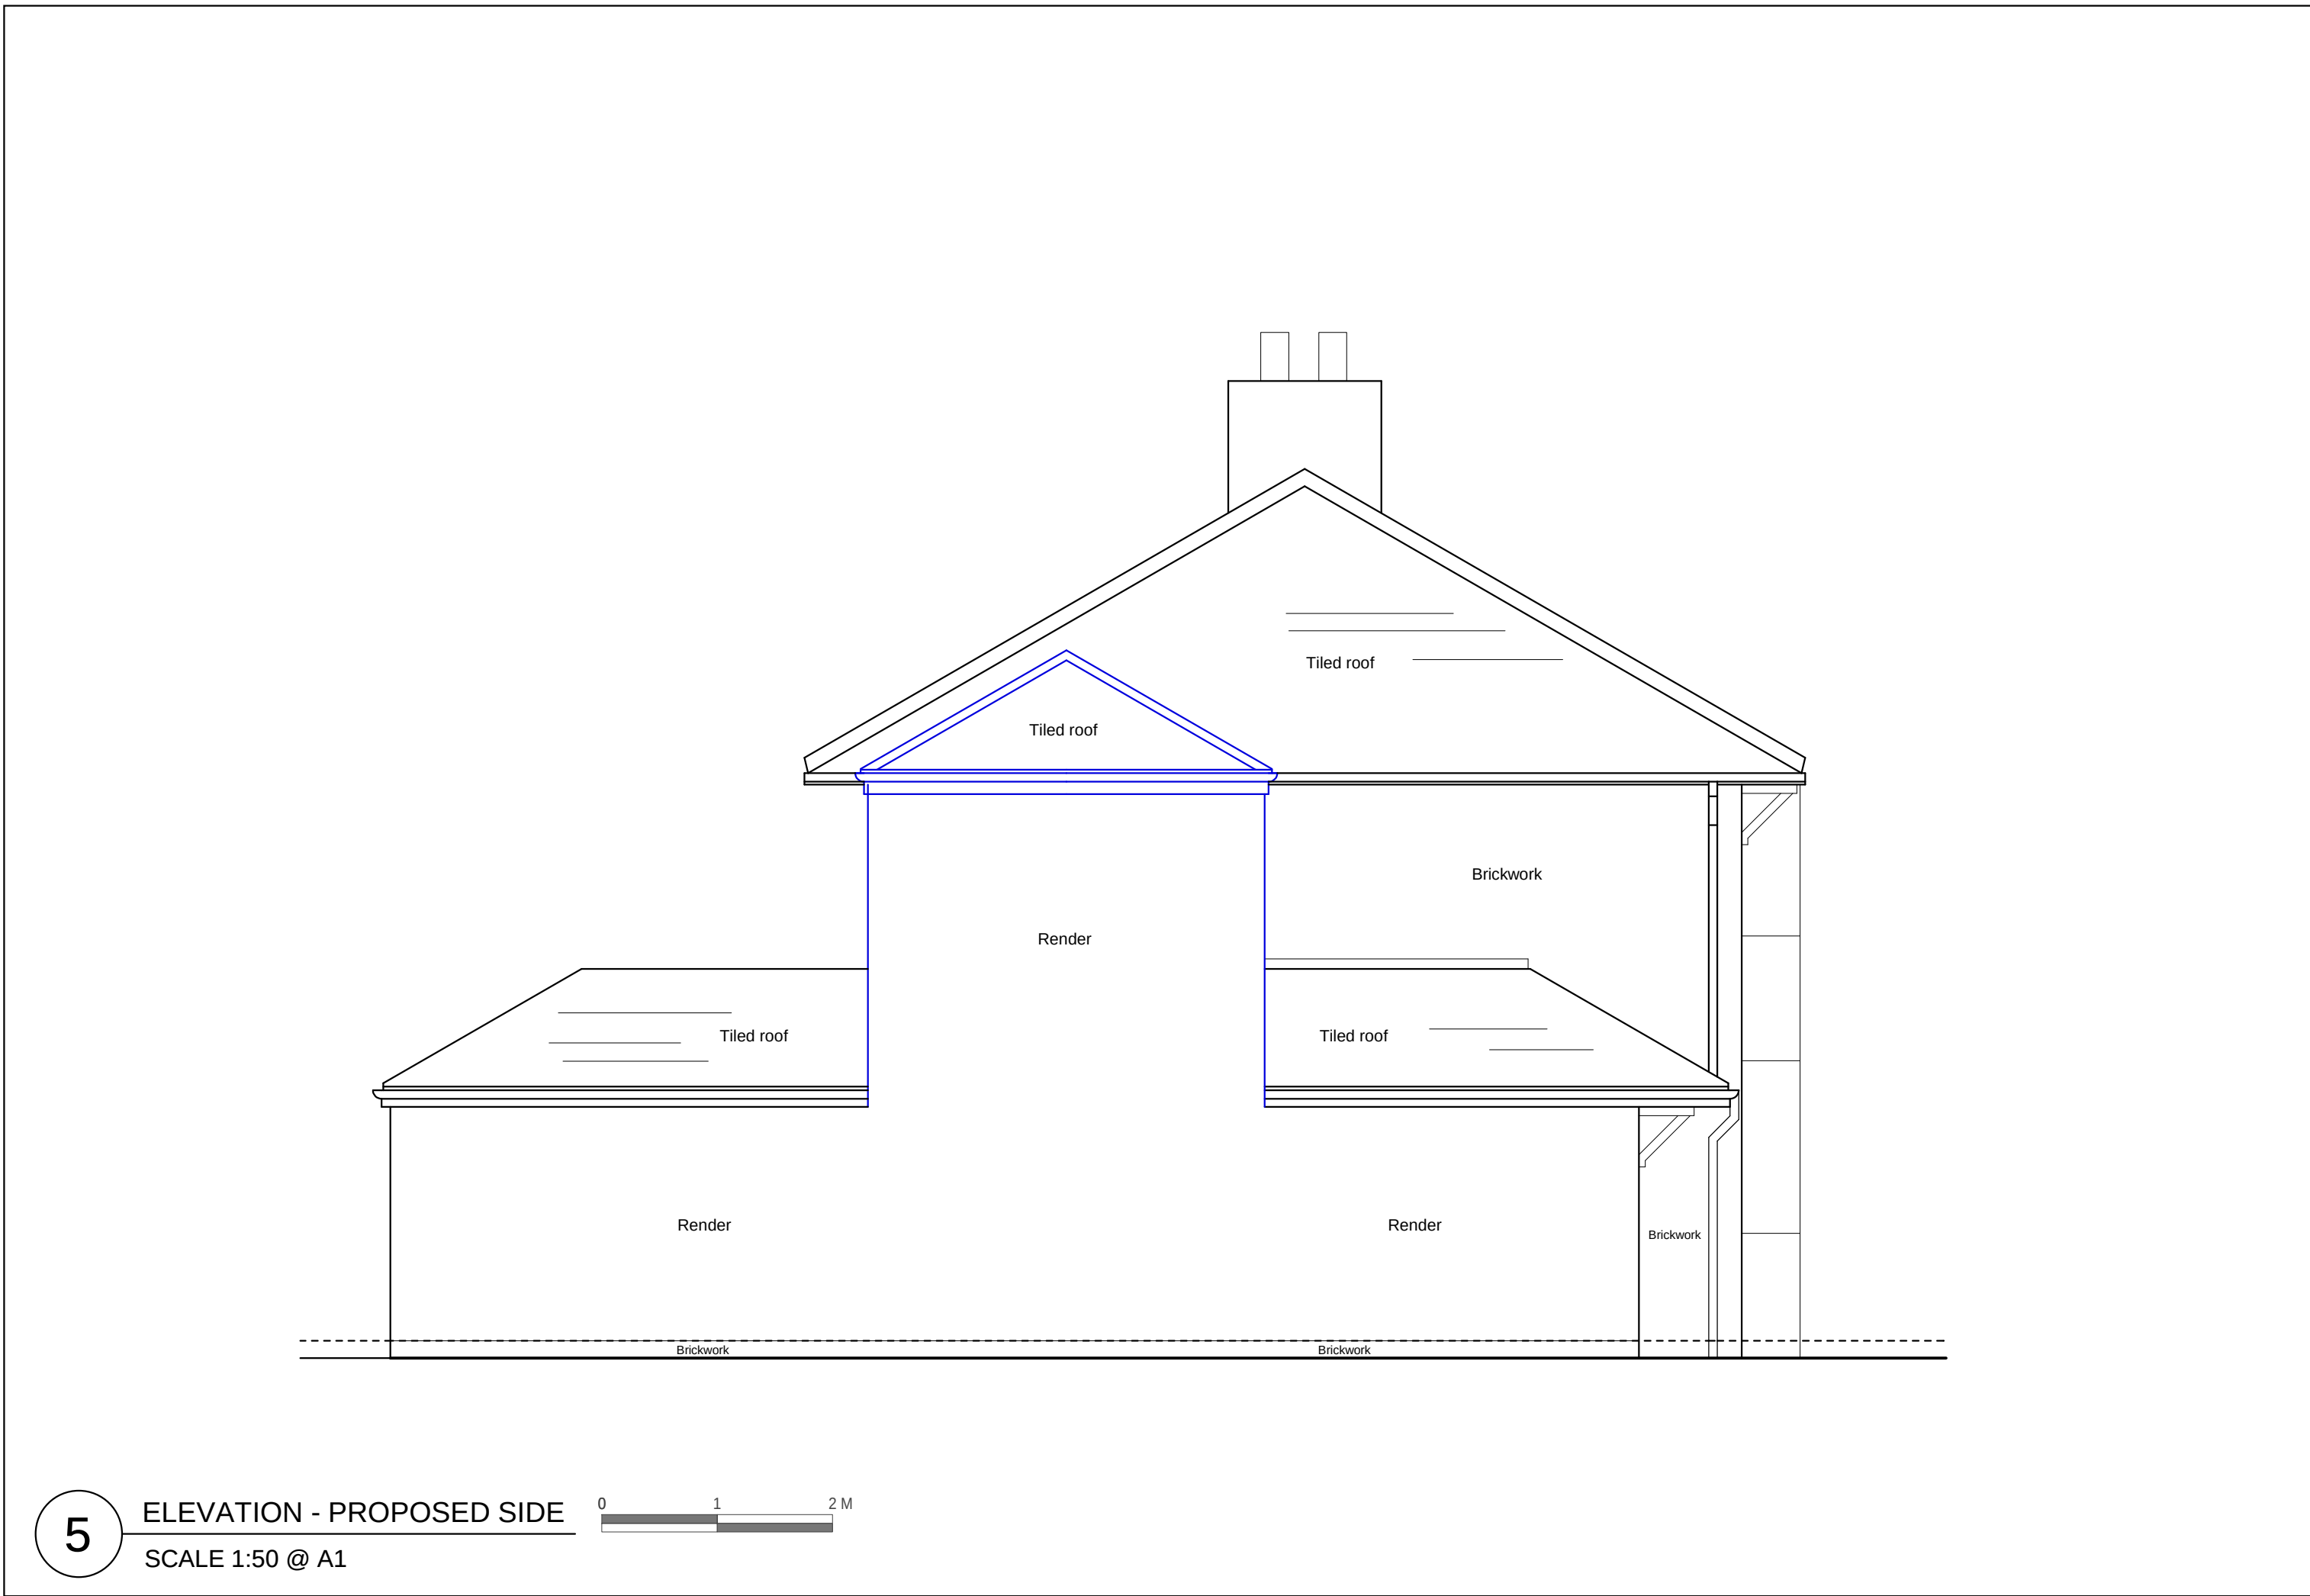
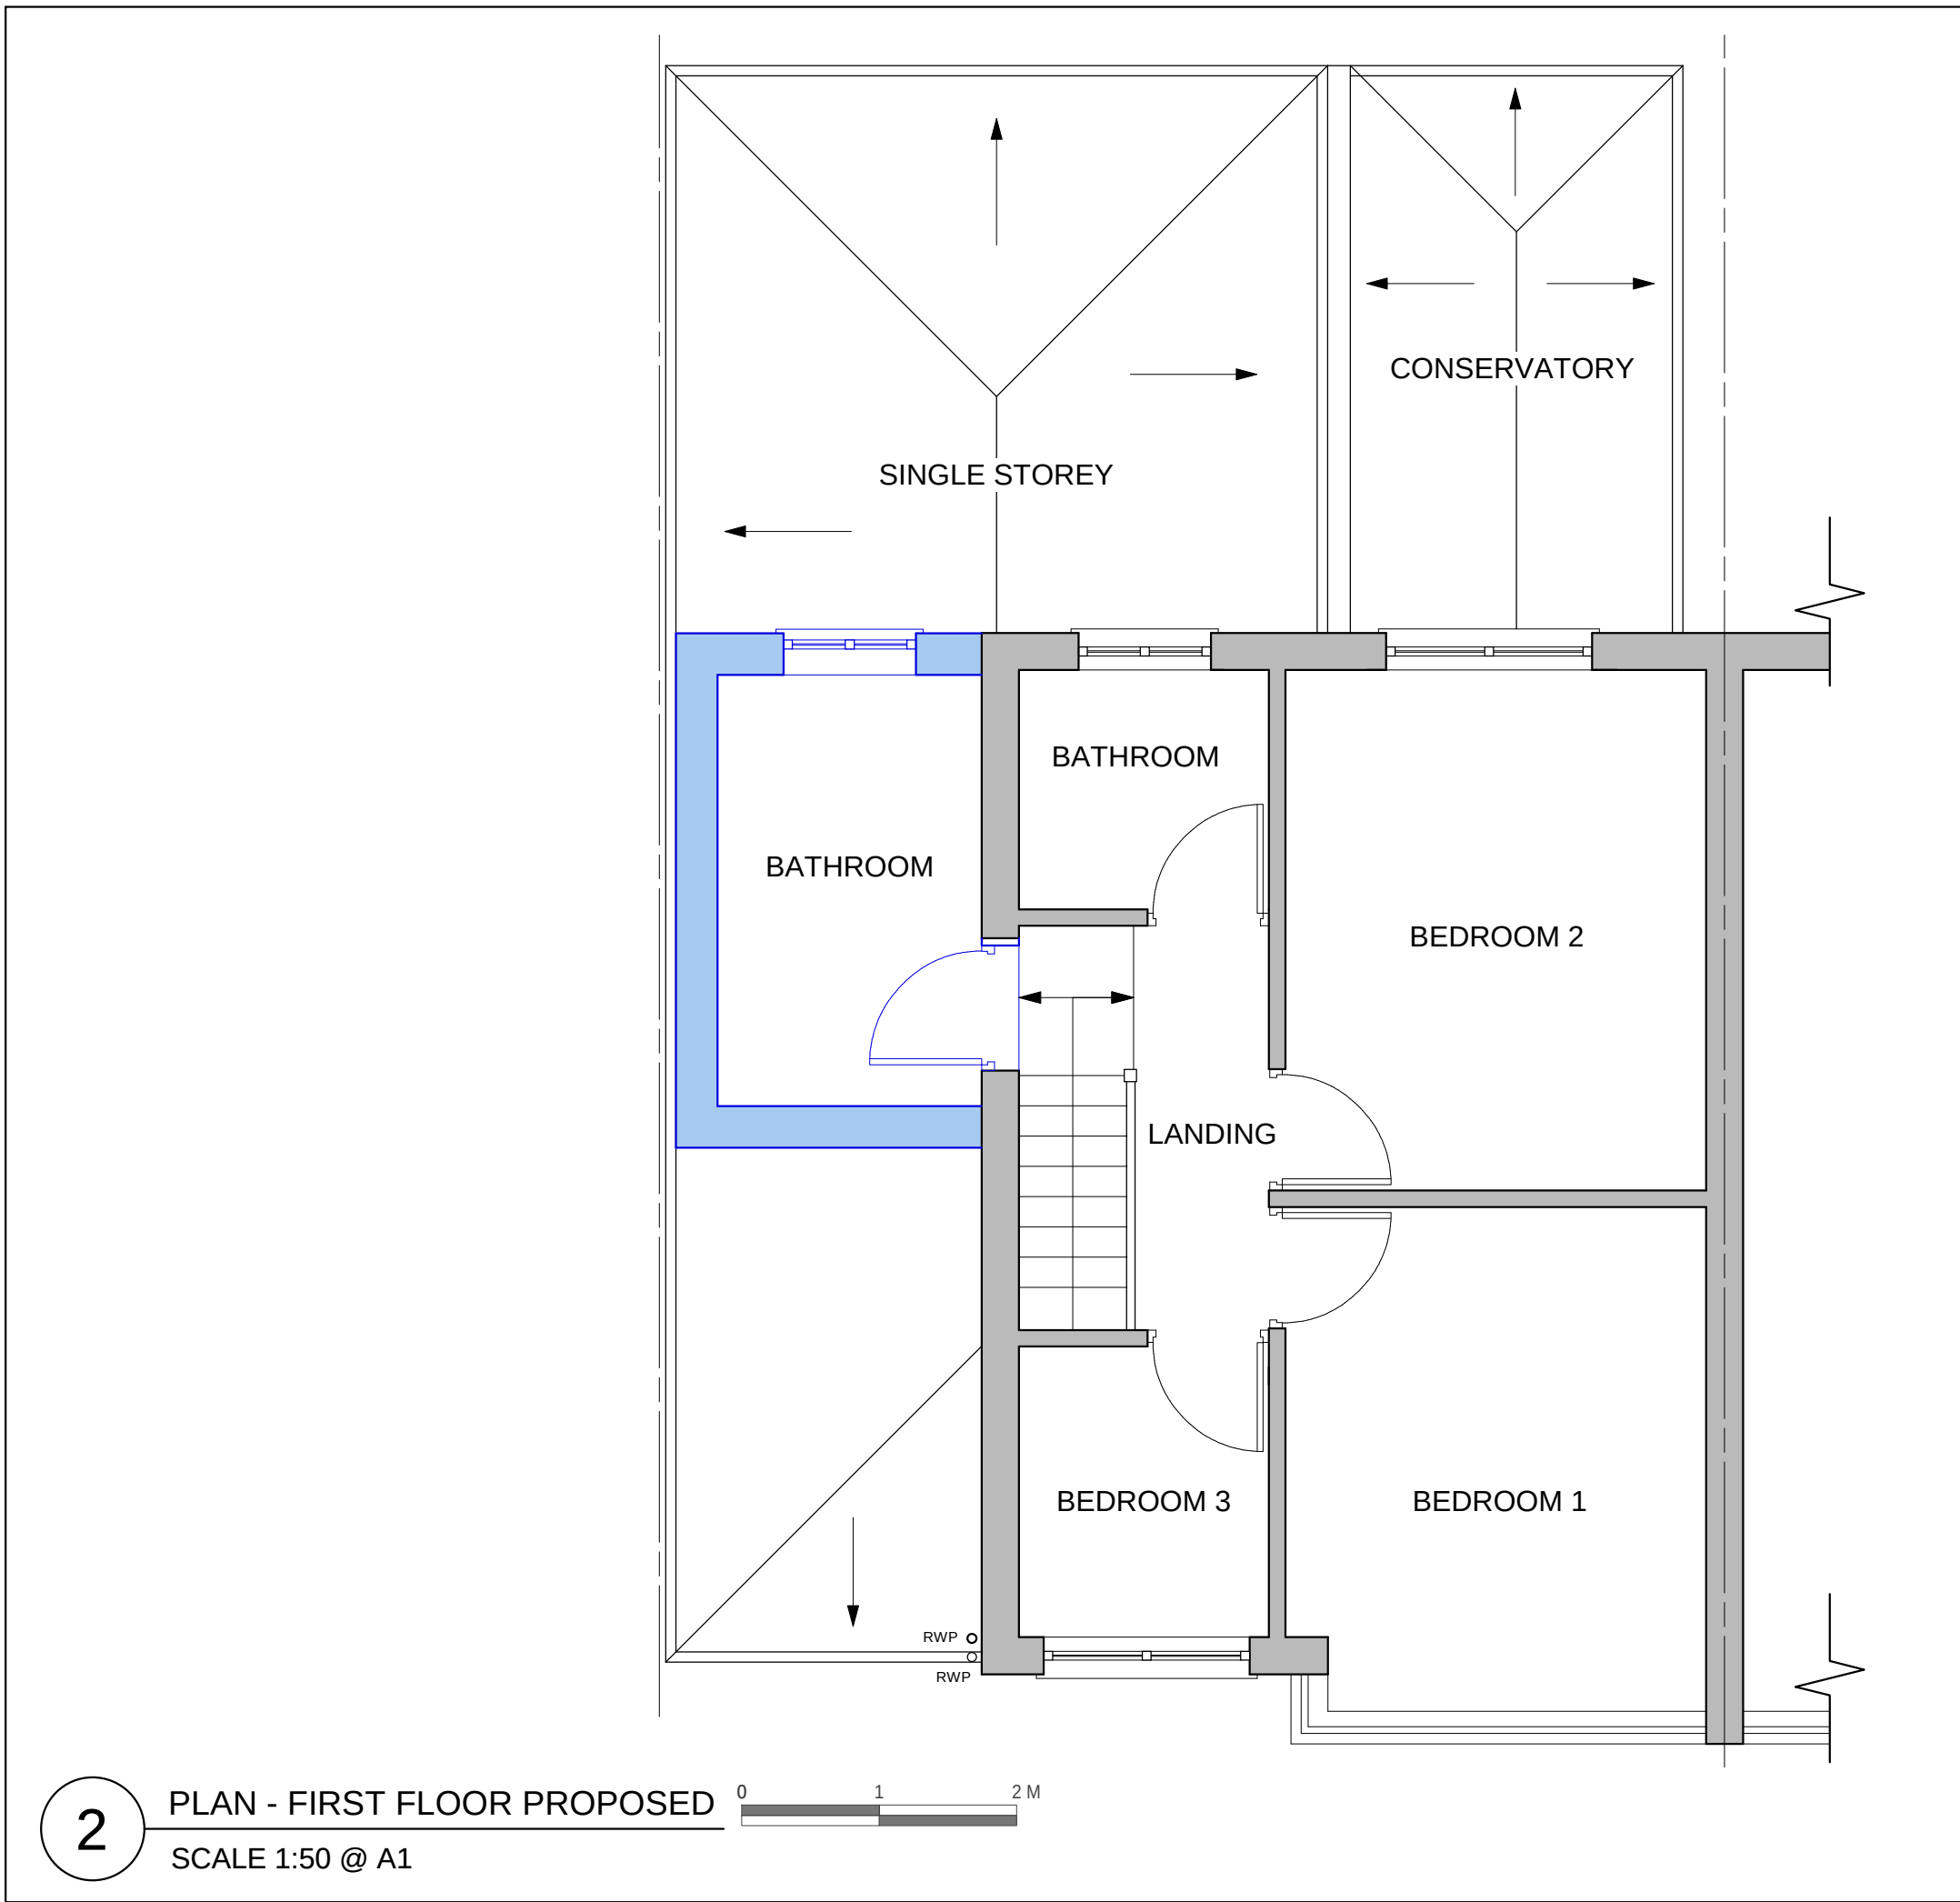
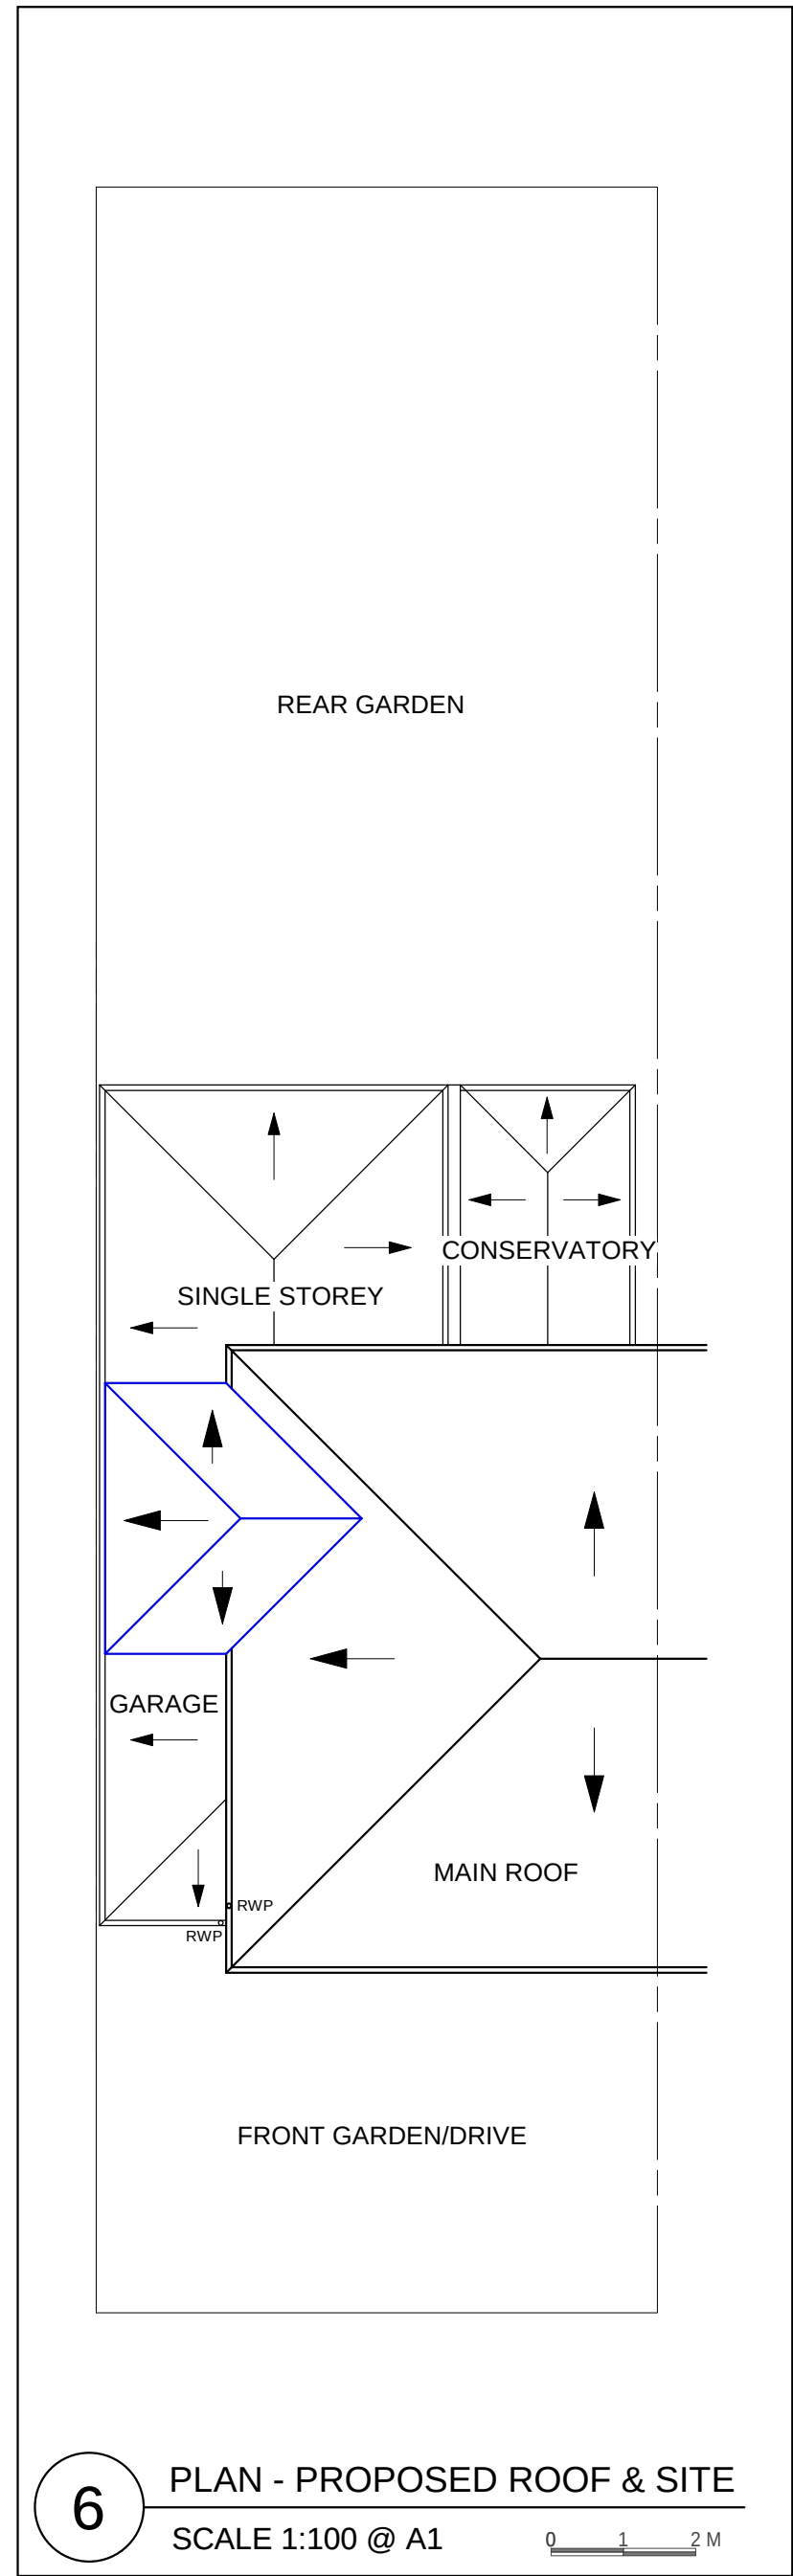
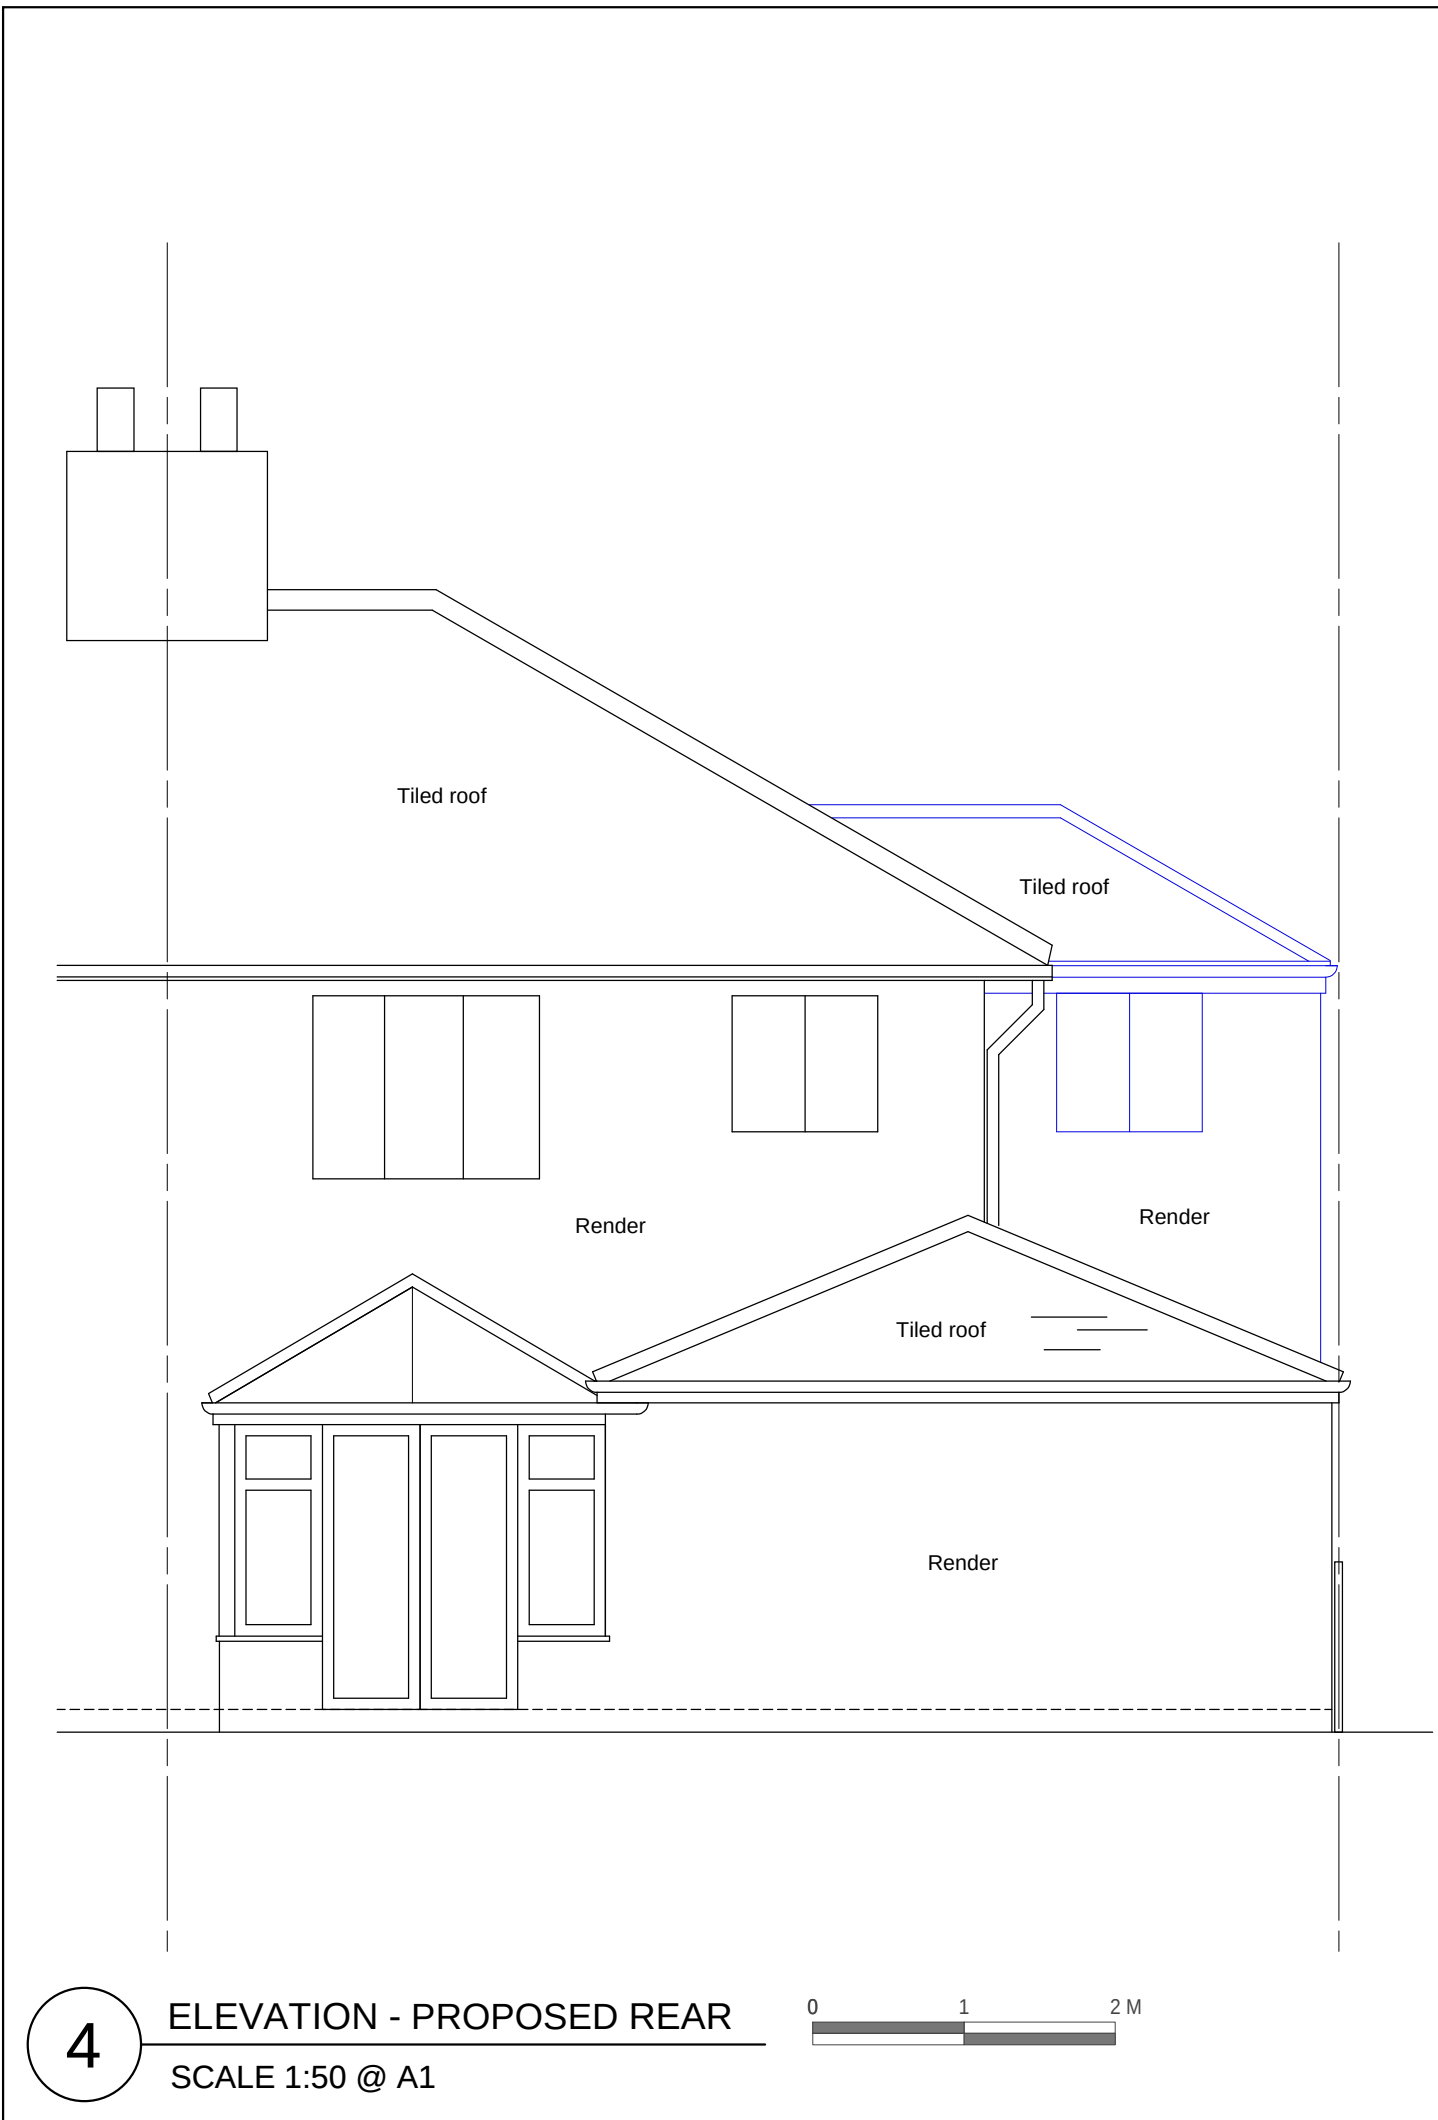
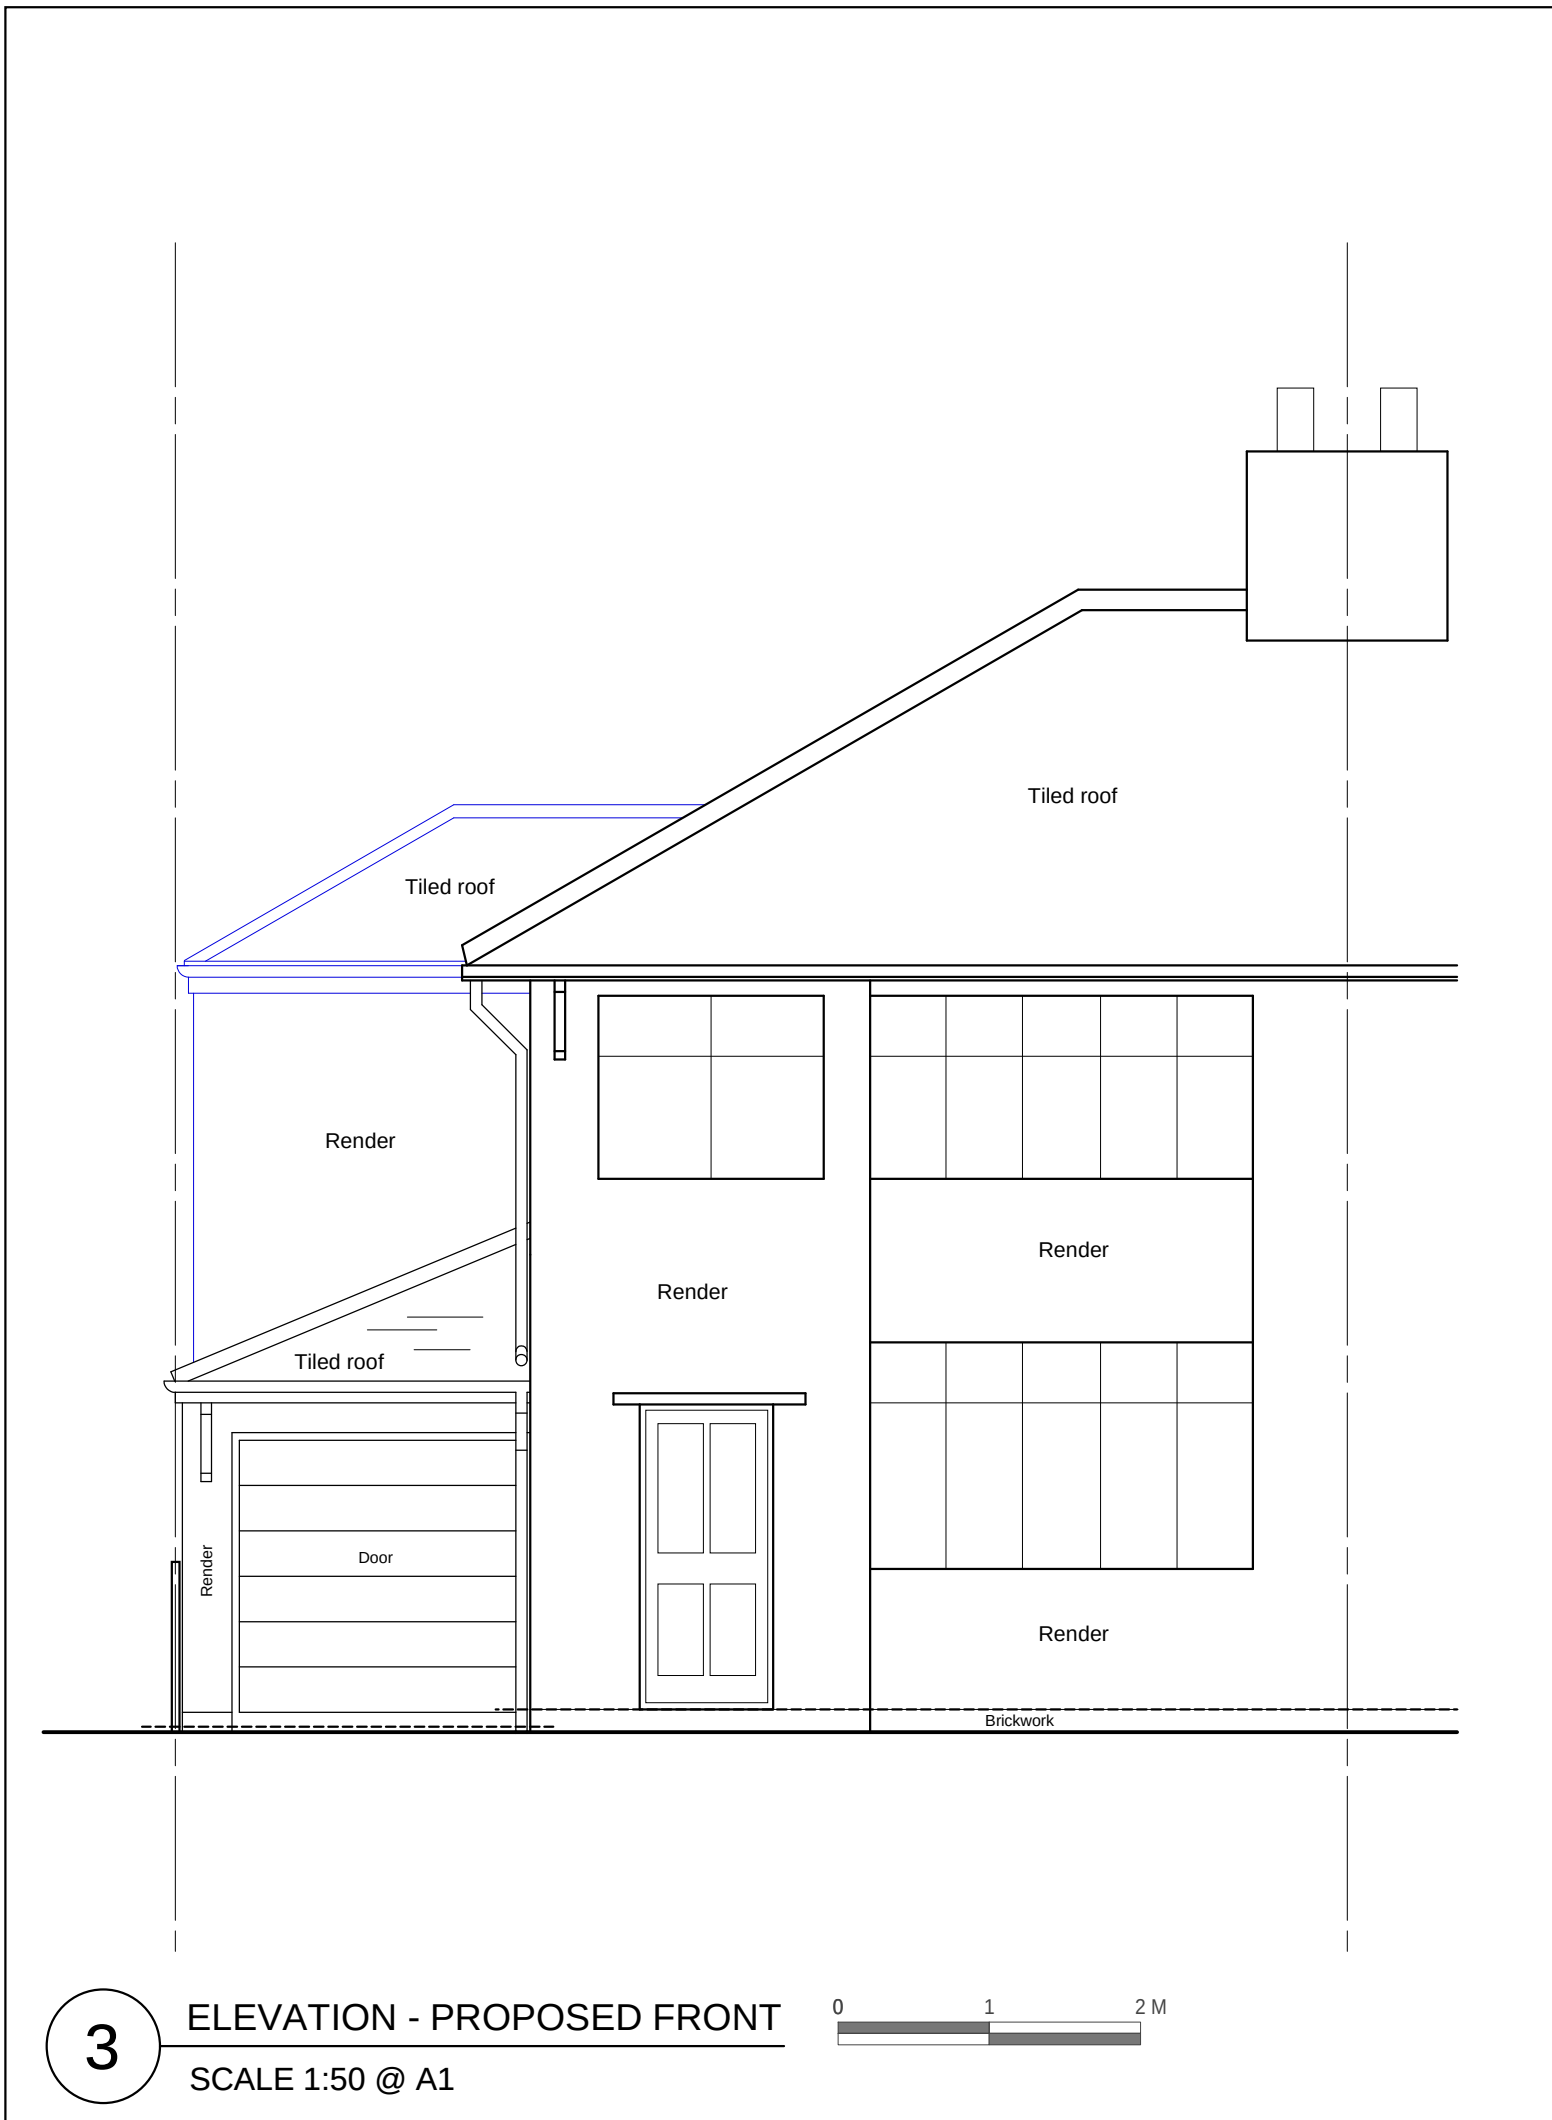


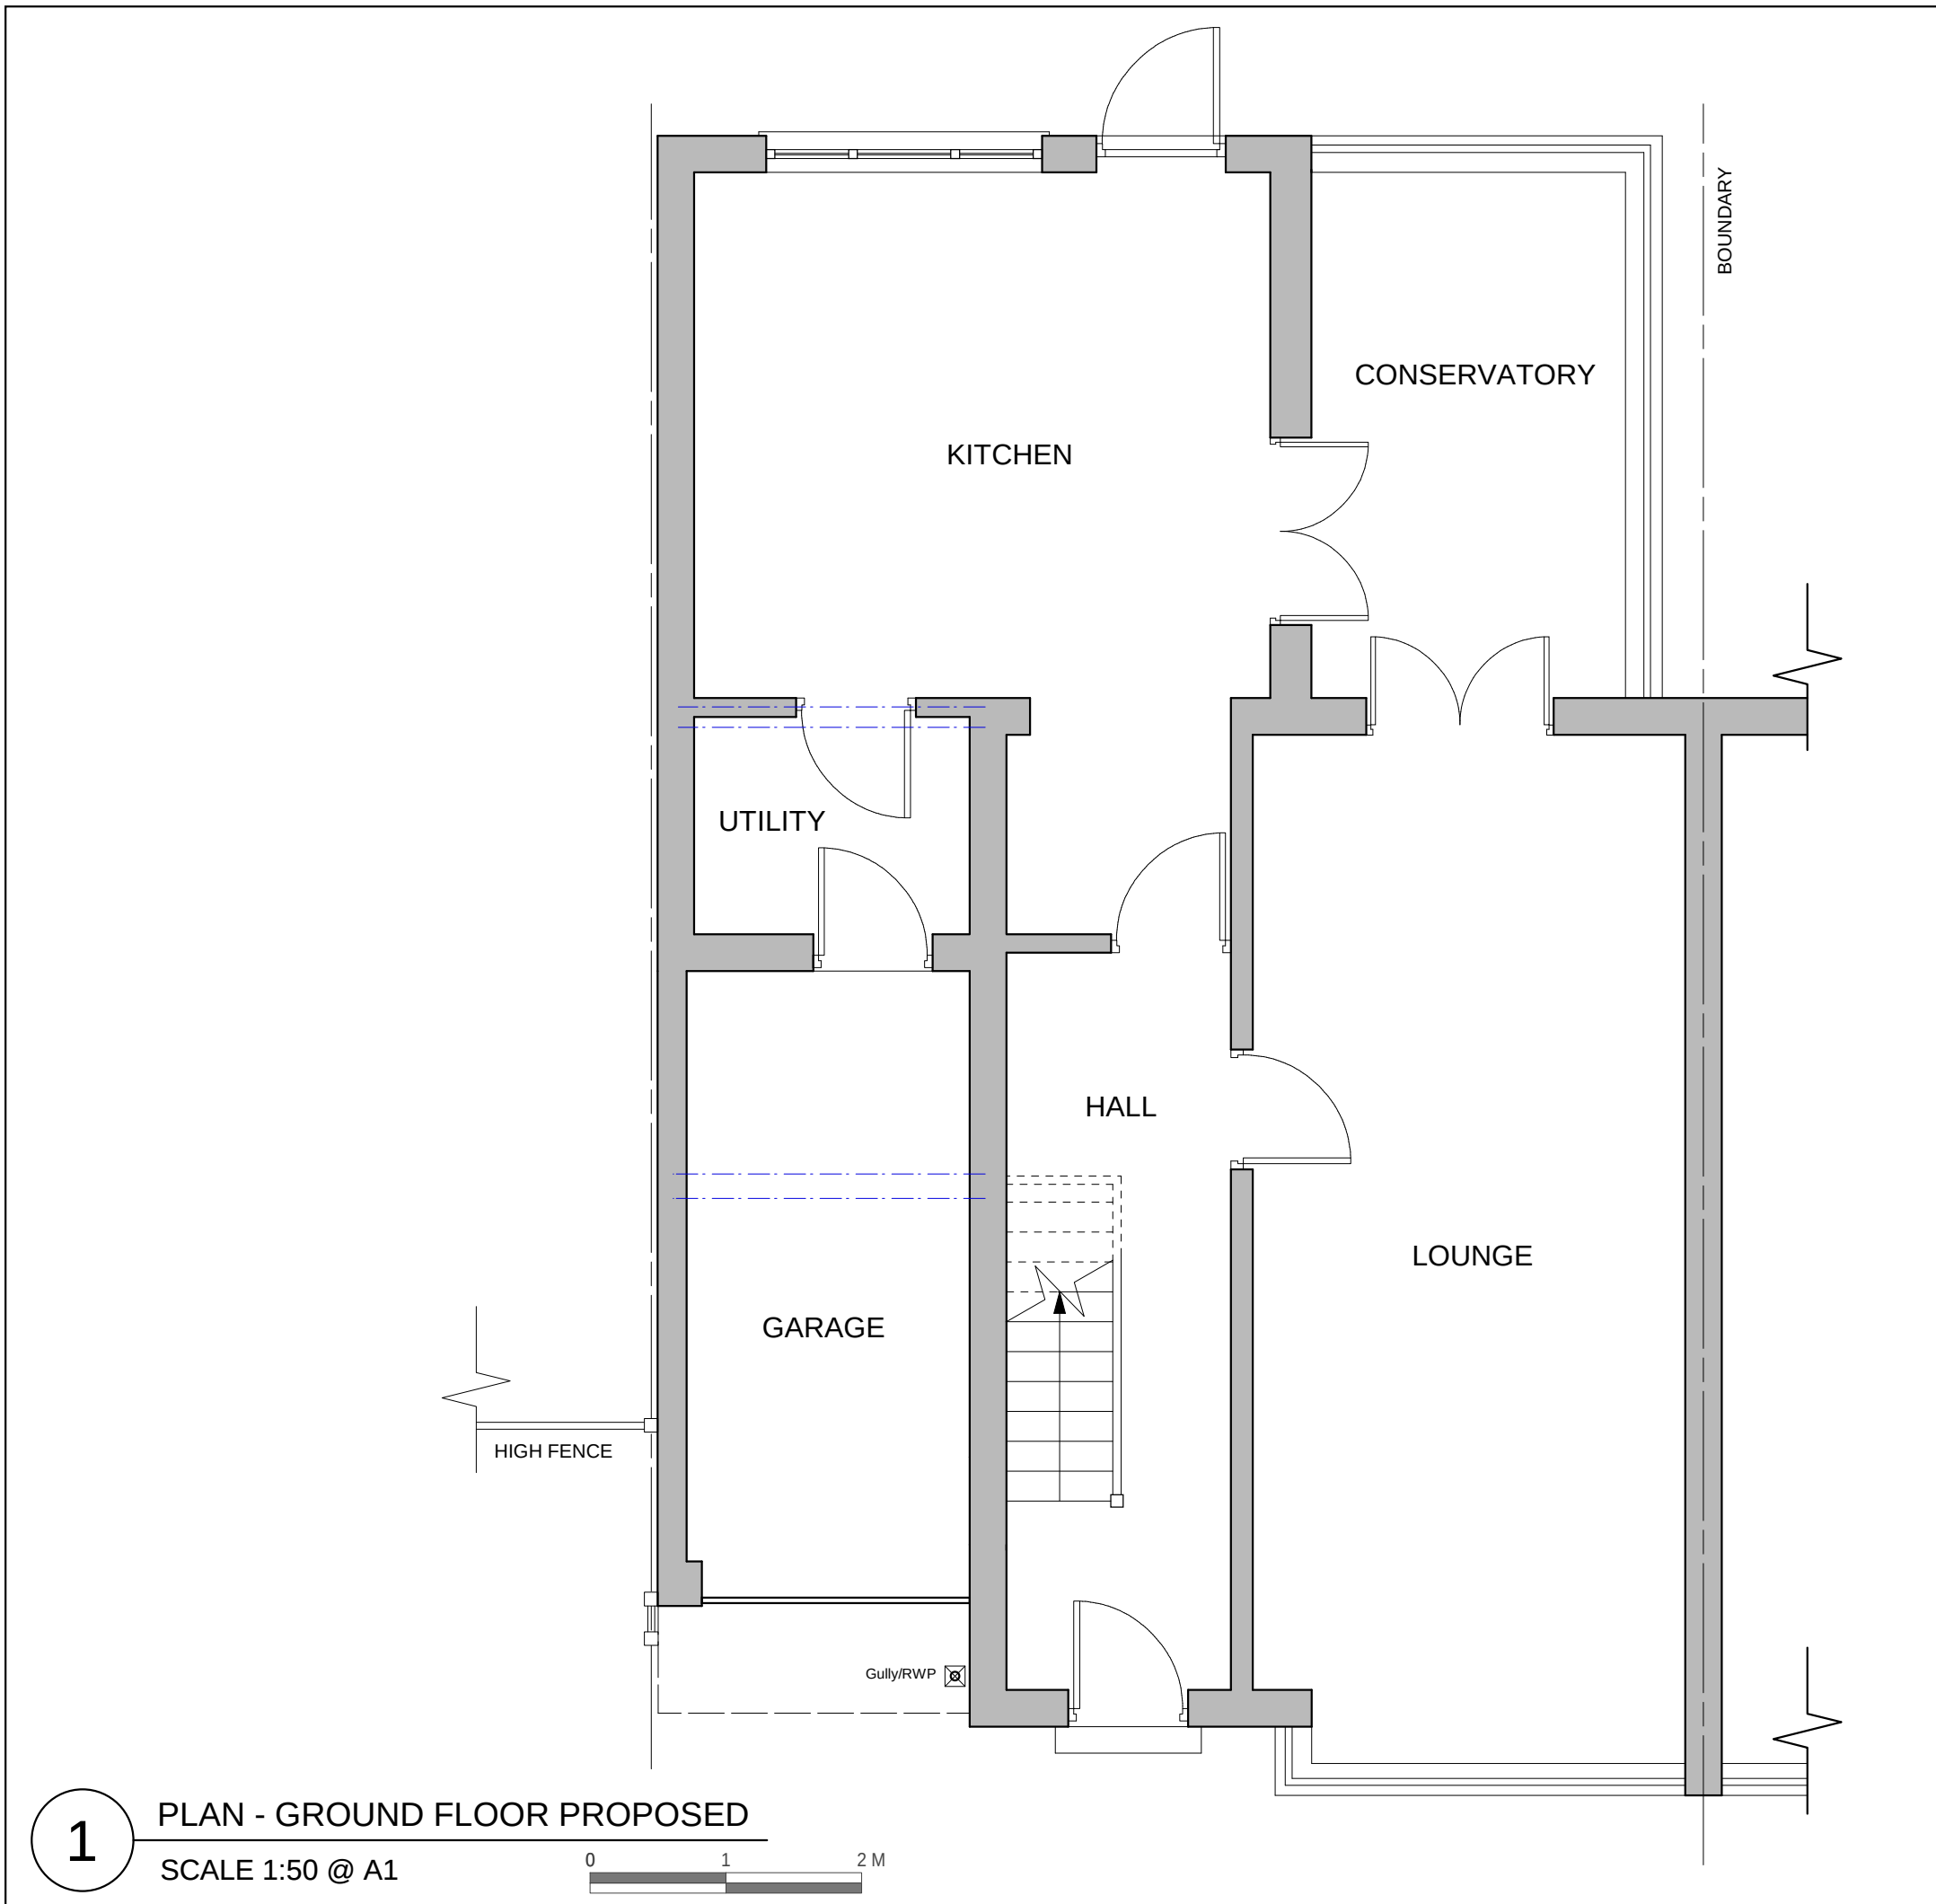

| REV | DATE | DESCRIPTION | BY |
|-----|------|-------------|----|
|     |      |             |    |
|     |      |             |    |
|     |      |             |    |

|                               |                                         |                              |                  |
|-------------------------------|-----------------------------------------|------------------------------|------------------|
| CLIENT                        | Mr. & Mrs. Wilson                       |                              |                  |
| LOCATION                      | 106 Jeffereys Crescent, Huyton, L36 4JU |                              |                  |
| PROJECT                       | First Floor Side Extension              |                              |                  |
| DRAWING TITLE                 | Proposed Plans & Elevations             |                              |                  |
| SCALE @ A1/A3<br>1:50 / 1:100 | DRAWN BY<br>CW                          | SCALE BAR @ 1:100<br>0 1 2 M |                  |
| JOB REF.<br>SP1106            | DRAWING NO.<br>PL12                     | REV<br>-                     | DATE<br>Mar 2022 |