




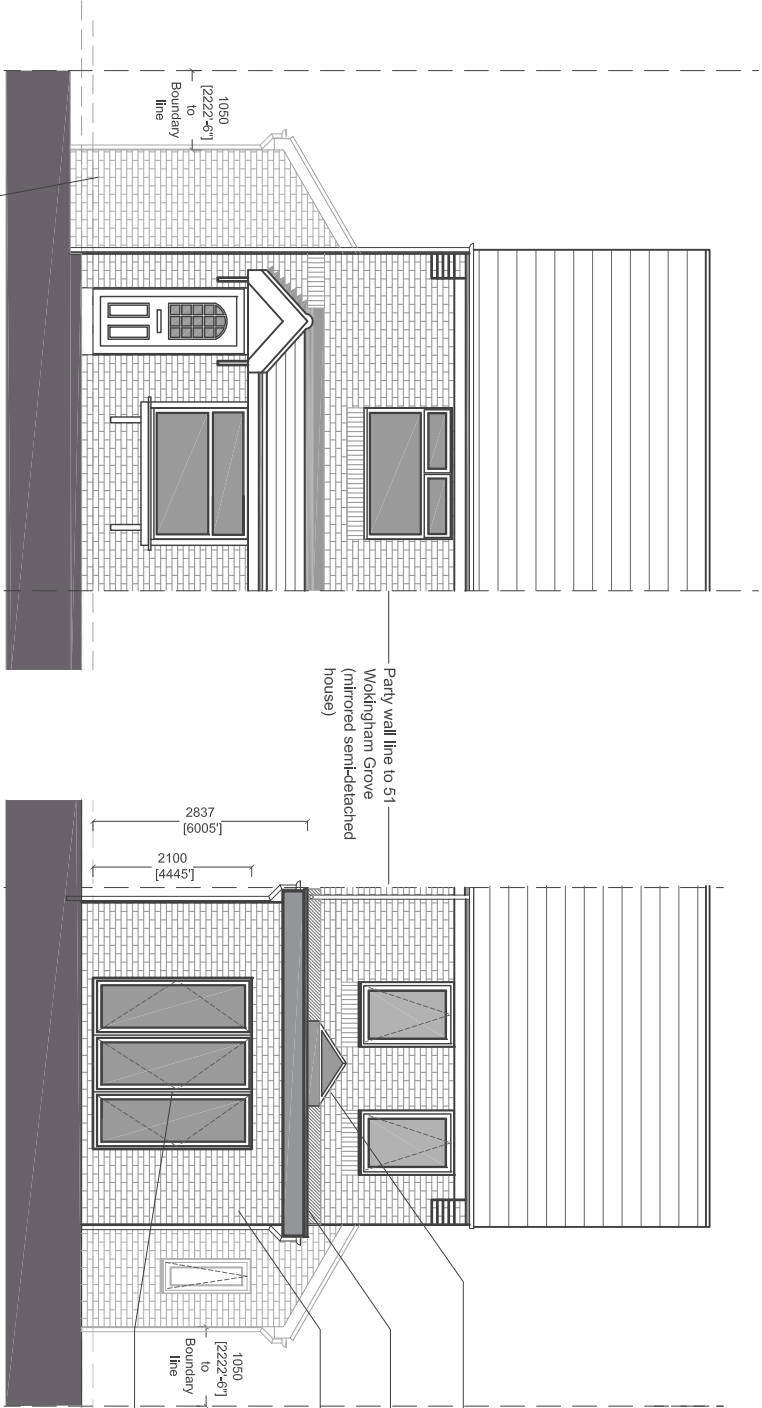


PROPOSED FRONT ELEVATION (1:100)

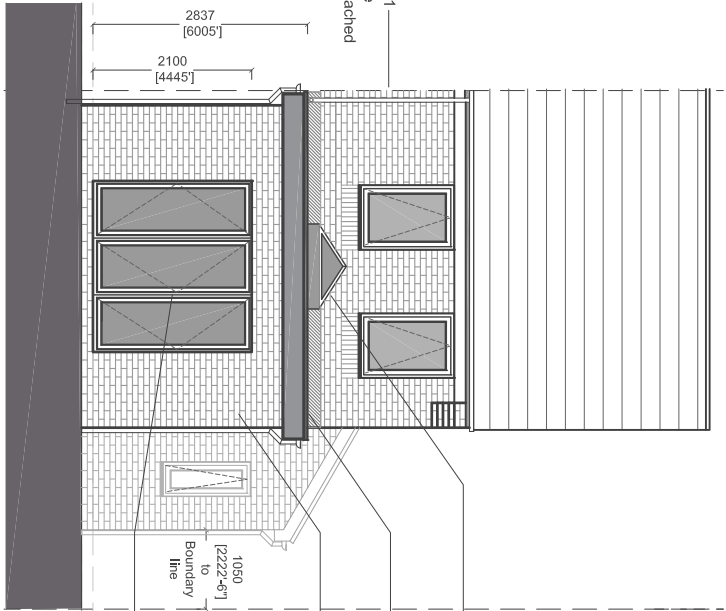


PROPOSED REAR ELEVATION (1:100)

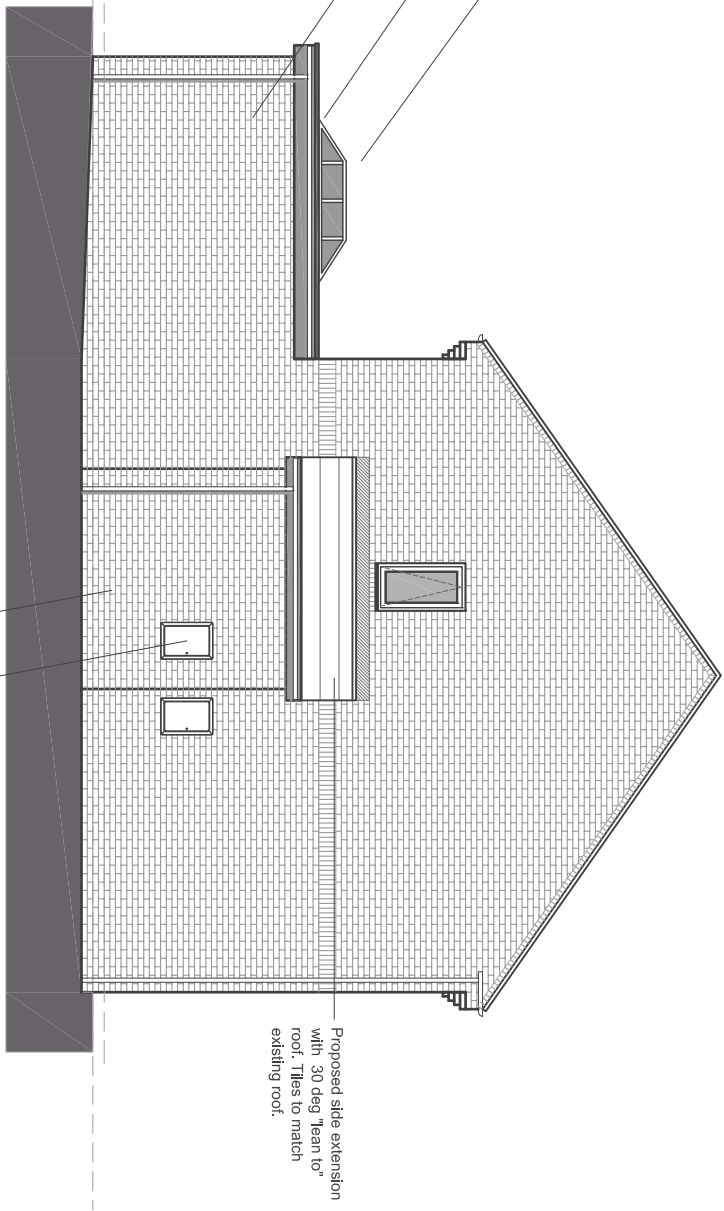


PROPOSED SIDE ELEVATION (1:100)  
VIEW FROM 47 WOKINGHAM GROVE

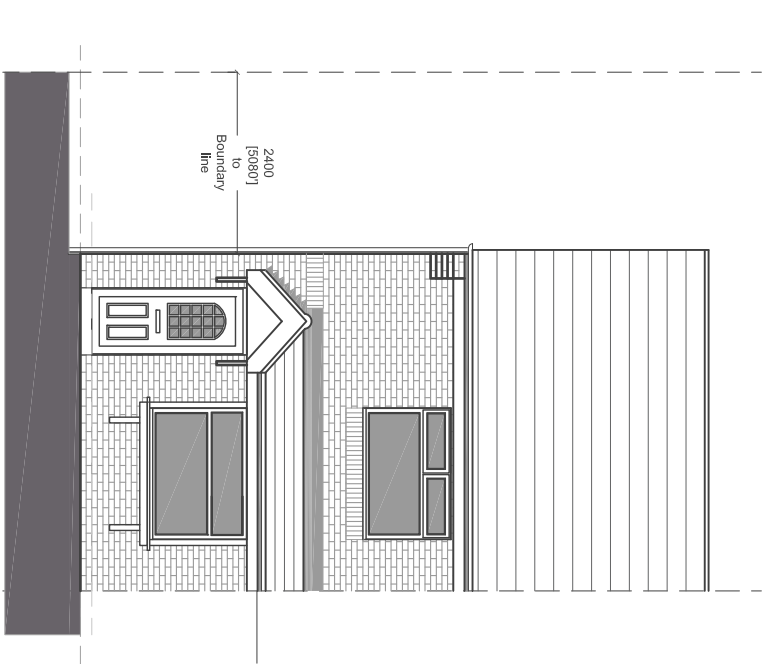

EXISTING FRONT ELEVATION (1:100)

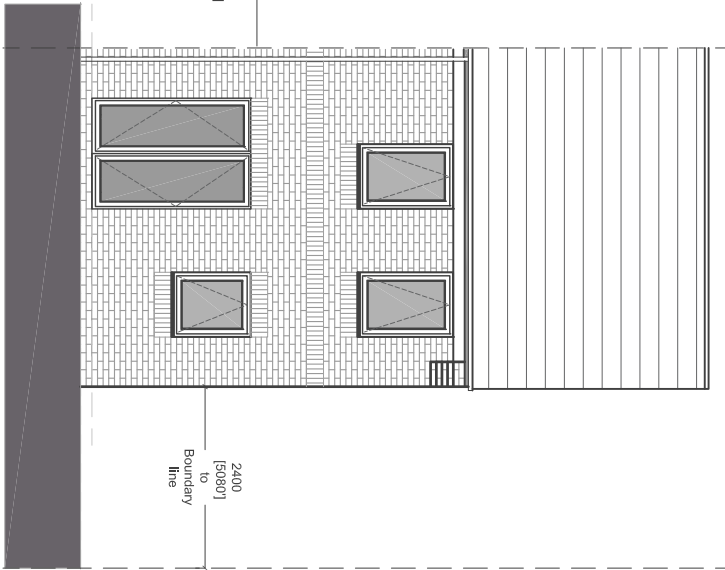

EXISTING REAR ELEVATION (1:100)

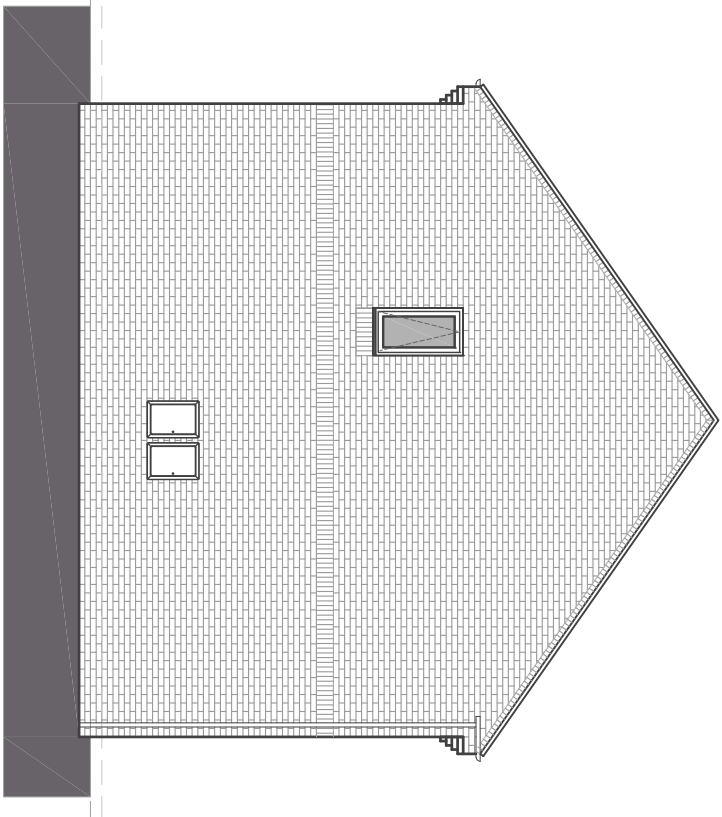

EXISTING SIDE ELEVATION (1:100)  
VIEW FROM 47 WOKINGHAM GROVE



**Rev A** Rear extension reduced to 4m depth & side extension roof amended to lean to as per planners comments. **14.06.22**

## PLANNING

**Project:**  
Proposed side and rear extension to 49 Wokingham Grove, Huyton

**DR.03 - Existing & Proposed Elevations**

**Sheet Size:** A3  
**Date:** Apr 2022  
**Scale:** 1:100