



134 Saxon Way - Dorma

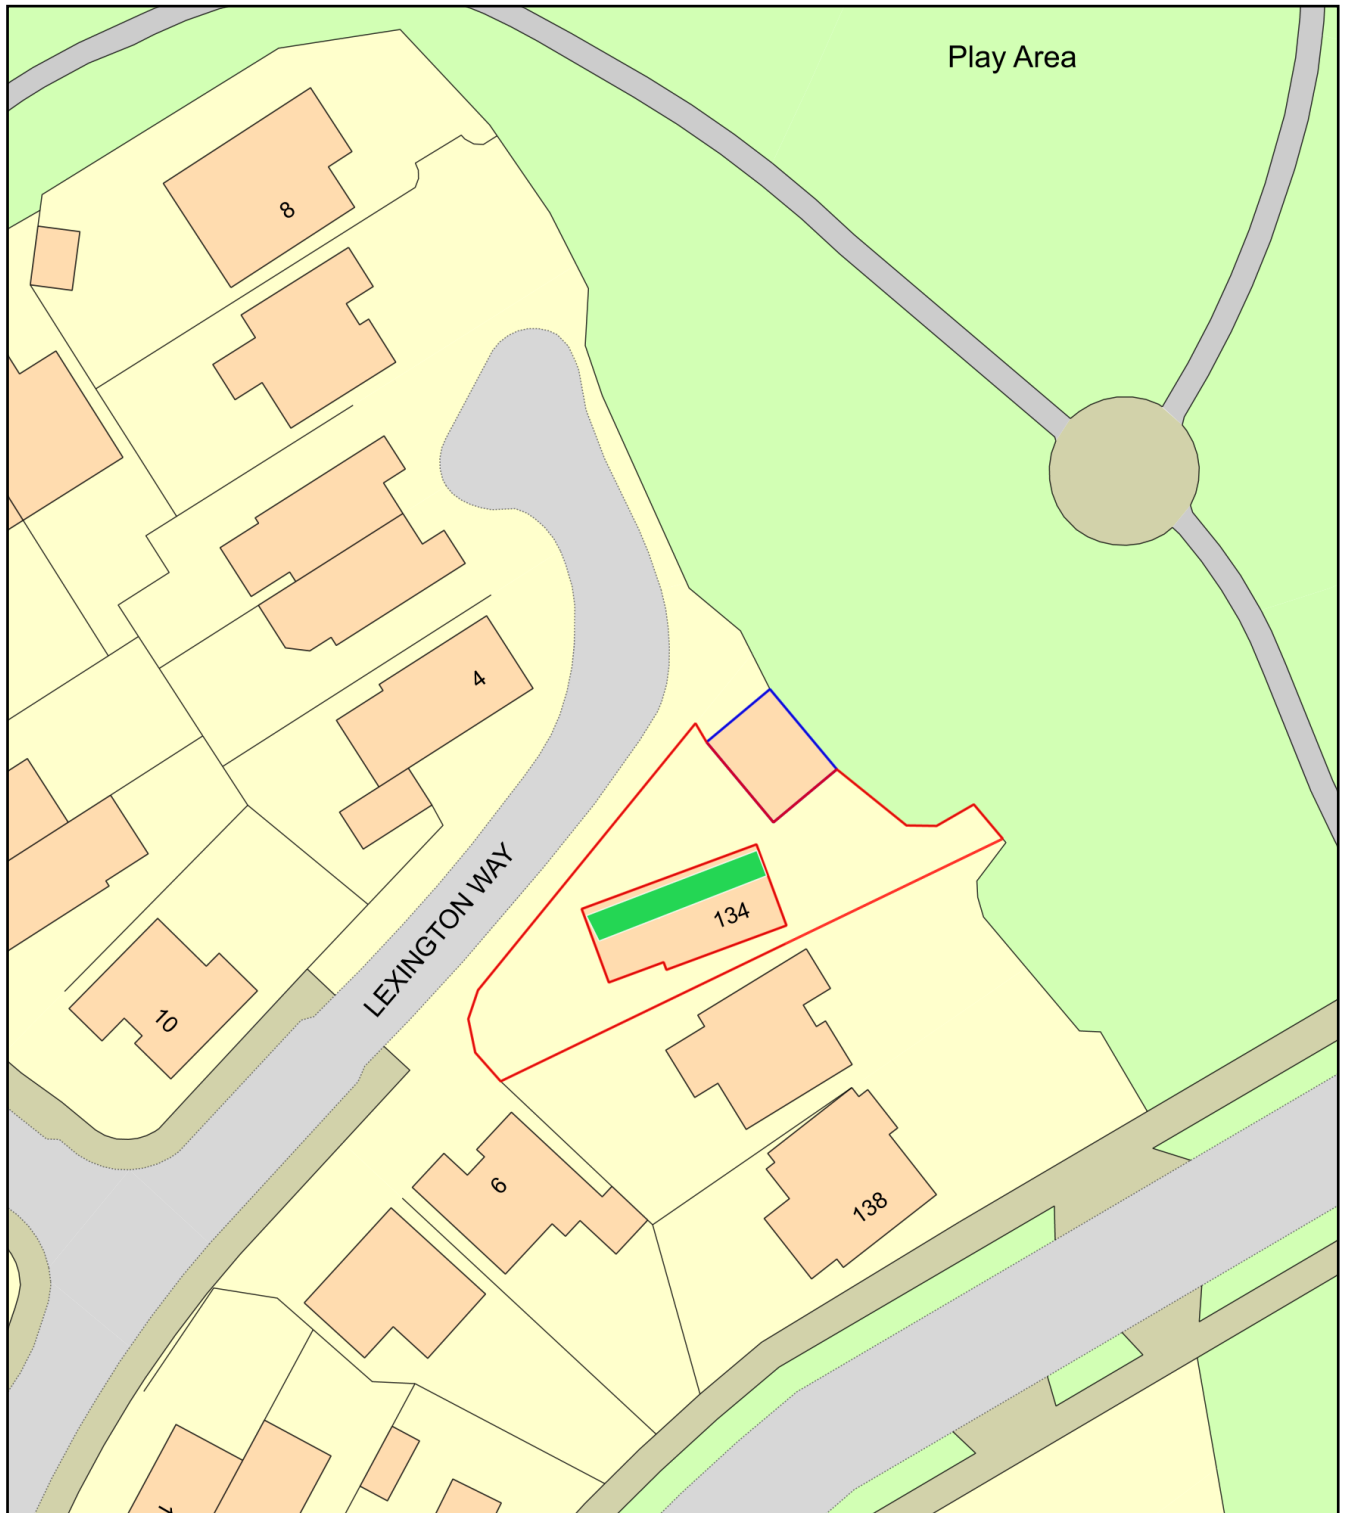

0 20
Metres

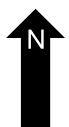

Plan Produced for: ALAN SINGLETON

Date Produced: 24 Mar 2022

Plan Reference Number: TQRQM22083131103100

Scale: 1:500 @ A4