
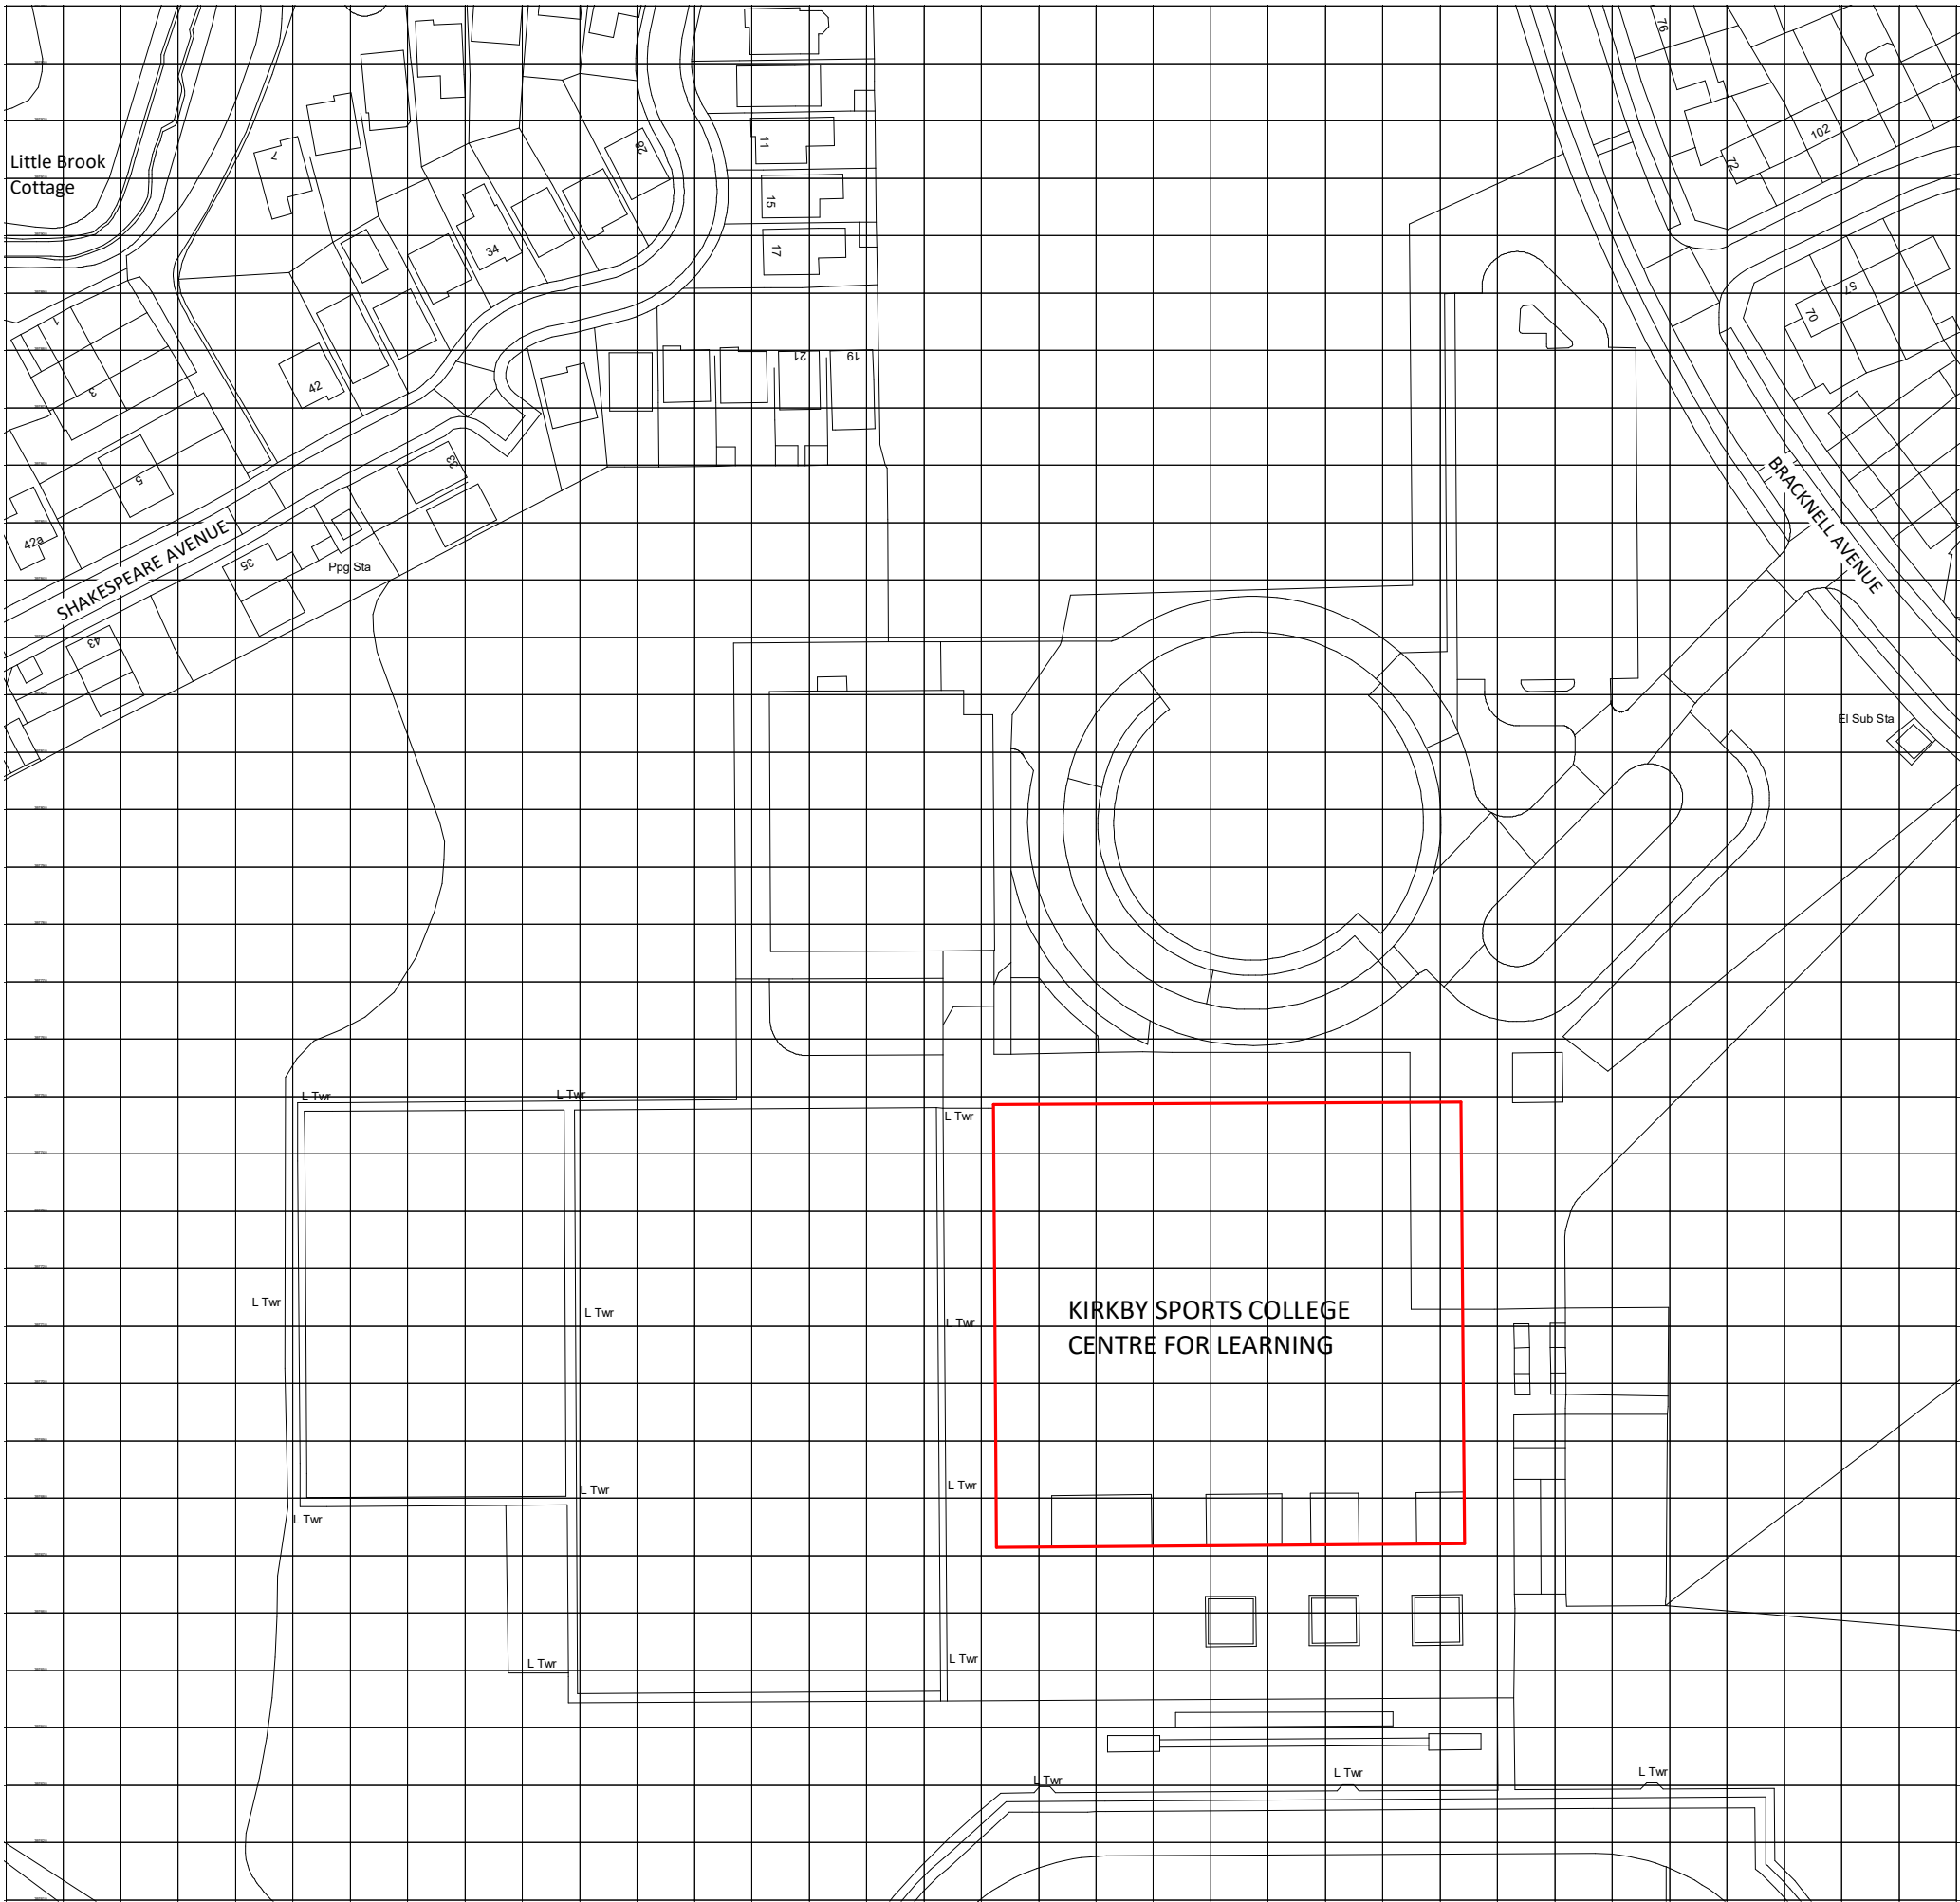


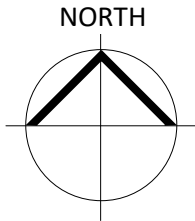

PL	PL01	25/10/2023	Planning
STATUS	REV	DATE	DESCRIPTION
CLIENT			
Balfour Beatty			REVISED BY
			WA
			CHECKED BY
			SB
			ORIGINATOR NO
			155685

CONSULTANT

STRIDE TREGLOWN

www.stridetreglown.com © Stride Treglown Limited 2020_

PROJECT

LC9 Kirkby High School
Bracknell Avenue, Southdene
Kirkby
Knowsley

DRAWING TITLE

Location Plan

SUITABILITY STATUS	SCALE
PL : Planning	1 : 1250@A3
DRAWING USAGE: <i>Planning Application</i>	
PROJECT - ORIGINATOR - VOLUME - LEVEL - TYPE - ROLE - CLASS. - NUMBER	STATUS_REVISION
156162-STL-XX-ZZ-DR-A-00001	PL_PL01

