


MATERIAL KEY

- 1 - Corium or equivalent
- 2 - Curtain Walling - Reynaer System Profile Ref. CW50
Satin Anodised Aluminium
Where regular, Mullions @ 1500mm Centres
- 3 - Reglit Cladding - Pilkington Profilit
Cast Wired - Clear / Sand Blasted
- 4 - Expamet Super Security Mesh Cladding
Horizontally laid - Ref: 7732 Galvanized
- 5 - Steel Profile Screening to Rooftop plant areas
32mm Plastisol Sheeting
Colour BS10A05 - Profile Code C32-1000
- 6 - Kalwall Roof Lights
- 7 - Glazed Infill Panels - Signal Yellow
RAL Colour : 1003
- 8 - Steel Security Doorset
RAL Colour: 7012
- 9 - Glass Balustrades
Stainless Steel Handrails
- 10 - Insulated Panels Kingspan KS1000MR
Goosewinggrey colour (BS10A45)
- 11 - Timber Cladding Vertically Oriented
- 12 - Anvil or equivalent Aluminum Rainscreen
Maximum module size 1500 x various heights (4000mm maximum)
Dark Grey Colour RAL 7015

These elevations have been produced for illustration purpose only and are subject to further detailed coordination with specialist suppliers to establish the support system including structure, fixing details, interfaces, reveals etc

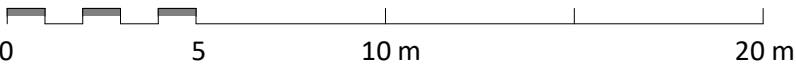

PL	PL03	25/10/2023	Planning
S2	P02	02/06/2023	Issued for proof of concept
S2	P01	09/05/2023	First issue for client presentation

STATUS	REV	DATE	DESCRIPTION	REVISD BY
CLIENT				WA
				CHECKED BY
				SB
				ORIGINATOR NO
				155685

CONSULTANT
STRIDE TREGLOWN
www.stridetreglown.com © Stride Treglown Limited 2020
PROJECT
LC9 Kirkby High School
Bracknell Avenue, Southdene
Kirkby
Knowsley

DRAWING TITLE
Proposed Elevations - Corium Columns - Coloured

STATUS CODE
PL : Authorized and accepted As indicated@A1


DRAWING USAGE: *Planning Application*
PROJECT - ORIGINATOR - VOLUME - LEVEL - TYPE - ROLE - CLASS - NUMBER
156162-STL-XX-ZZ-DR-A-ZZZZ-20002
STATUS_REVISION
PL_PL03



4 Proposed West Elevation
1 : 200



3 Proposed East Elevation
1 : 200

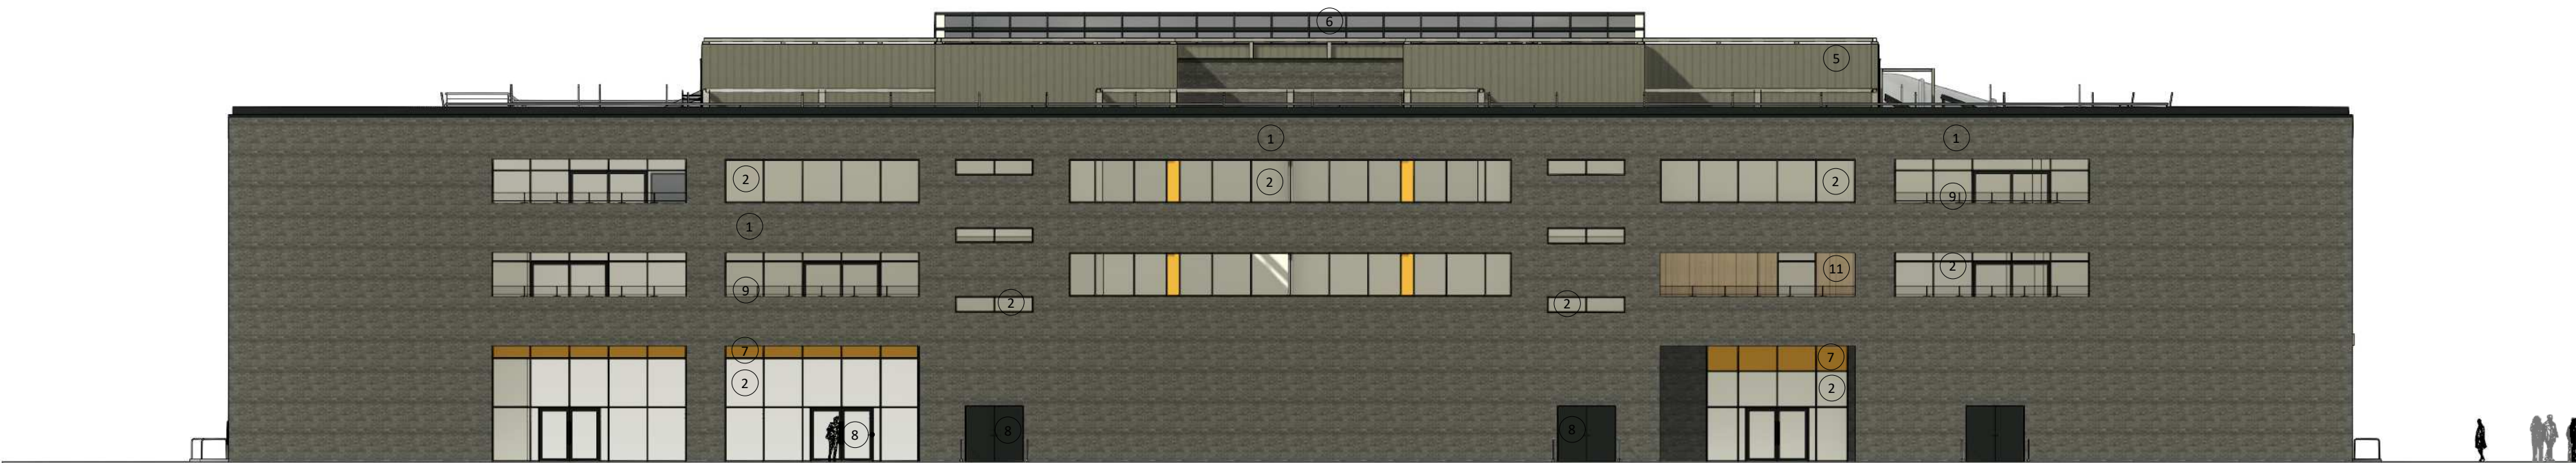

2 Proposed South Elevation
1 : 200



1 Proposed North Elevation
1 : 200

