

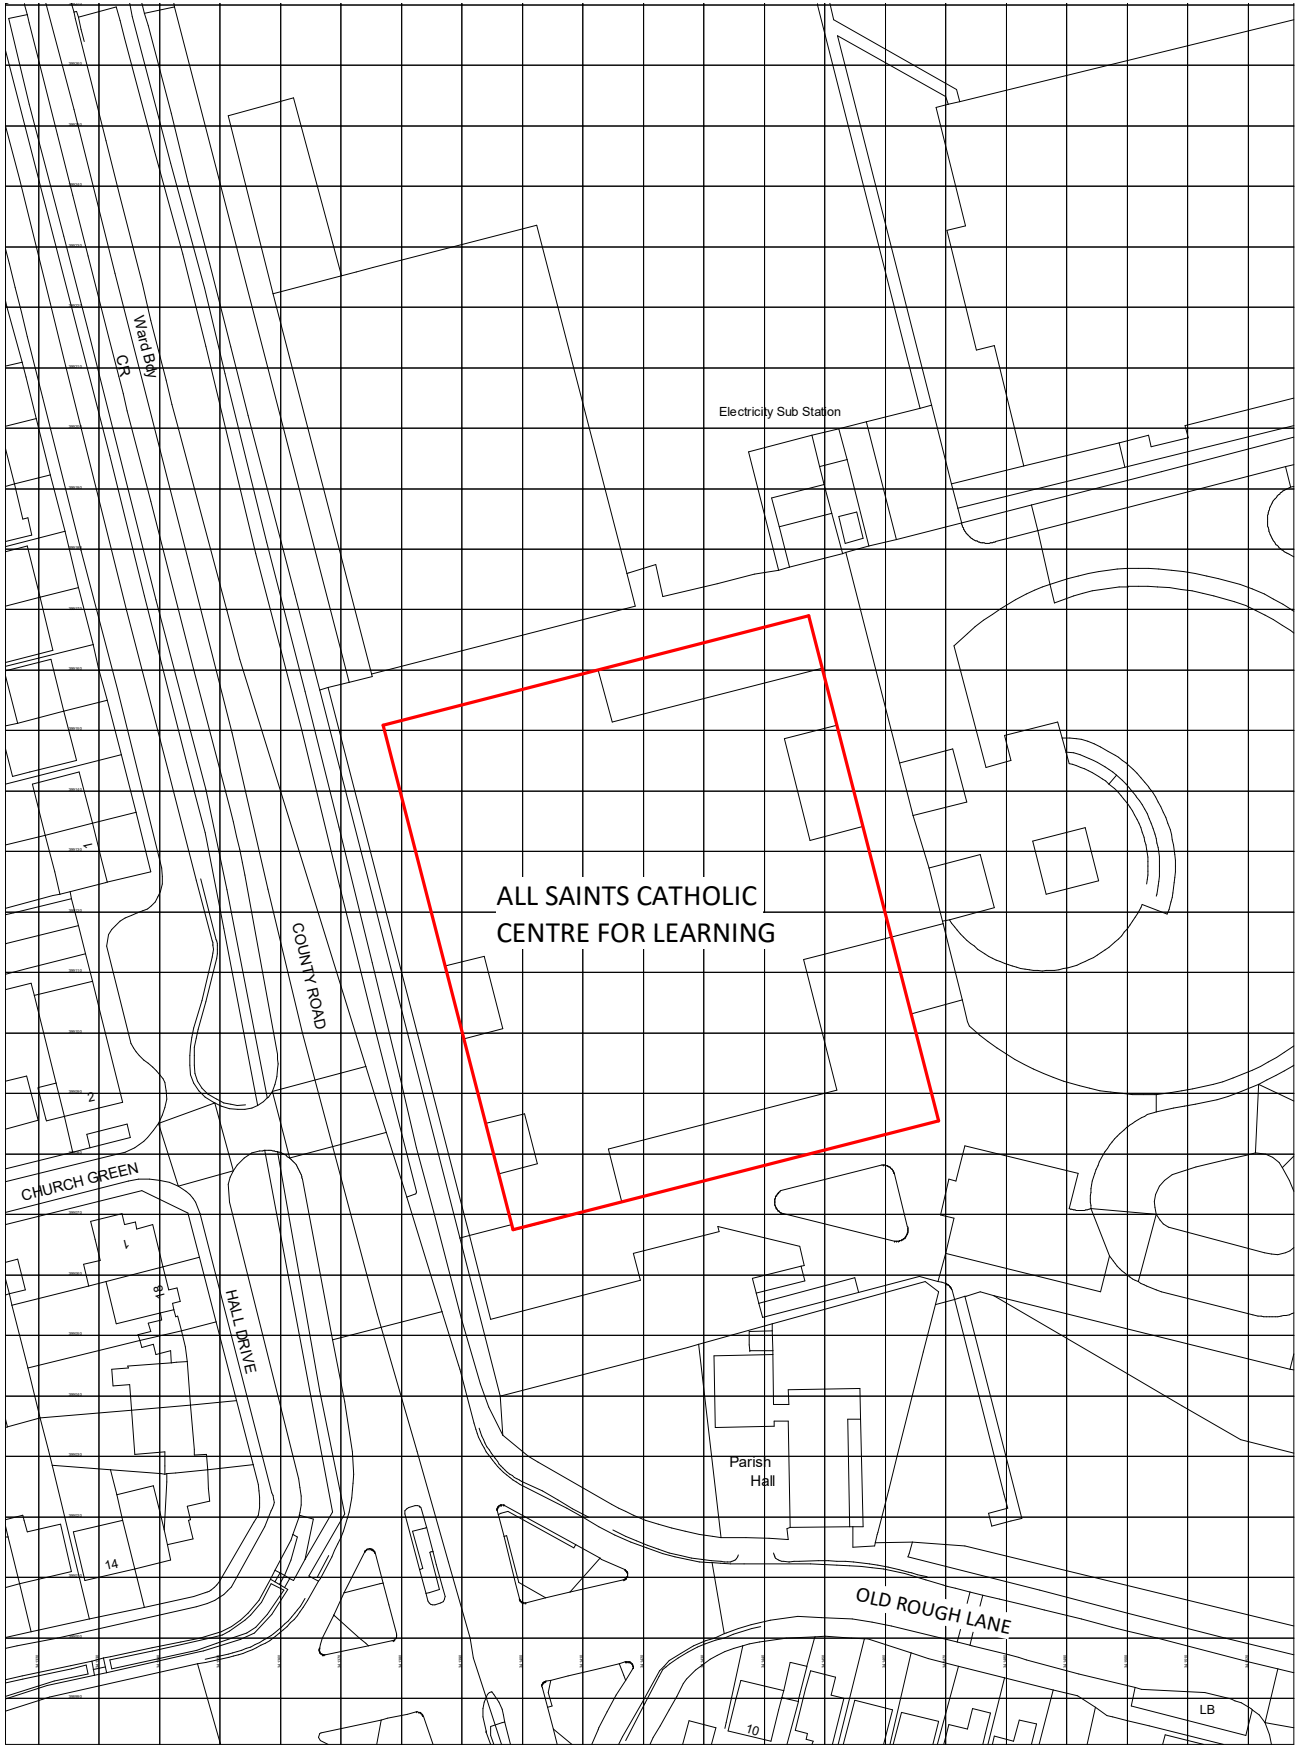


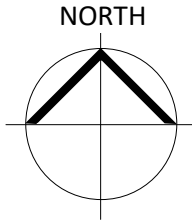

1 Location Plan
1 : 1250

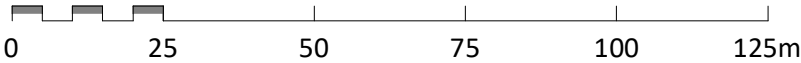

PL	PL01	25/10/2023	Planning
STATUS	REV	DATE	DESCRIPTION
CLIENT			
Balfour Beatty			REVISED BY
			WA
			CHECKED BY
			SB
			ORIGINATOR NO
			156165

CONSULTANT
STRIDE TREGLOWN
www.stridetreglown.com © Stride Treglown Limited 2020_
PROJECT

LC2a, All Saints Catholic High School
Roughwood Drive, Kirkby, L33 8XF

DRAWING TITLE
Location Plan

SUITABILITY STATUS	SCALE
PL : Planning	1 : 1250@A3
DRAWING USAGE: <i>Planning Application</i>	
PROJECT - ORIGINATOR - VOLUME - LEVEL - TYPE - ROLE - CLASS. - NUMBER	STATUS_REVISION
156165-STL-XX-ZZ-DR-A-00001	PL_PL01