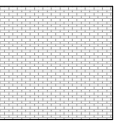
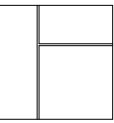
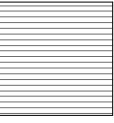



Elevation Key


- 


Brickwork - Dark Brick Dark Mortar
- 


Curtain Walling -
Satin Anodised Aluminium - RAL 7011
- 


Window Infil Panels -
Horizontal Timber Boarding
- 

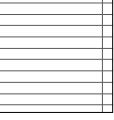Horizontal Timber Cladding
- 






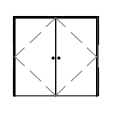
Wall - Pressed Zinc Panel System
- 

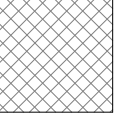Steel Security Doorset
- 

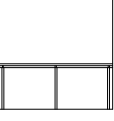Steel Mesh Screening to Rooftop Plant
Areas
- 

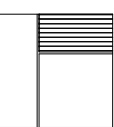Glass Balustrade
- 

Smoke Vent

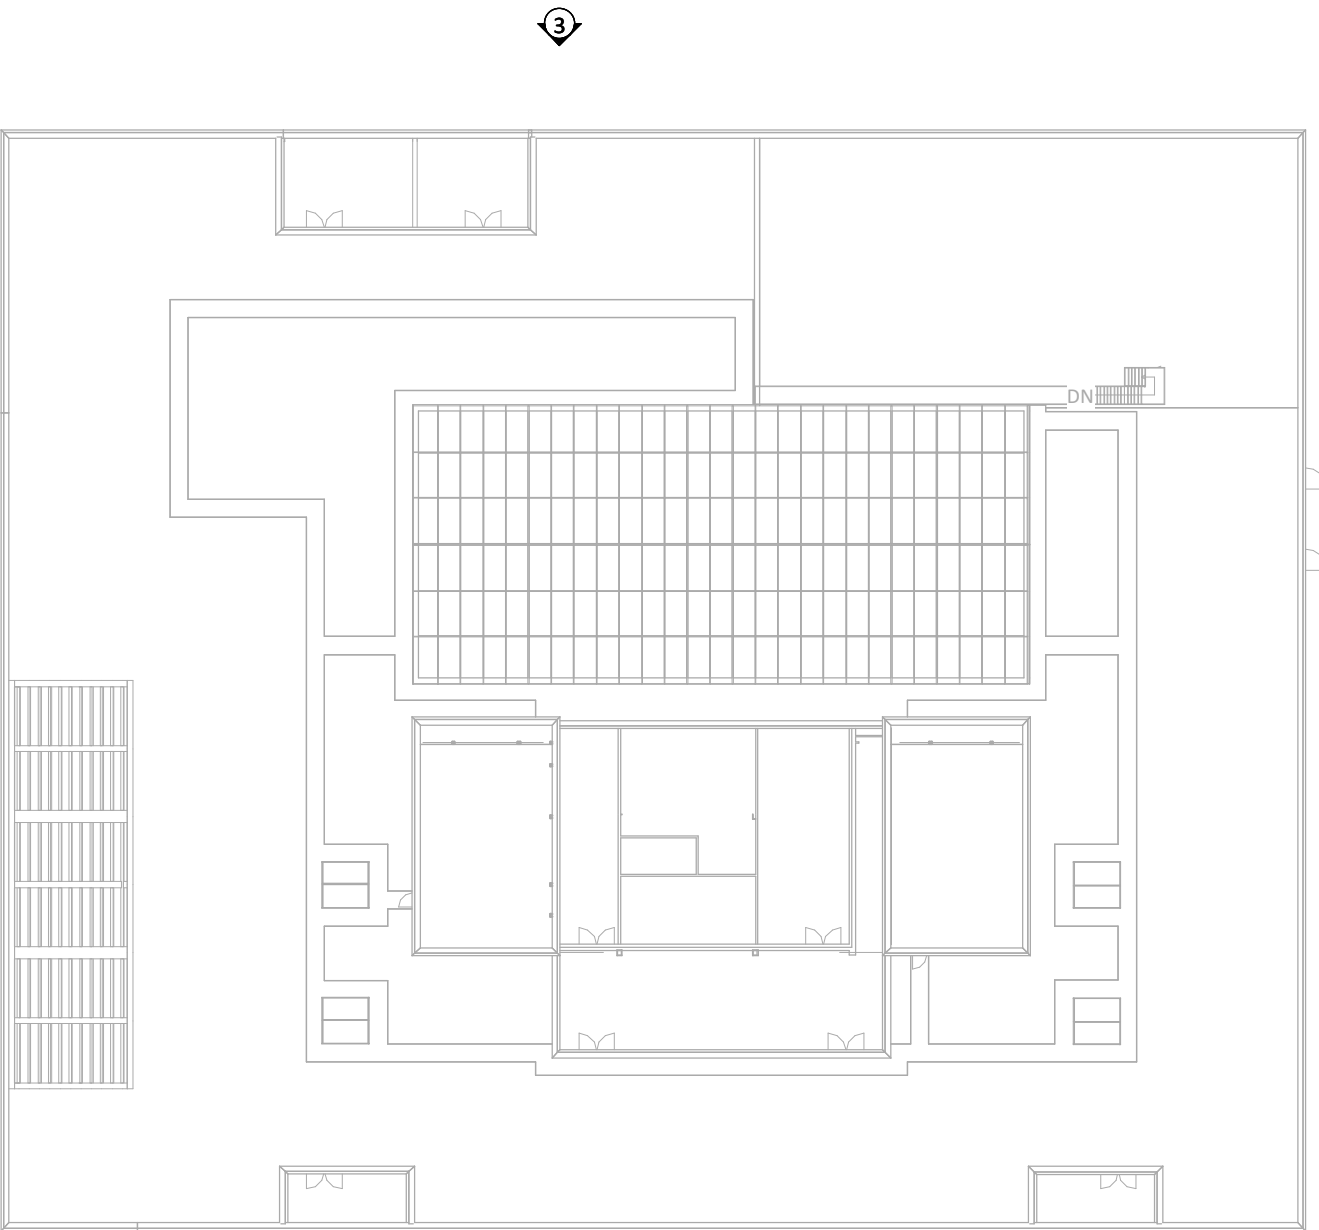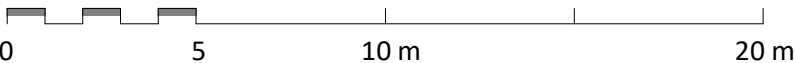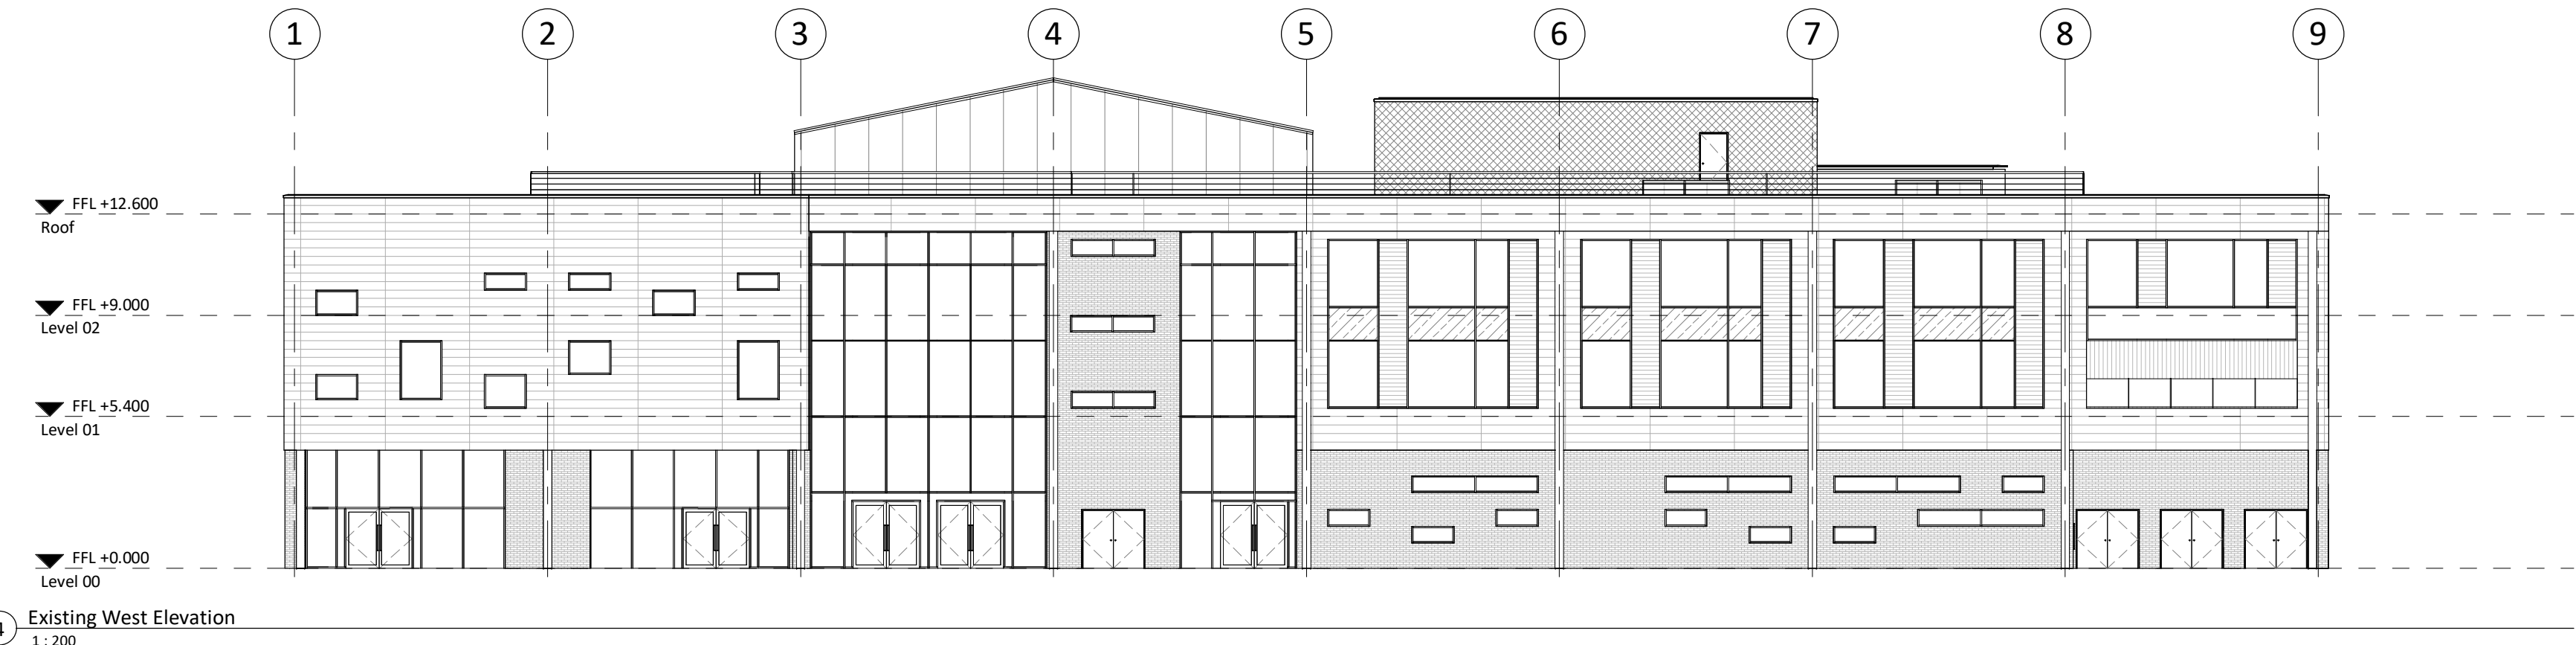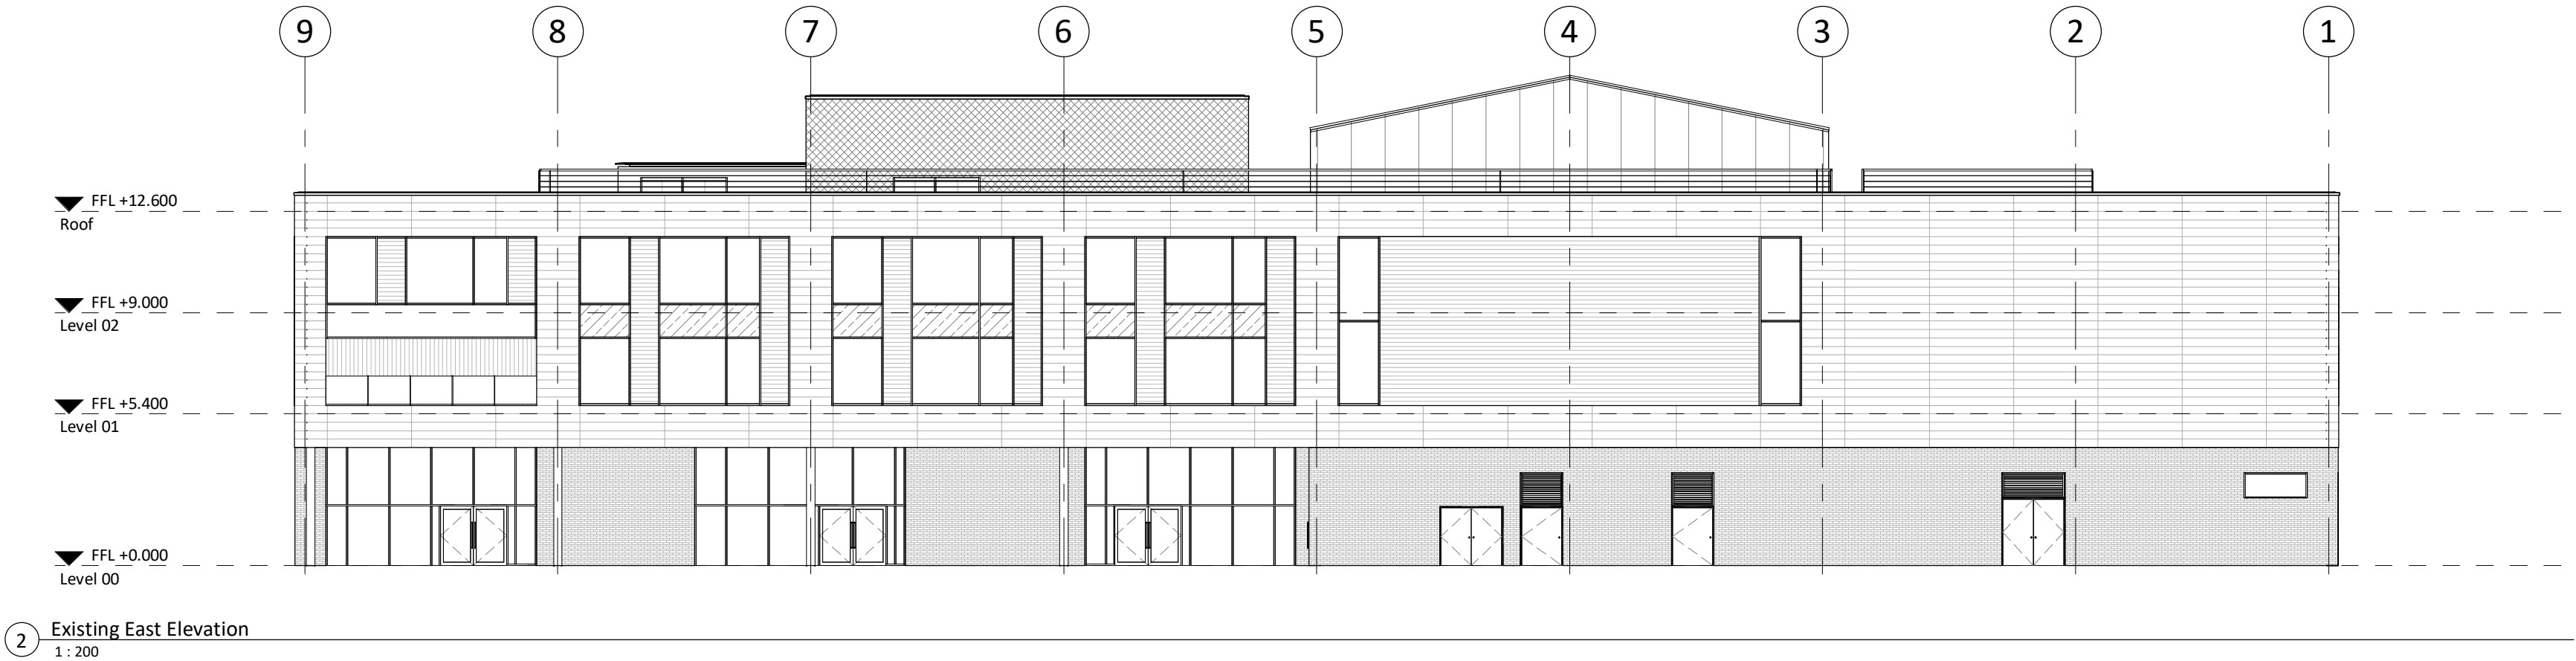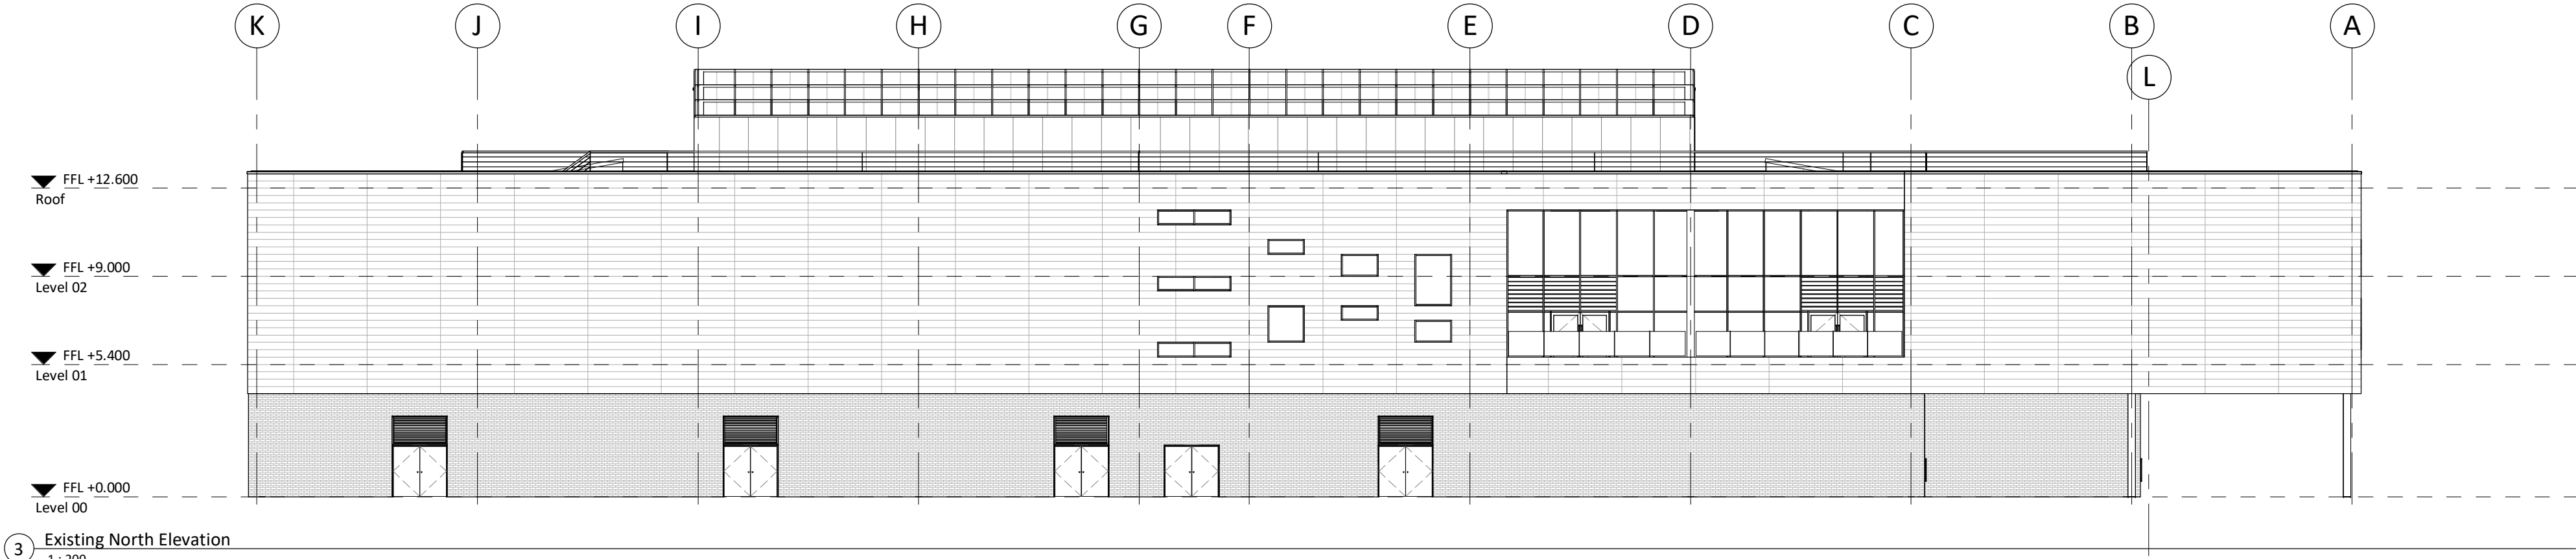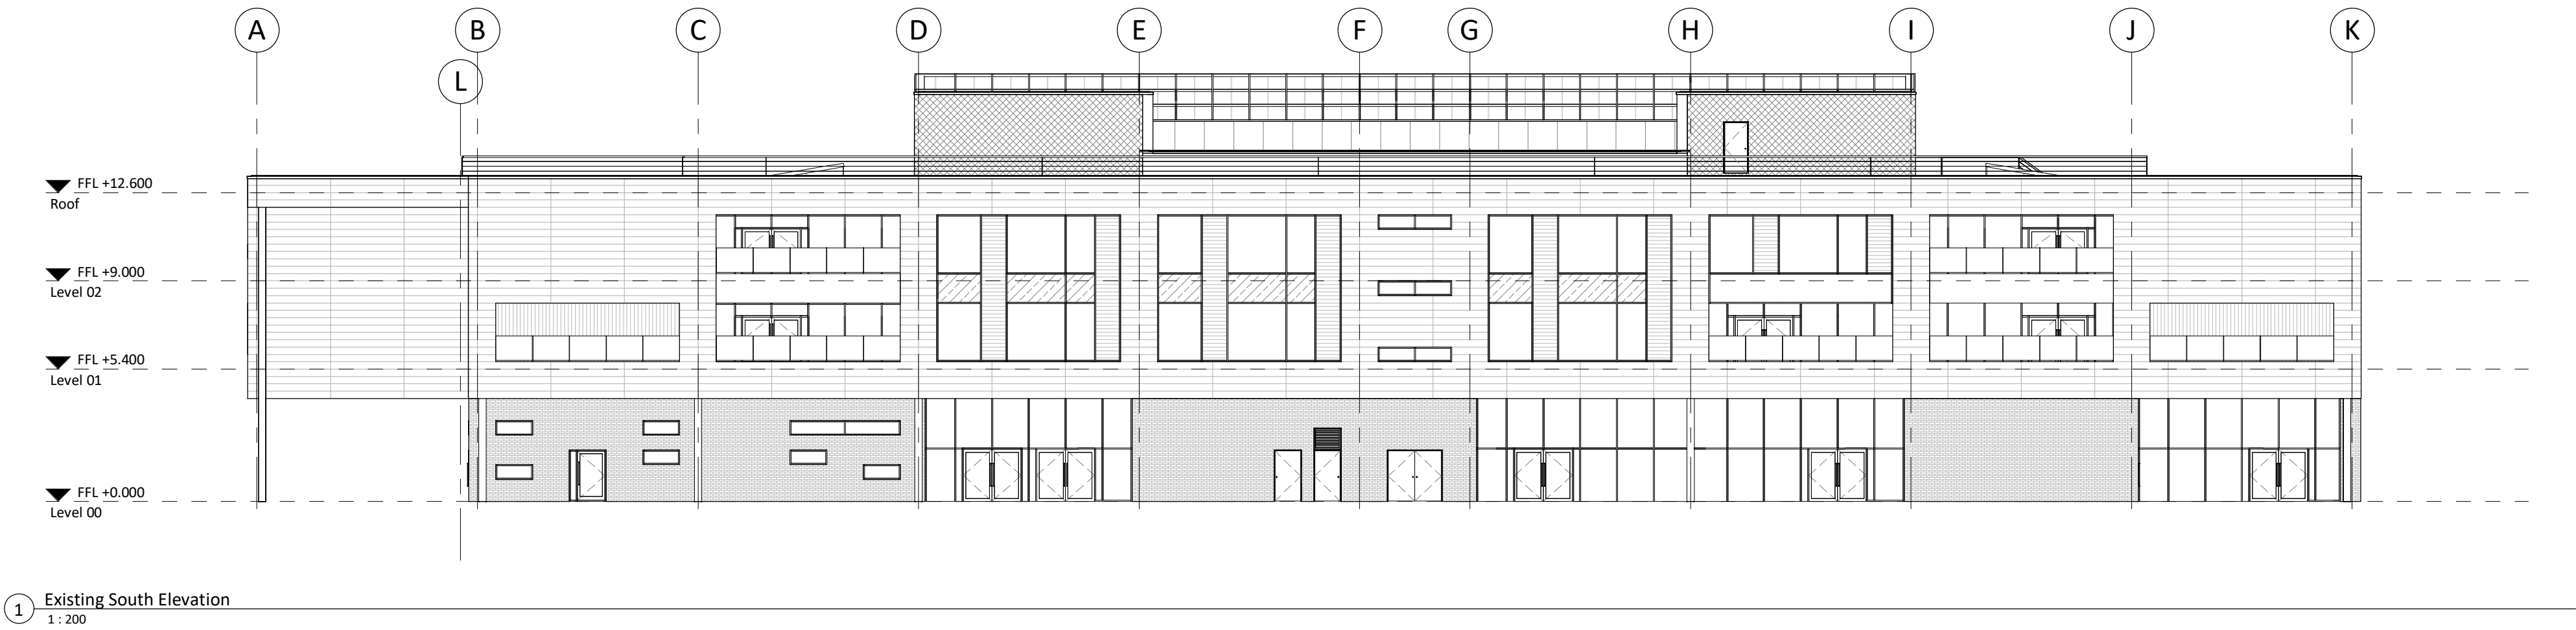

PL	PL03	25/10/2023	25/10/2023
S2	P02	16/06/2023	Issued for proof of concept
	P01	19/05/2023	First issue for client presentation

STATUS	REV	DATE	DESCRIPTION	REVISED BY
CLIENT				WA
Balfour Beatty				CHECKED BY
				SB
				ORIGINATOR NO
				156164

CONSULTANT
STRIDE TREGLOWN
www.stridetreglown.com © Stride Treglown Limited 2020
PROJECT
LC7, St Edmund Arrowsmith Catholic
Academy
Cumber Lane, Whiston, Prescot L35 2XG

DRAWING TITLE
Existing Elevations

STATUS CODE	PL : Authorized and accepted	As indicated@A1	SCALE
DRAWING USAGE: <i>Planning Application</i>			
PROJECT - ORIGINATOR - VOLUME - LEVEL - TYPE - ROLE - CLASS - NUMBER			STATUS _ REVISION
156164-STL-XX-ZZ-DR-A-ZZZZ-E2001			PL_PL03